




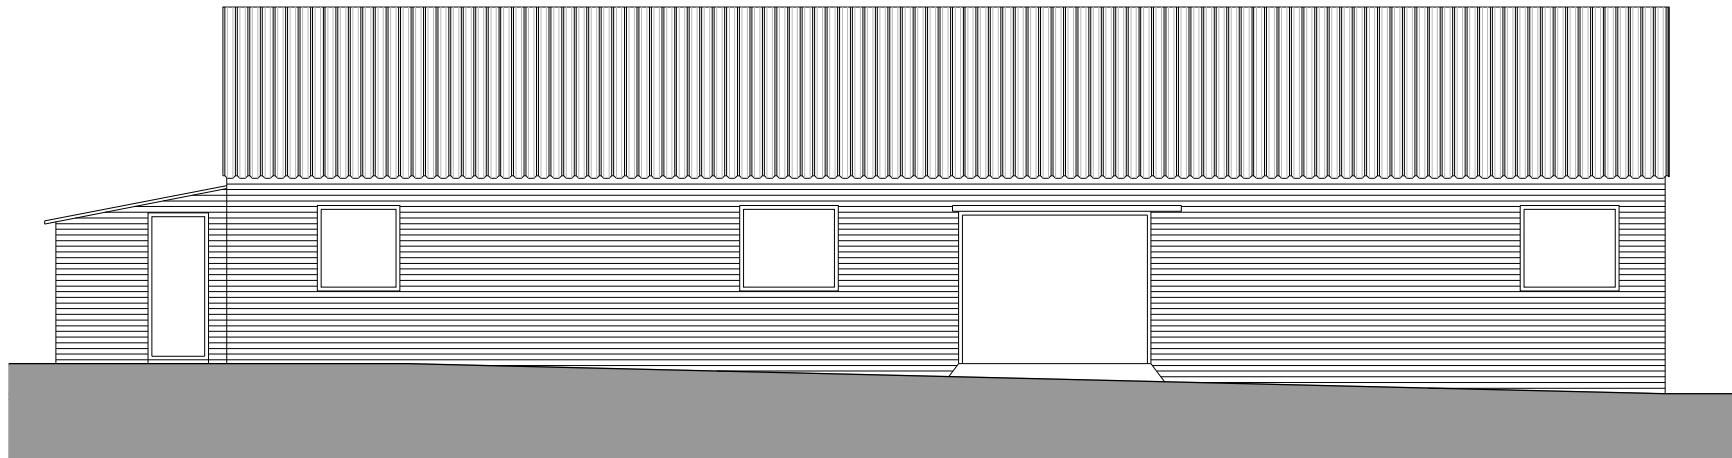


Existing Elevation A
Barn 1

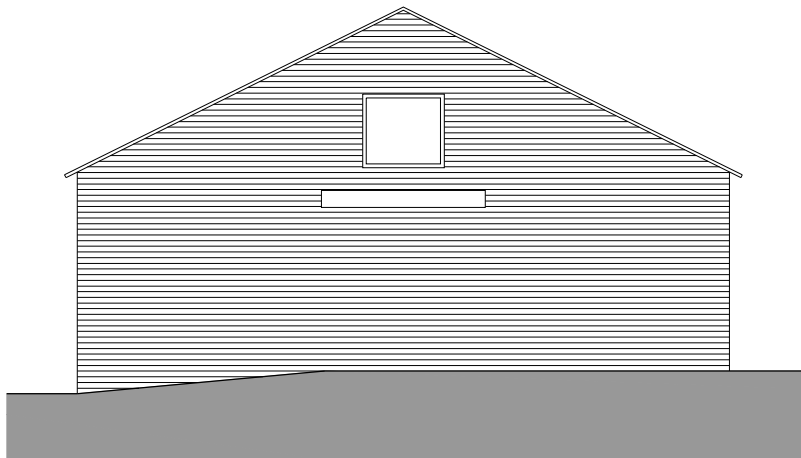

Existing Elevation B
Barn 1

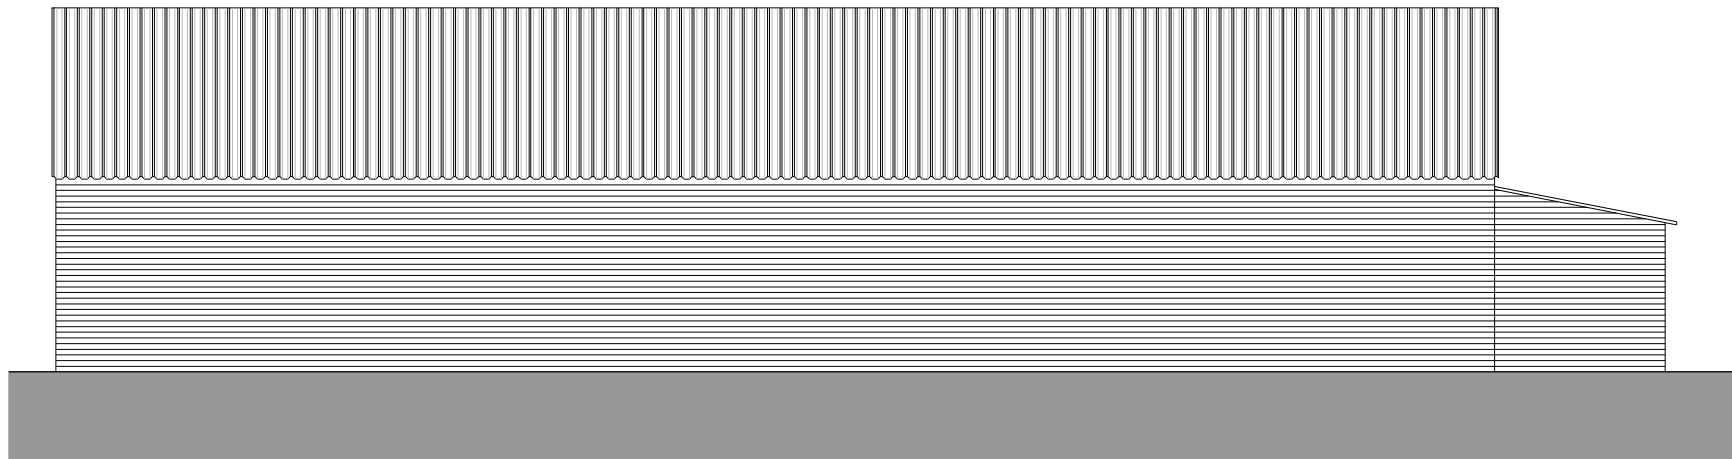

Existing Elevation C
Barn 1

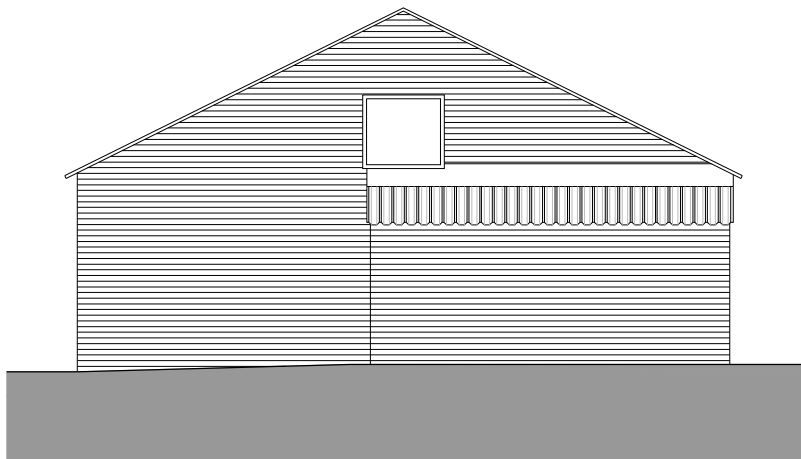

Existing Elevation D
Barn 1