



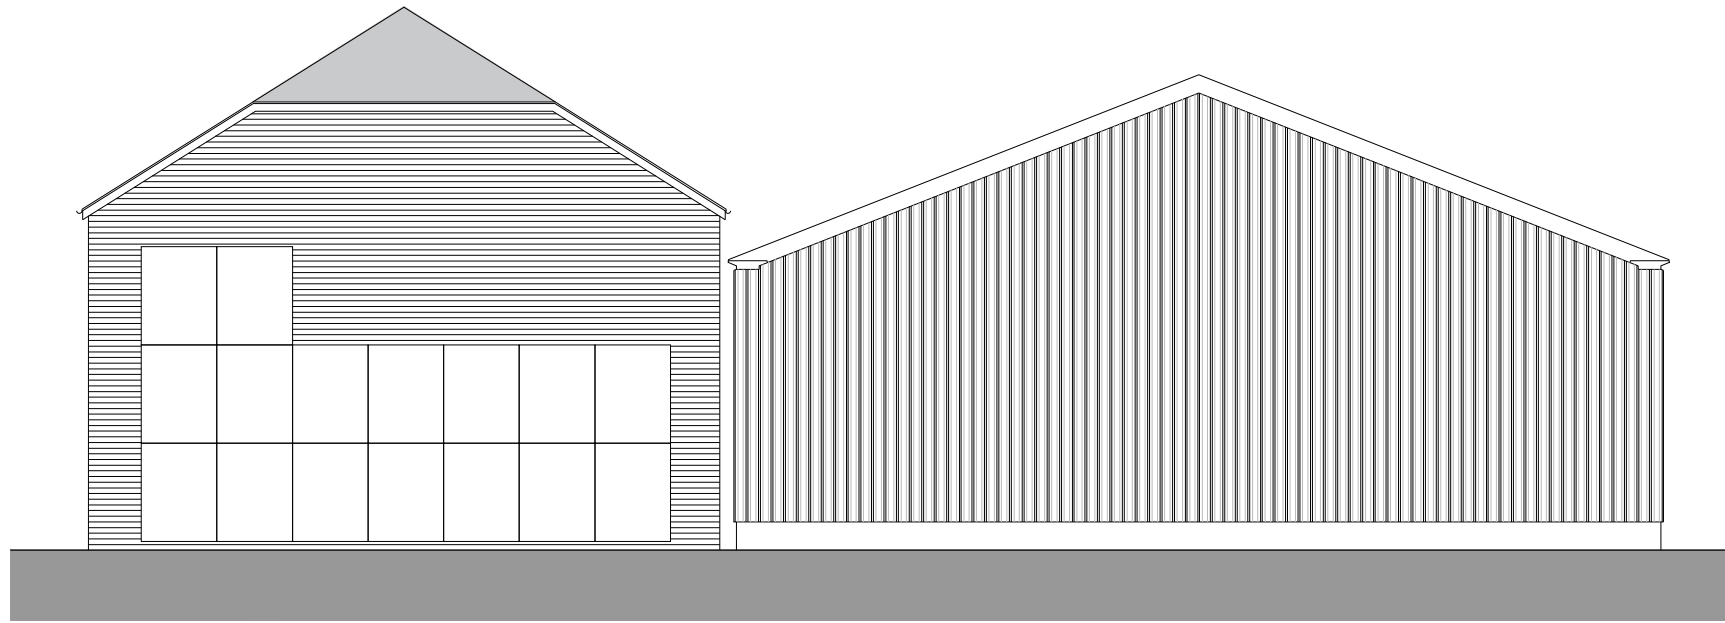

Existing Elevation A
Barn 2 & 3

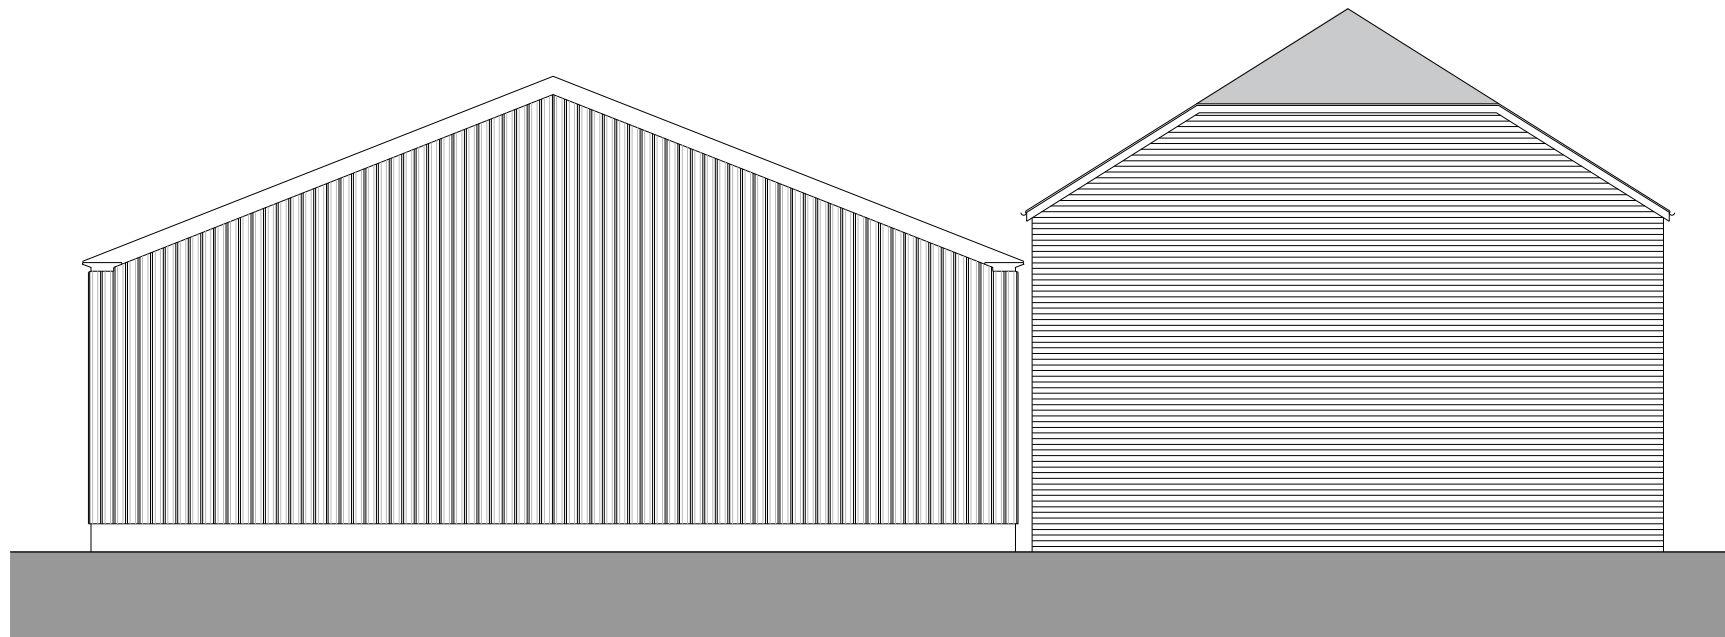

Existing Elevation B
Barn 2 & 3