



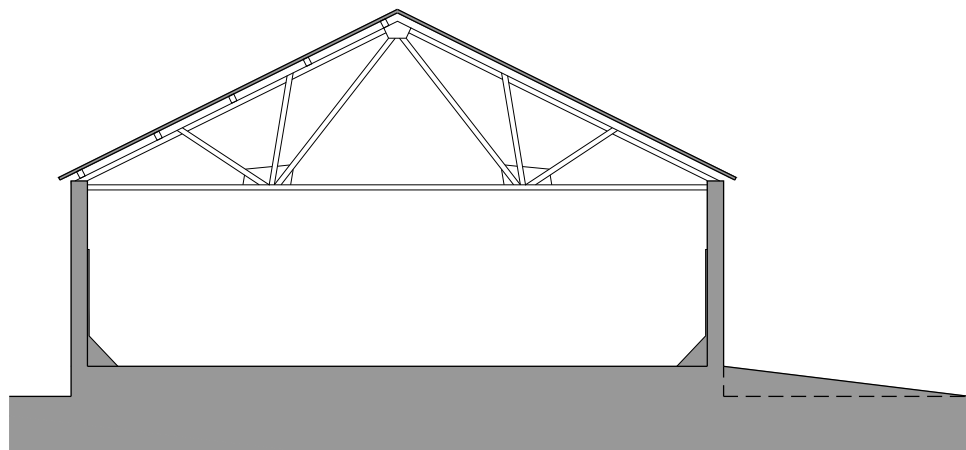

Existing Section AA
Barn 1

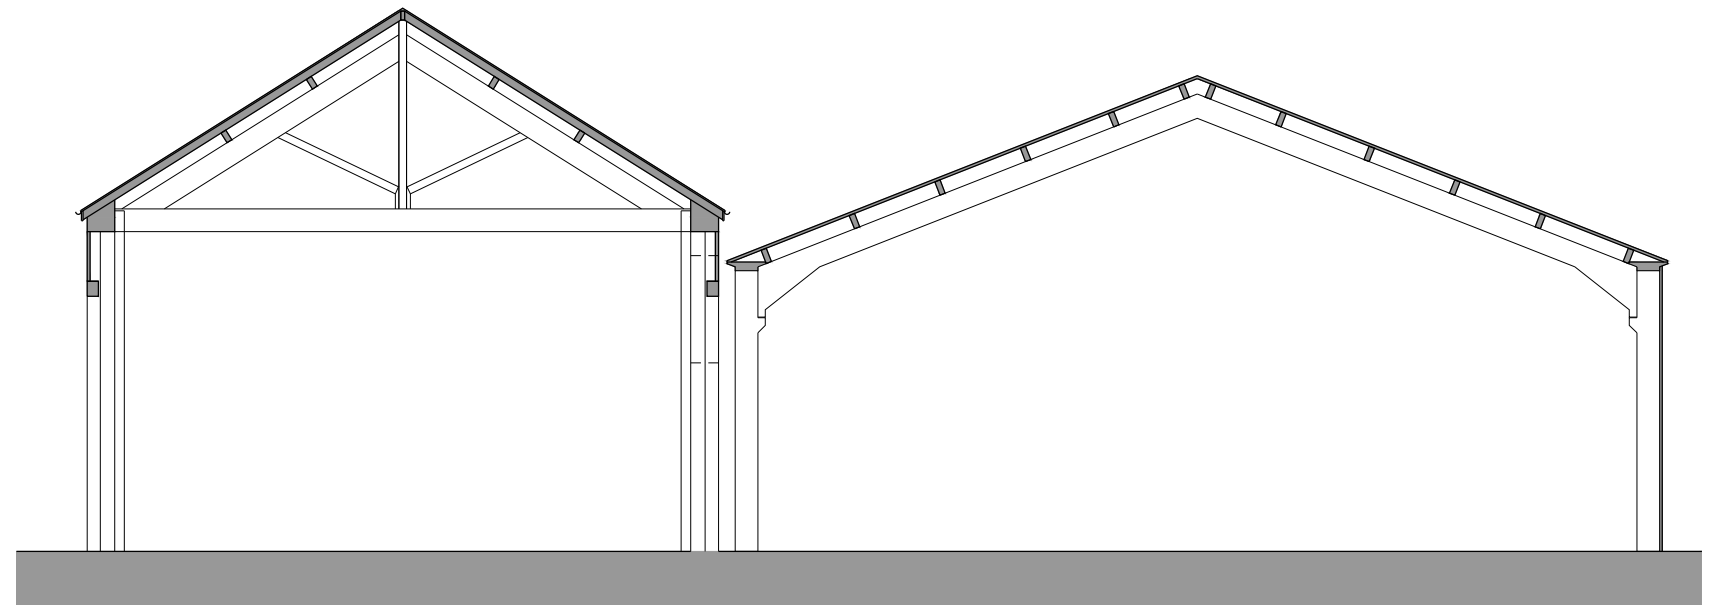

Existing Section BB
Barn 2 & 3