



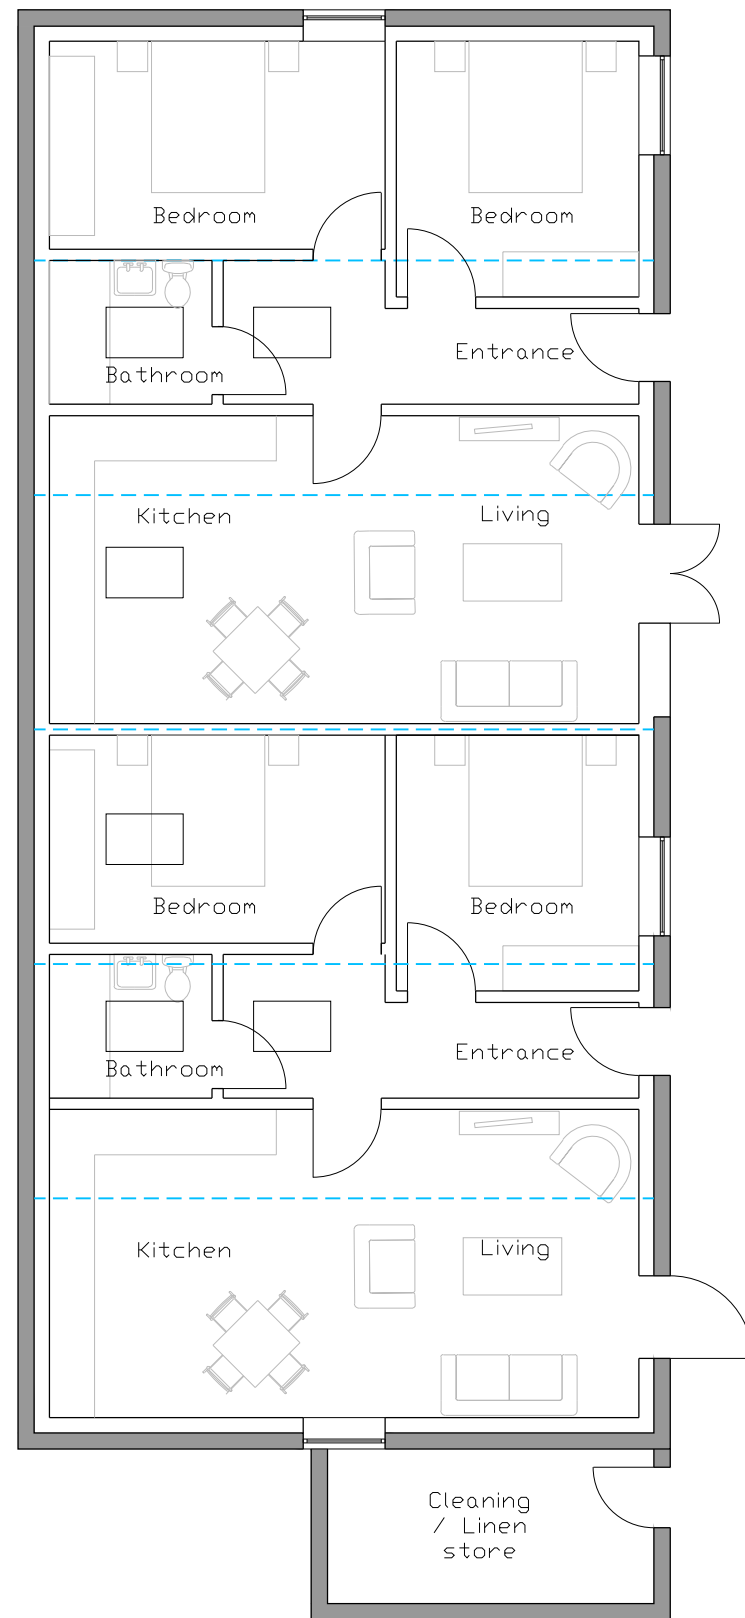

Proposed Ground Floor Plan
Barn 1

 

Proposed Roof Plan
Barn 1