
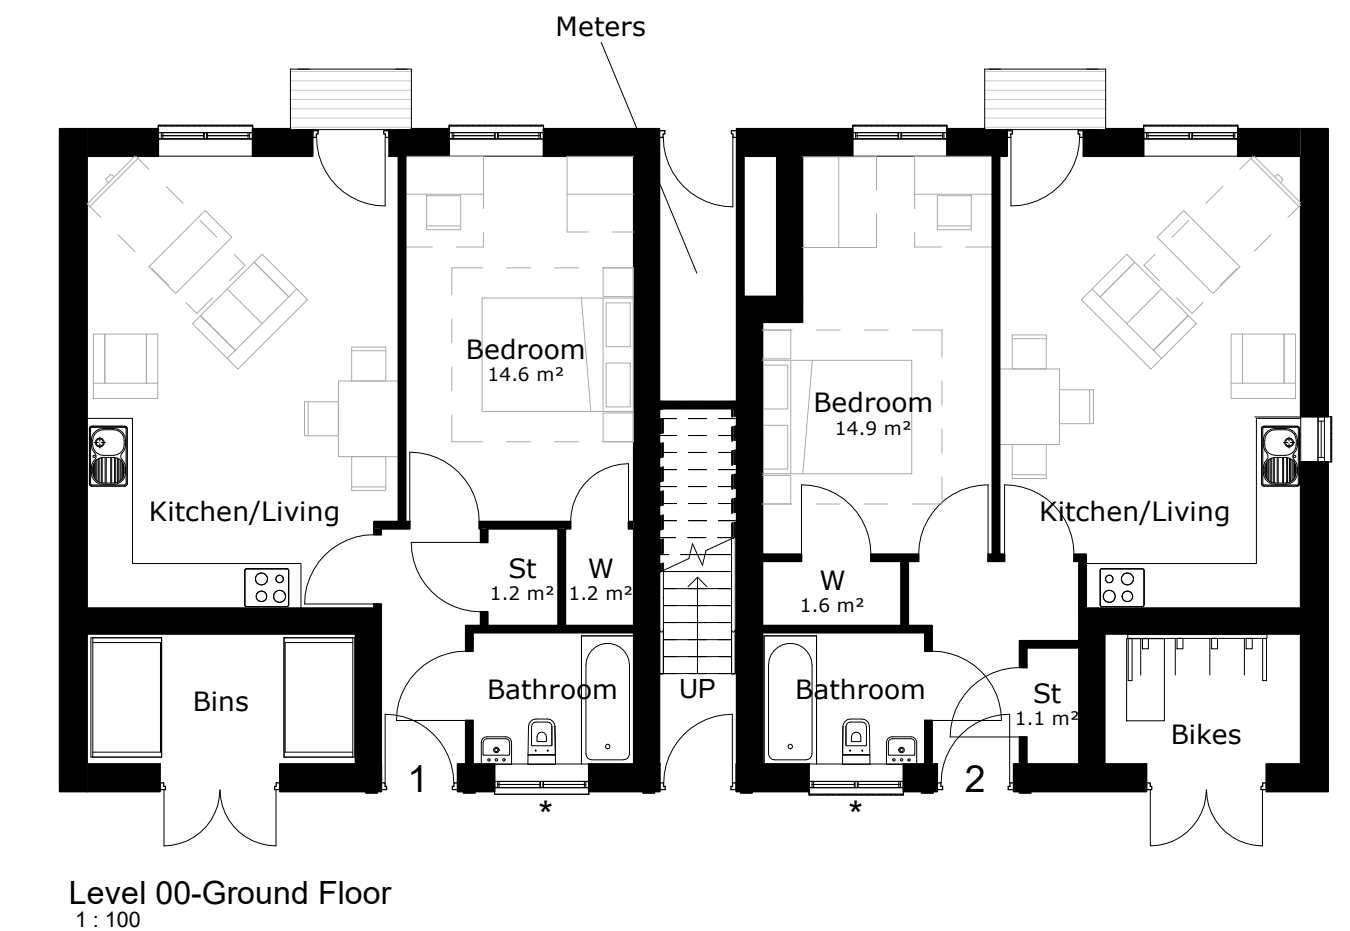


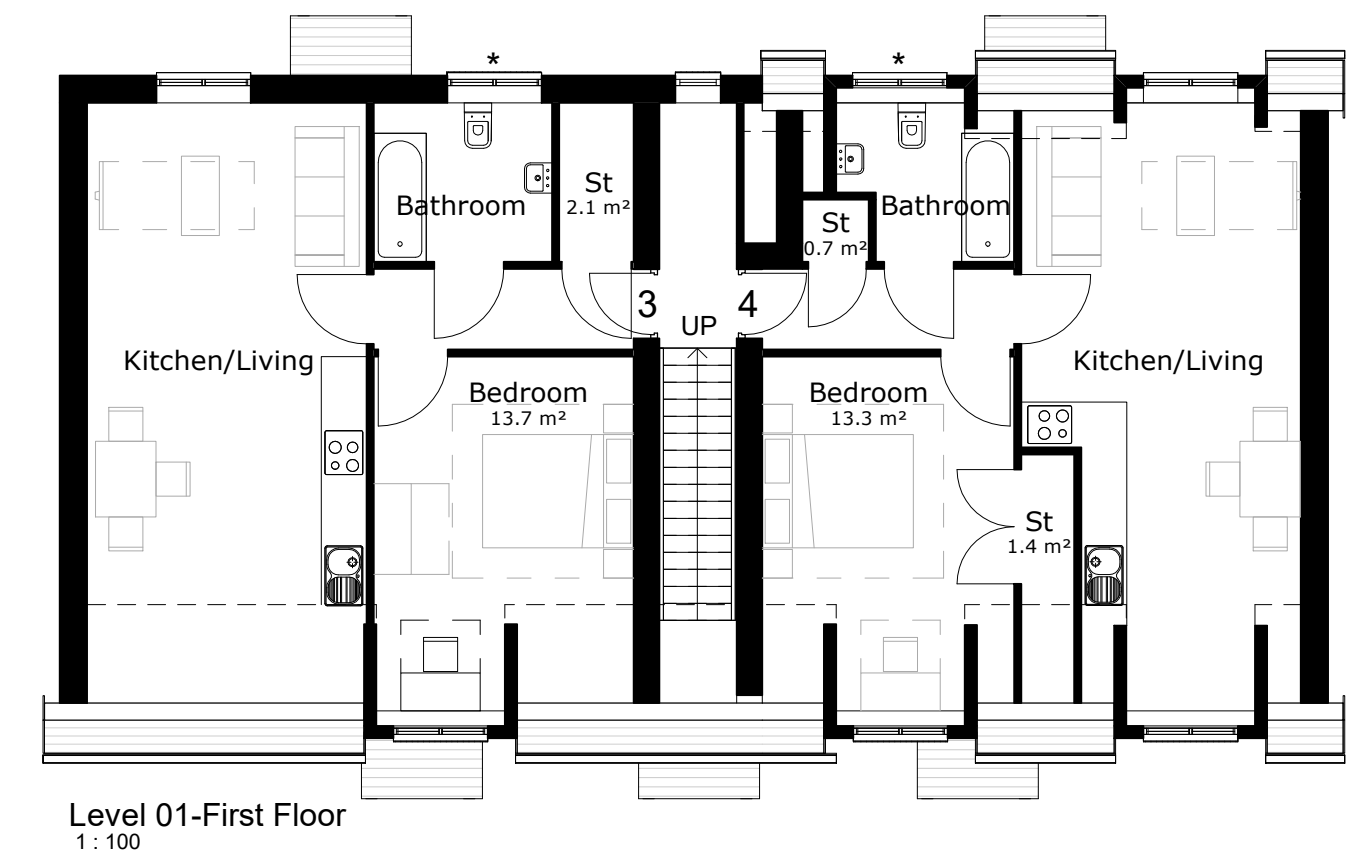

Please Note:

Drawing to be scaled for planning purposes only, dimensions to be checked on site and any discrepancies are to be highlighted to the Architect prior to construction.

Topographical / Ordnance Survey information shown has been prepared by a third party, HGP accept no responsibility for accuracy or completeness of the survey.

This drawing is to be read in conjunction with all other project drawings, construction notes and / or project specifications including those by other project consultants and specialists. All discrepancies should be reported immediately.

Design subject to detail development / approval. Measurements and accommodation schedules subject to amendments following coordinated input by others. Costings cannot be finalised until approval / confirmation by relevant authorities and Client.

Area Schedule		
Name	Level	Area
Bike Store	Level 00-Ground Floor	4 m ²
Bin Store	Level 00-Ground Floor	6 m ²
Flat 1	Level 00-Ground Floor	50 m ²
Flat 2	Level 00-Ground Floor	50 m ²
Flat 3	Level 01-First Floor	51 m ²
Flat 4	Level 01-First Floor	51 m ²

Legend

CA4b: Character Area 4b: Transitional Perimeter North

Handing as follows:

As: 138-141

Handed: 154-157

★ Obscure Glazing

Rev.	Description	DATE	DB	CB

Date: Oct '21

Drawn By/Checked By: VP/ HJE

Scale: 1 : 100@ A2

Revision

Project

Title

Dwg#

Status

hgp



Furzehall Farm, Wickham Road
Fareham, Hampshire
PO16 7JH

01329 383 225
email@hgp-architects.co.uk
www.hgp-architects.co.uk

HGP Architects Ltd. Copyright
Reserved

Unit 1, Station Industrial Park
Duncan Road, Park Gate,
Hampshire, SO31 1BX