




Street Scene L-L CA2b Rural Edge South
1 : 200



Street Scene L-L Continued CA2b Rural Edge South
1 : 200

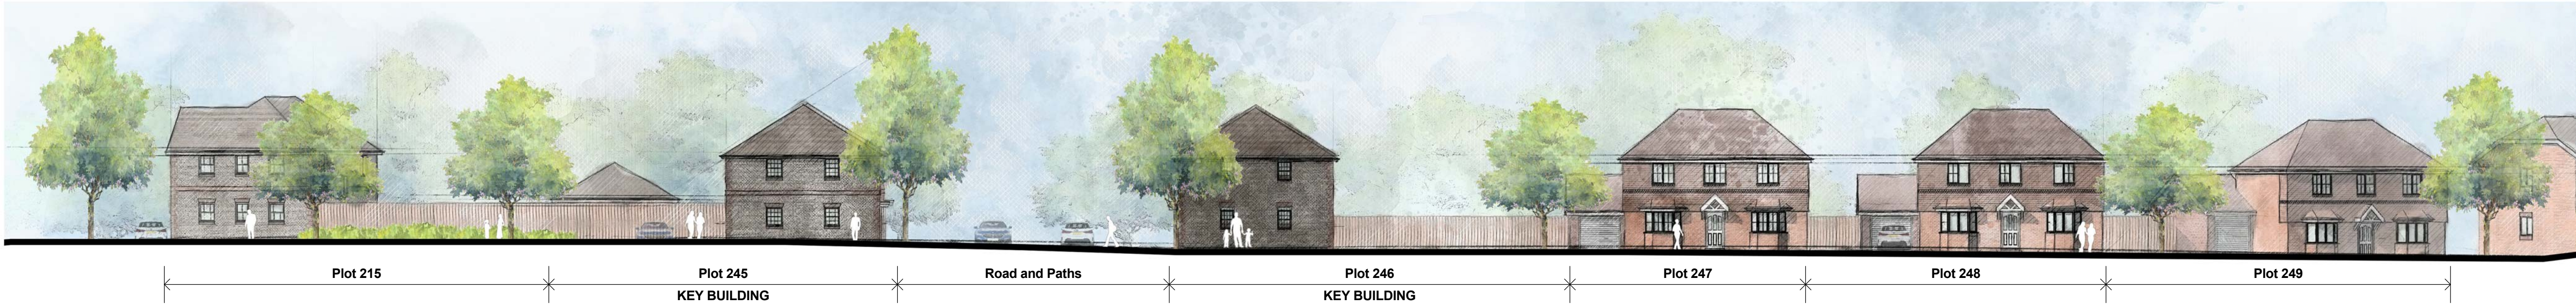

Street Scene M-M CA4a Transitional Perimeter South
1 : 200



Key Plan
1 : 2000



Please Note:

Drawing to be scaled for planning purposes only, dimensions to be checked on site and any discrepancies are to be highlighted to the Architect prior to construction.

Topographical / Ordnance Survey information shown has been prepared by a third party, HGP accept no responsibility for accuracy or completeness of the survey.

This drawing is to be read in conjunction with all other project drawings, construction notes and / or project specifications including those by other project consultants and specialists. All discrepancies should be reported immediately.

Design subject to detail development / approval. Measurements and accommodation schedules subject to amendments following coordinated input by others. Costings cannot be finalised until approval / confirmation by relevant authorities and Client.


Legend

For northern street scenes, see drawings 21.003.68 & 21.003.69. The key plan for the northern street scenes is on drawing 21.003.69.

For southern street scenes, see drawings 21.003.70 & 21.003.71. The key plan for the southern street scenes is on drawing 21.003.71.

Rev.	Description	DATE	DB	CB
------	-------------	------	----	----

Date	Oct '21
Drawn By/Checked By	VP / HJE
Scale	As indicated@ A1
Revision	
Project	
Title	Land South of Summer Lane, Pagham
Dwg#	Street Scenes - Page 4 of 4
Status	21.003.71 Planning

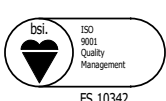

Furzehall Farm, Wickham Road
Fareham, Hampshire
PO16 7JH
01329 283 225
email@hgp-architects.co.uk
www.hgp-architects.co.uk
HGP Architects Ltd. Copyright Reserved
Unit 1, Station Industrial Park
Duncan Road, Park Gate,
Hampshire, SO31 1BX