




Street Scene E-E - CA2a Rural Edge North to CA4b
Transitional Perimeter North
1 : 200



Street Scene F-F - CA4b Transitional Perimeter North
1 : 200



Street Scene G-G - CA3 Community Streets
1 : 200

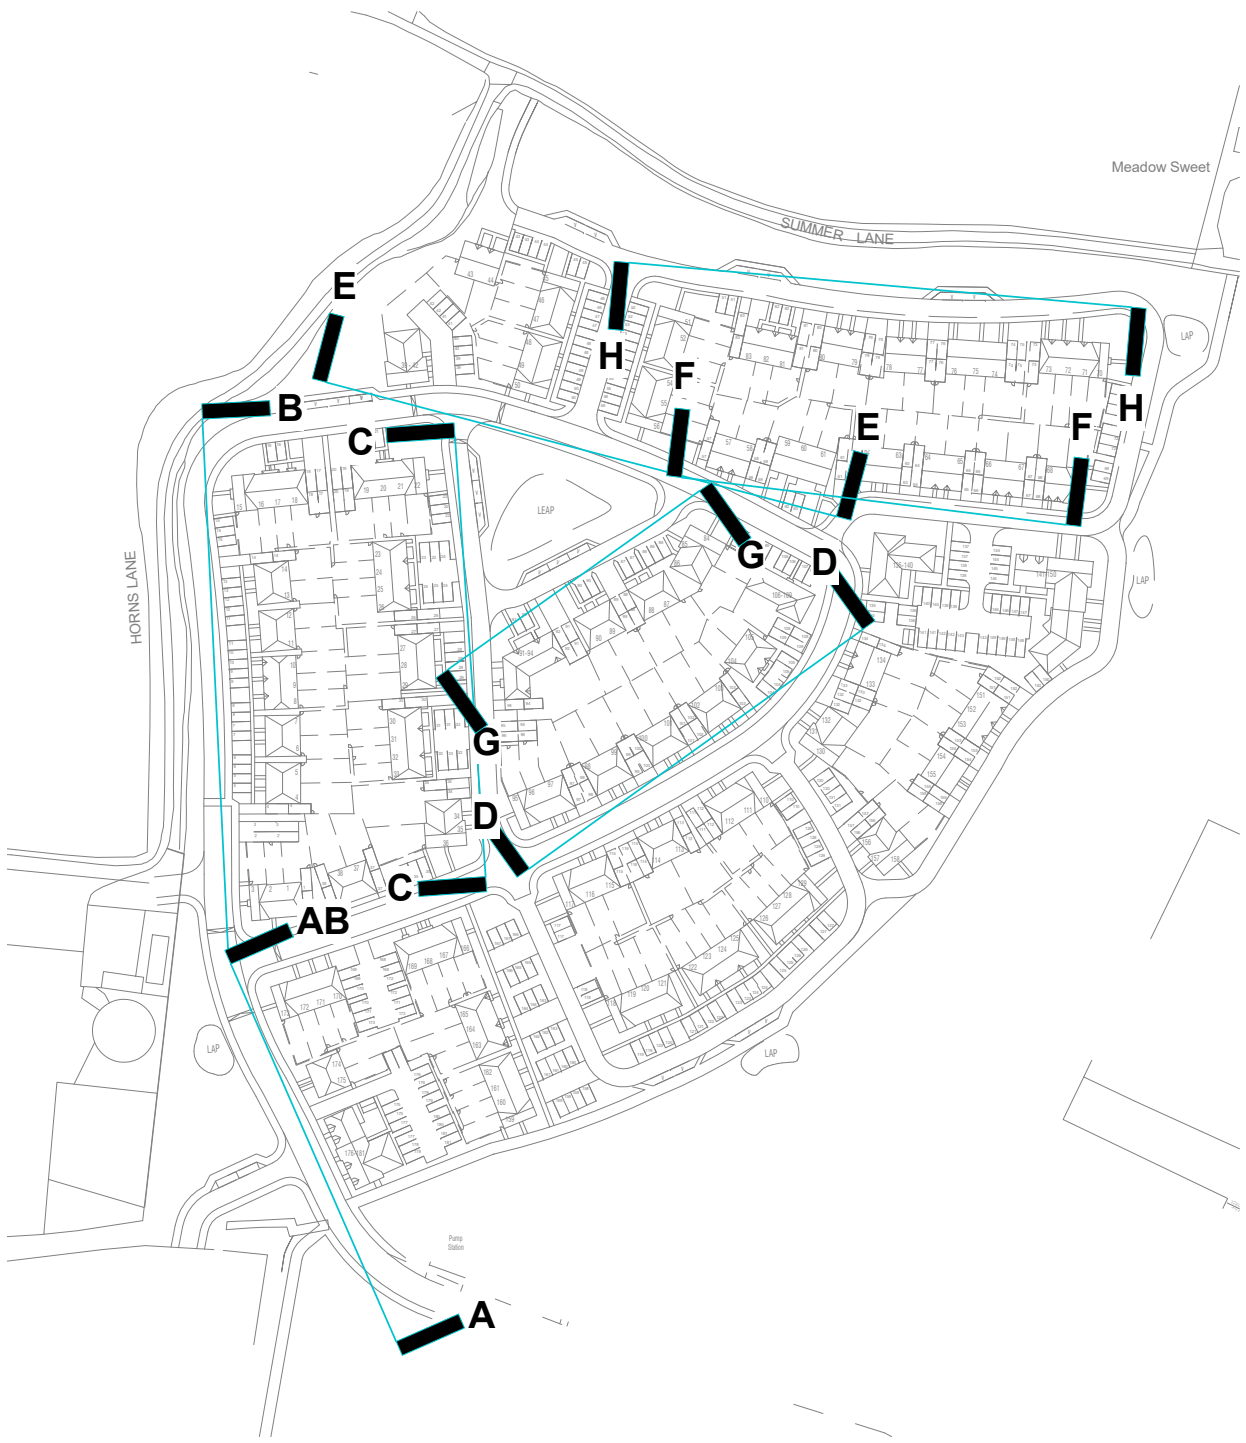

Northern Key Plan - A-AB to H-H
1 : 2000



Street Scene H-H - CA4b Transitional Perimeter North
1 : 200



Please Note:

Drawing to be scaled for planning purposes only, dimensions to be checked on site and any discrepancies are to be highlighted to the Architect prior to construction.

Topographical / Ordnance Survey information shown has been prepared by a third party, HGP accept no responsibility for accuracy or completeness of the survey.

This drawing is to be read in conjunction with all other project drawings, construction notes and / or project specifications including those by other project consultants and specialists. All discrepancies should be reported immediately.

Design subject to detail development / approval. Measurements and accommodation schedules subject to amendments following coordinated input by others. Costings cannot be finalised until approval / confirmation by relevant authorities and Client.

Legend

For northern street scenes, see drawings 21.129.68 & 21.129.69. The key plan for the northern street scenes is on drawing 21.129.69.

For southern street scenes, see drawings 21.129.70 & 21.129.71. The key plan for the southern street scenes is on drawing 21.129.71.

Rev.	Description	DATE	DB	CB
B	Roof heights varied	12.09.22	VP	HJE
A	Updated to new layout	17.05.22	VP	HJE

Date	Oct '21
Drawn By/Checked By	VP / HJE
Scale	As indicated@ A1
Revision	B
Project	Land West of Pagham Road, Pagham
Title	Street Scenes - Page 2 of 4
Dwg#	_21.129.69
Status	Planning



Furzehall Farm, Wickham Road
Fareham, Hampshire
PO16 7JH
01329 283 225
email@hgp-architects.co.uk
www.hgp-architects.co.uk
HGP Architects Ltd. Copyright Reserved
Unit 1, Station Industrial Park
Duncan Road, Park Gate,
Hampshire, SO31 1BX