


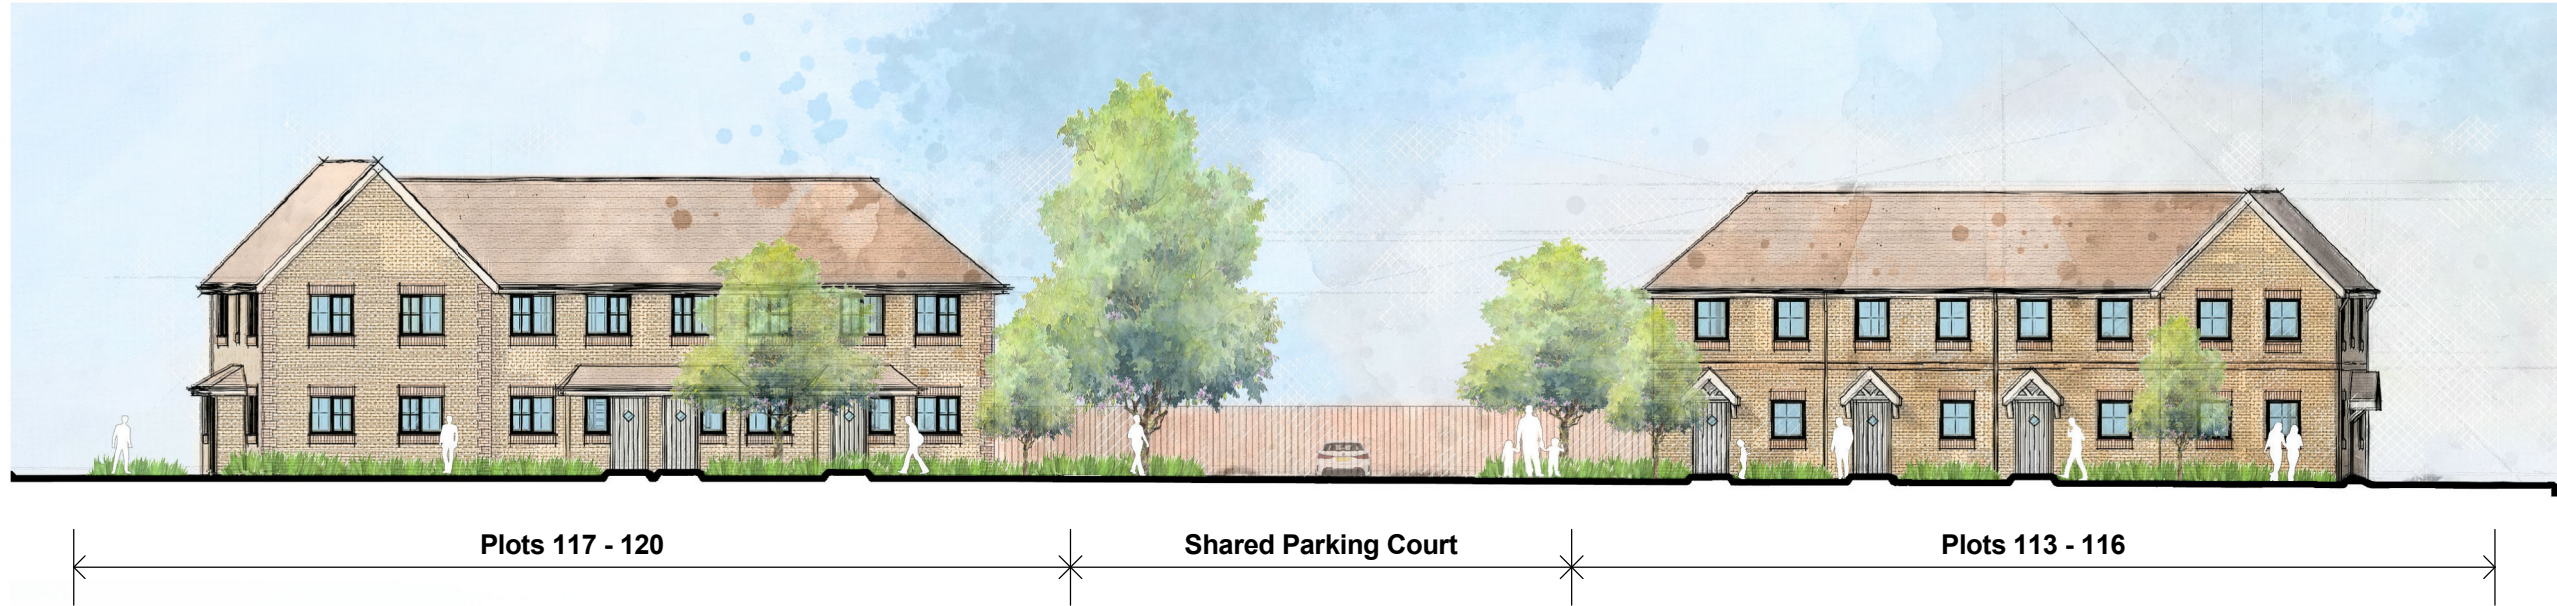

Street Scene E-EF - CA2a Rural Edge North to CA4b Transitional Perimeter North  
1 : 200




Street Scene EF-F - CA4b Transitional Perimeter North  
1 : 200



Street Scene G-G - CA3 Community Streets  
1 : 200



Street Scene H-H - CA4b Transitional Perimeter North  
1 : 200

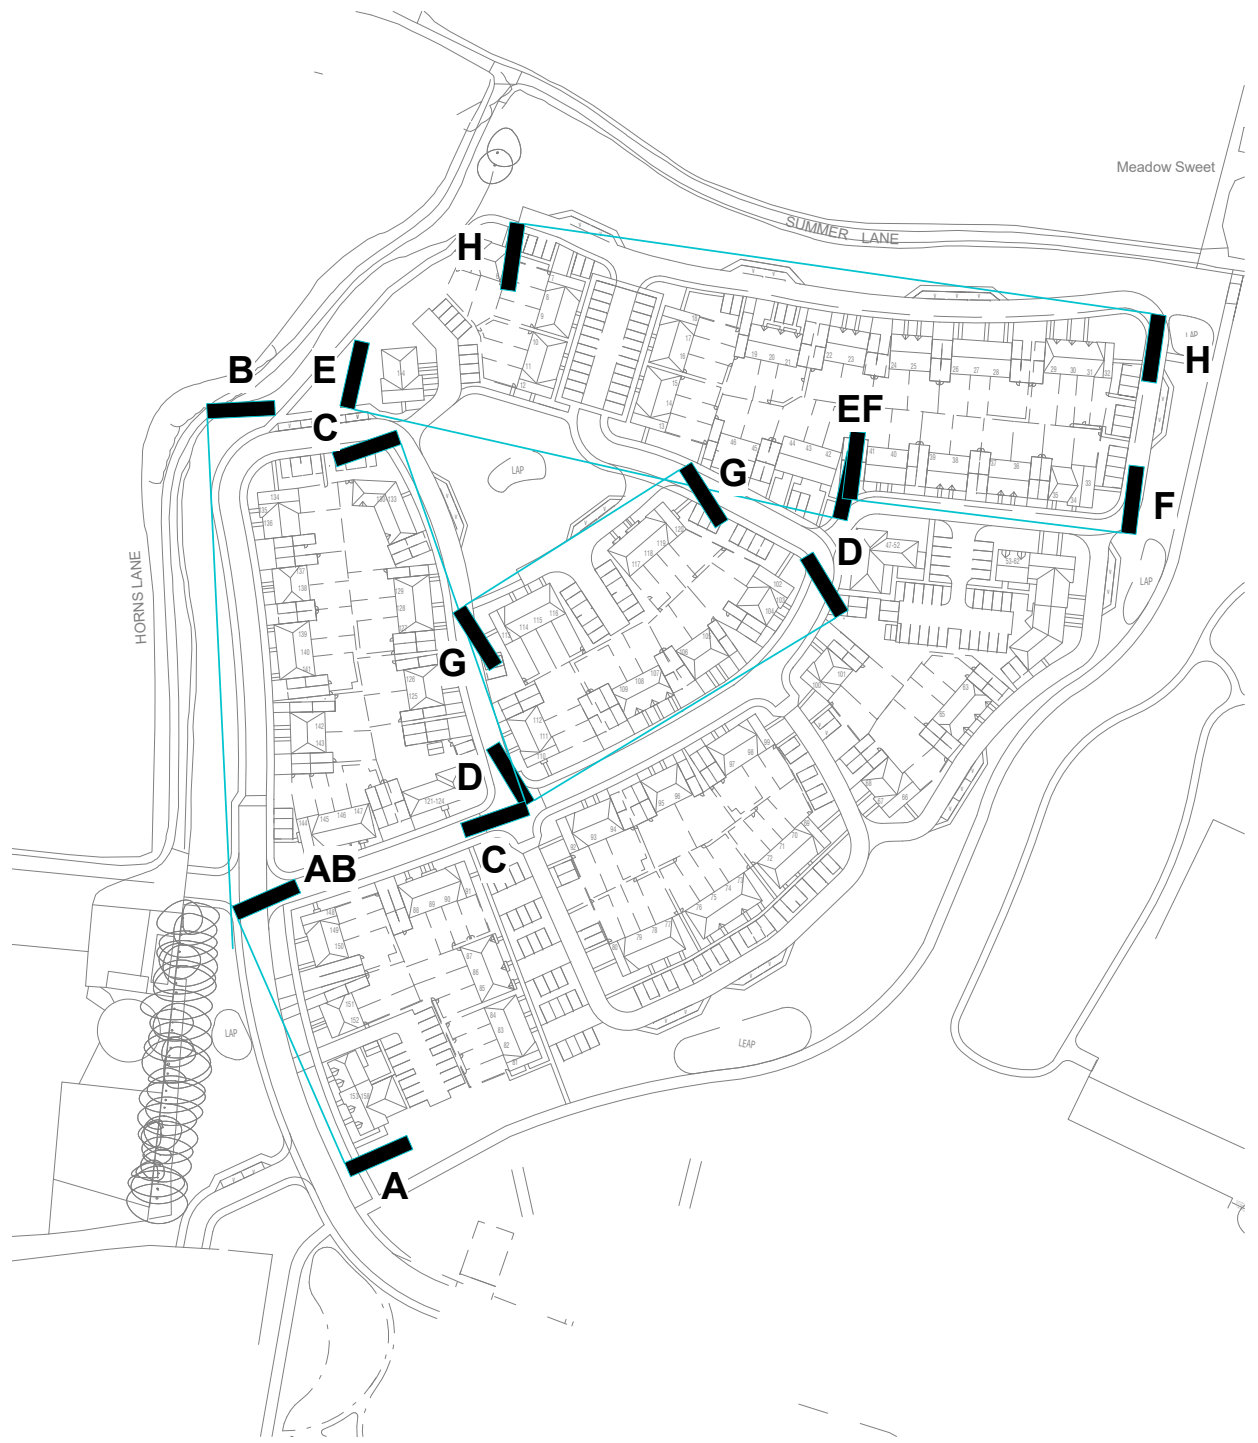

Northern Key Plan - A-AB to H-H  
1 : 2000



Please Note:

Drawing to be scaled for planning purposes only, dimensions to be checked on site and any discrepancies are to be highlighted to the Architect prior to construction.

Topographical / Ordnance Survey information shown has been prepared by a third party, HGP accept no responsibility for accuracy or completeness of the survey.

This drawing is to be read in conjunction with all other project drawings, construction notes and / or project specifications including those by other project consultants and specialists. All discrepancies should be reported immediately.

Design subject to detail development / approval. Measurements and accommodation schedules subject to amendments following coordinated input by others. Costings cannot be finalised until approval / confirmation by relevant authorities and Client.

Legend


For northern street scenes, see drawings 21.129.68 & 21.129.69. The key plan for the northern street scenes is on drawing 21.129.69.

For southern street scenes, see drawings 21.129.70 & 21.129.71. The key plan for the southern street scenes is on drawing 21.129.71.

| Rev. | Description                                   | DATE     | DB | CB  |
|------|-----------------------------------------------|----------|----|-----|
| C    | Updated to client comments and layout changes | 31.07.23 | DY | HJE |
| B    | Roof heights varied                           | 12.09.22 | VP | HJE |
| A    | Updated to new layout                         | 17.05.22 | VP | HJE |

|                     |                                  |
|---------------------|----------------------------------|
| Date                | Oct '21                          |
| Drawn By/Checked By | VP / HJE                         |
| Scale               | As indicated@ A1                 |
| Revision            | C                                |
| Project             | Land West of Pagham Road, Pagham |
| Title               | Street Scenes - Page 2 of 4      |
| Dwg#                | _21.129.69                       |
| Status              | Planning                         |

hgp

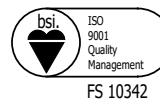

PAGHAM HOMES

Furzehall Farm, Wickham Road  
Fareham, Hampshire  
PO16 7JH

01329 283 225  
email@hgp-architects.co.uk  
www.hgp-architects.co.uk

HGP Architects Ltd. Copyright Reserved

Unit 1, Station Industrial Park  
Duncan Road, Park Gate,  
Hampshire, SO31 1BX