



Please Note:

This drawing must only be scaled for planning purposes, dimensions to be checked on site and any discrepancies are to be highlighted to the Architect prior to construction.


Prior to the commencement of any works, the Contractor is to check and / or determine all construction details including checking existing site levels and dimensions.

This drawing is to be read in conjunction with all other project drawings, construction notes and / or project specifications including those by other project consultants and specialists. All discrepancies should be reported immediately.

Design subject to detail development / approval.
Measurements and accommodation schedules subject to amendments following coordinated input by others.
Costings cannot be finalised until approval /confirmation by relevant authorities and Client.

- S106 Rent
- S106 Shared Ownership

Outline border showing northern excerpt of site only. For southern house type key plan, see drawing 21.129.67.

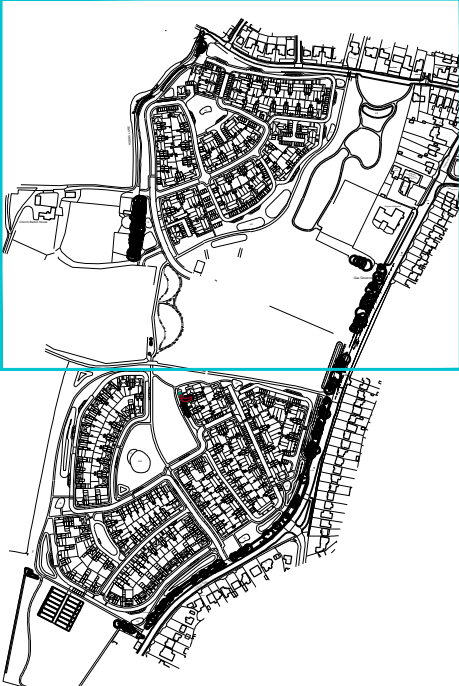

J	Key plan updated to reflect amended southern layout	15.09.23	VP/HJE
H	Amended to new layout	28.07.23	VP/HJE
G	Amended to new layout	19.07.23	VP/HJE
F	Amended to new layout	30.06.23	VP/HJE
E	Reissued for client	14.11.22	VP/HJE
D	Rootscapes Coordinated	15.09.22	VP/HJE
C	Amended to new layout	08.09.22	VP/HJE
B	Amended to new layout	17.05.22	VP/HJE
A	Amended to new layout	25.04.22	VP/HJE

Rev.	Description	DATE	DB / CB
------	-------------	------	---------

Date Nov' 21
Drawn By/Checked By DY / HJE
Scale 1:1250 @ A2

Revision J

Project Land West of Pagham Road Pagham

Title Northern Affordable Housing Plan

Dwg# 21.129.66

Status Planning

hgp

Furzehall Farm, Wickham Road
Fareham, Hampshire
PO16 7JH

01329 283 225
email@hgp-architects.co.uk
www.hgp-architects.co.uk

HGP Architects Ltd.
Copyright Reserved

PAGHAM HOMES

Unit 1, Station Industrial Park
Duncan Road, Park Gate
Hampshire, SO31 1BX