


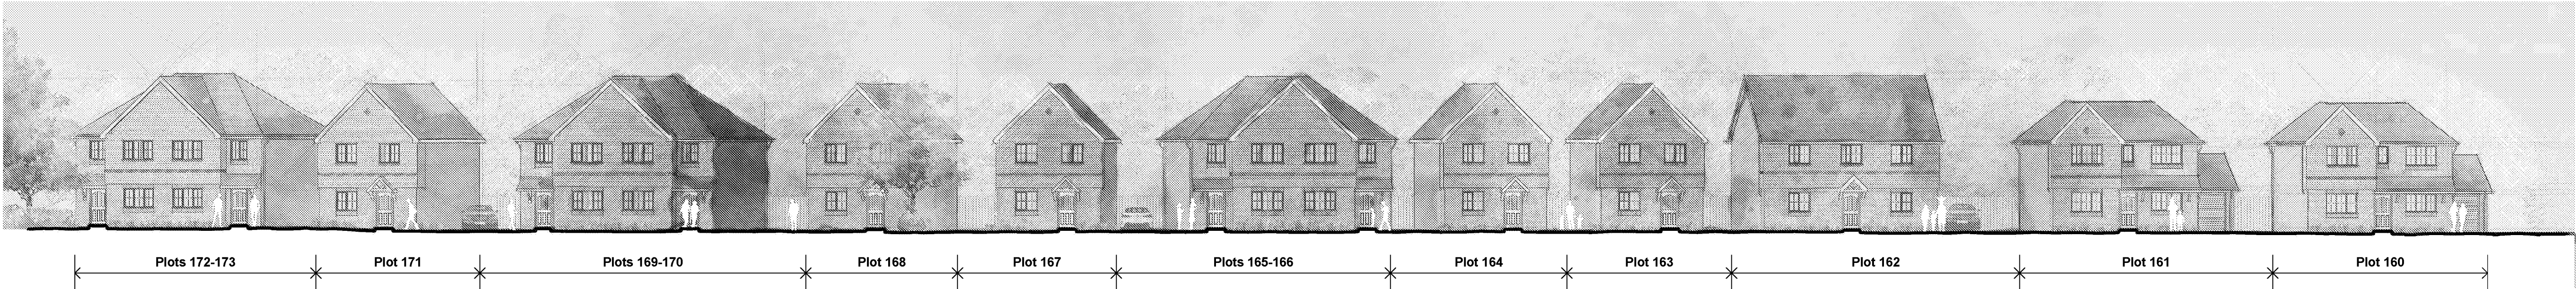


Street Scene M-M CA4a Transitional Perimeter South
1 : 200




Street Scene N-NO CA2b Rural Edge South
1 : 200



Street Scene NO-O CA2b Rural Edge South
1 : 200

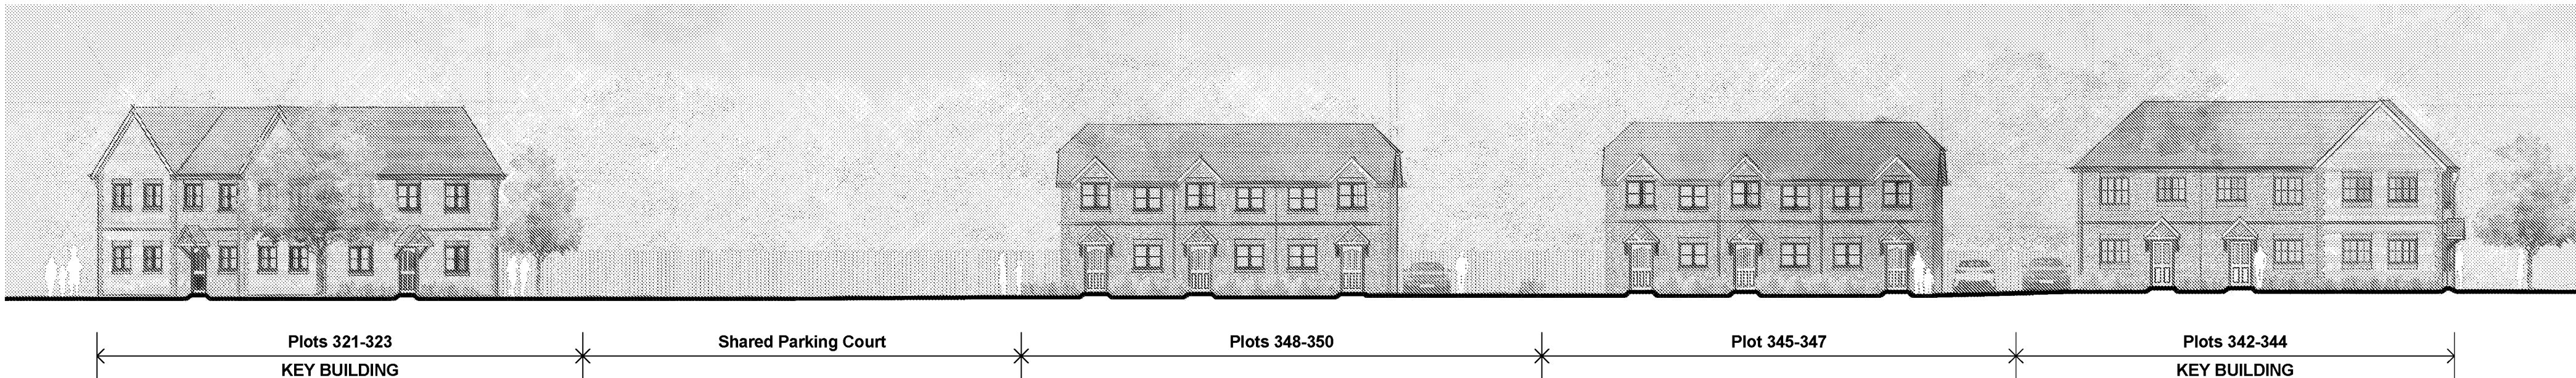

Street Scene P-P CA4a Transitional Perimeter South
1 : 200

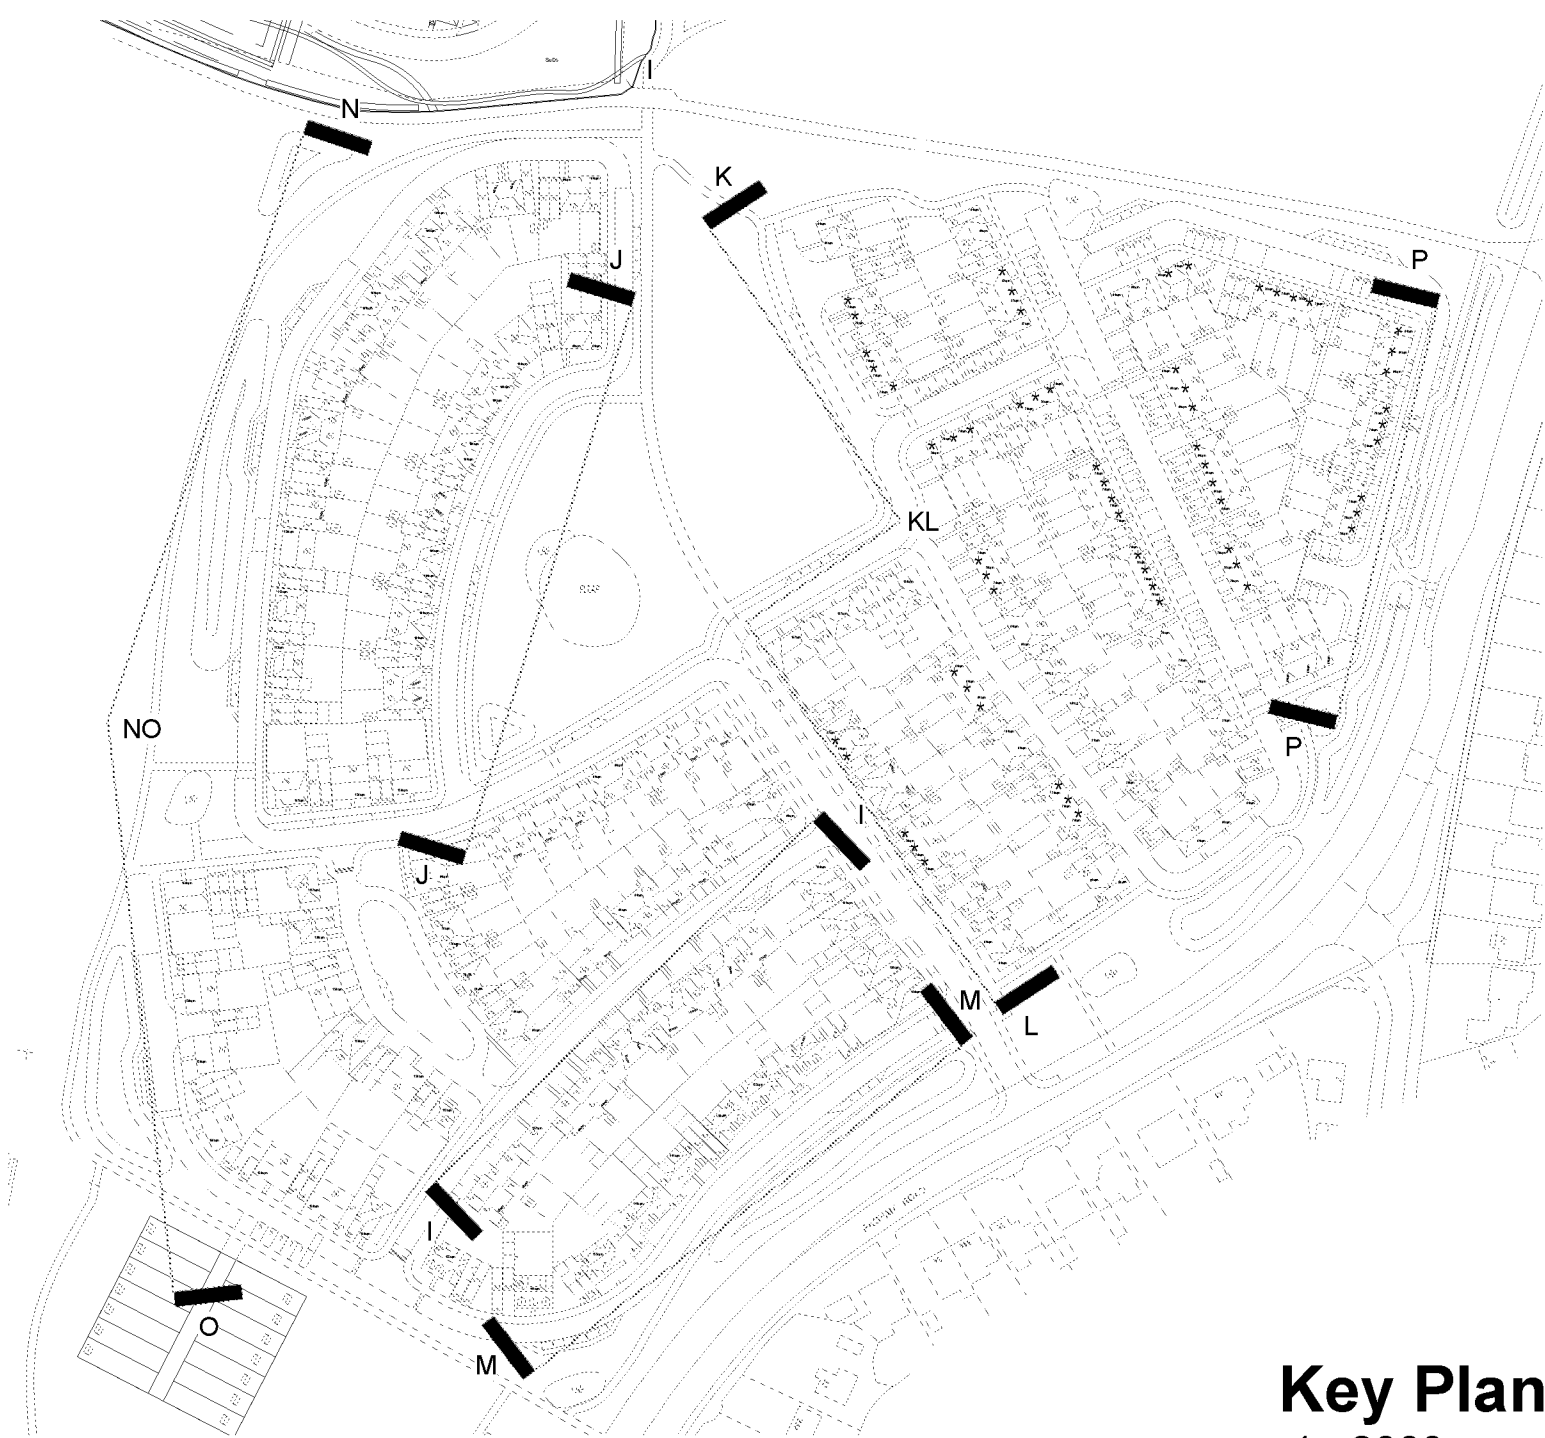

Key Plan
1 : 2000



Please Note:
Drawing to be scaled for planning purposes only, dimensions to be checked on site and any discrepancies are to be highlighted to the Architect prior to construction.
Topographical / Ordnance Survey information shown has been prepared by a third party, HGP accept no responsibility for accuracy or completeness of the survey.
This drawing is to be read in conjunction with all other project drawings, construction notes and / or project specifications including those by other project consultants and specialists. All discrepancies should be reported immediately.
Design subject to detail development / approval. Measurements and accommodation schedules subject to amendments following coordinated input by others. Costings cannot be finalised until approval / confirmation by relevant authorities and Client.

Legend
For northern street scenes, see drawings 21.129.68 & 21.129.69. The key plan for the northern street scenes is on drawing 21.129.69.
For southern street scenes, see drawings 21.129.70 & 21.129.71. The key plan for the southern street scenes is on drawing 21.129.71.

D	Updated to client's comments	13.10.23	VP	HJE
C	Key Plan updated to reflect additional allotment parking spaces	14.09.23	VP	HJE
B	Updated to client comments and layout changes	31.07.23	DY	HJE
A	Amended to new layout	21.06.22	VP	HJE

Rev.	Description	DATE	DB	CB
------	-------------	------	----	----

Date Oct '21
Drawn By/Checked By VP / HJE
Scale As indicated@ A1
Revision D
Project Land West of Pagham Road, Pagham
Title Street Scenes - Page 4 of 4
Dwg# _21.129.71
Status Planning



Furzehall Farm, Wickham Road
Fareham, Hampshire
PO16 7JH
01329 283 225
email@hgp-architects.co.uk
www.hgp-architects.co.uk
HGP Architects Ltd. Copyright Reserved
Unit 1, Station Industrial Park
Duncan Road, Park Gate,
Hampshire, SO31 1BX