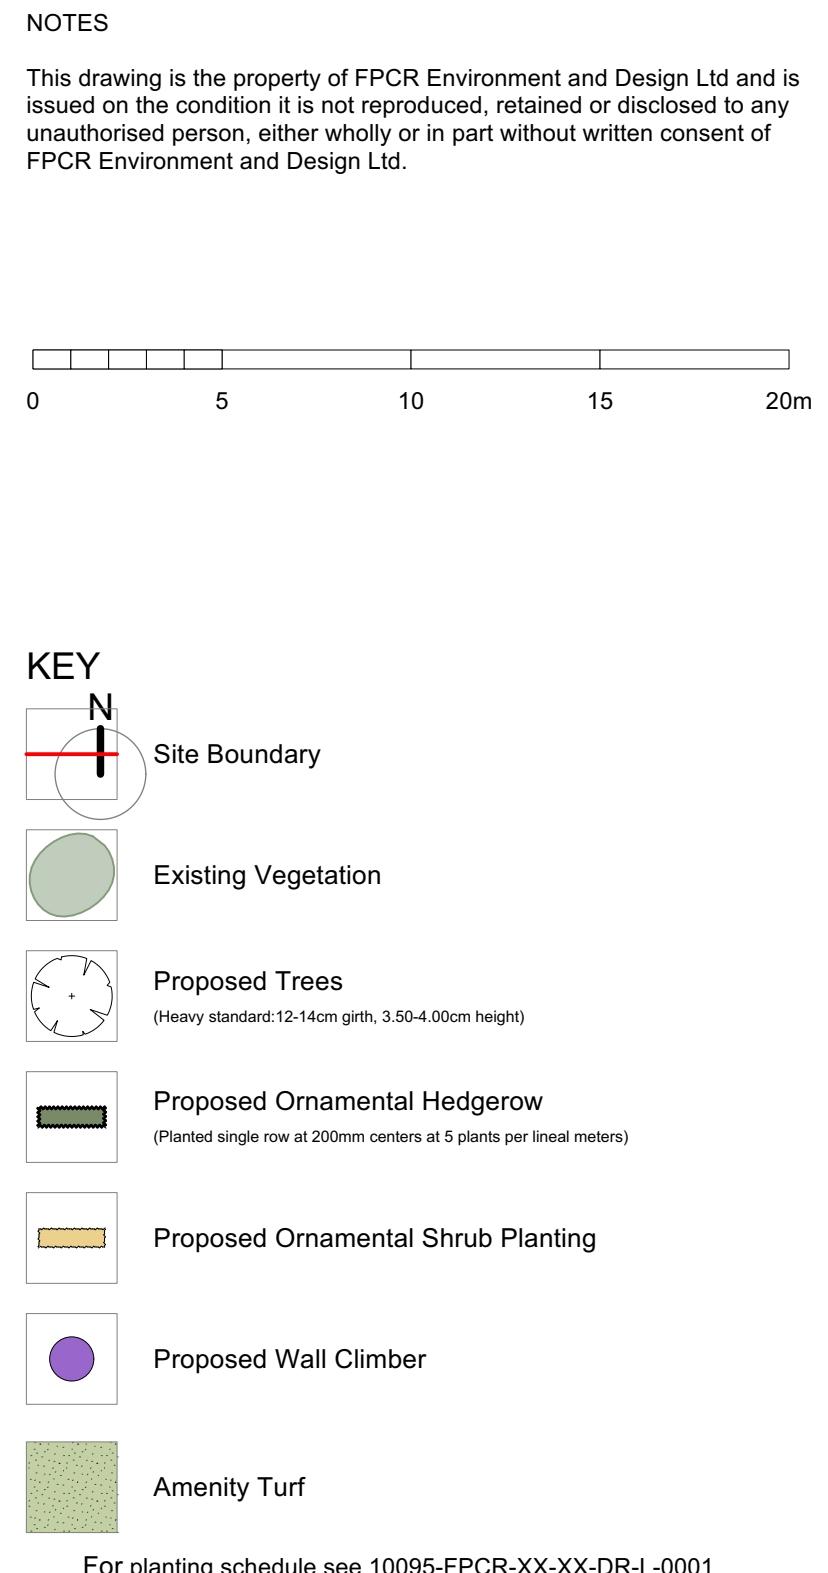


client
Foreman Homes

project
Land West of Pagham Road
Pagham

drawing title
DETAILED ON-PLOT LANDSCAPE PLAN
(Sheet 2 of 13)

scale	dm	chk	date created
1:200 @ A1	SDD	TM	18 JULY 2023