


This drawing is the property of FPCR Environment and Design Ltd and is issued on the condition it is not reproduced, retained or disclosed to any unauthorised person, either wholly or in part without written consent of FPCR Environment and Design Ltd.

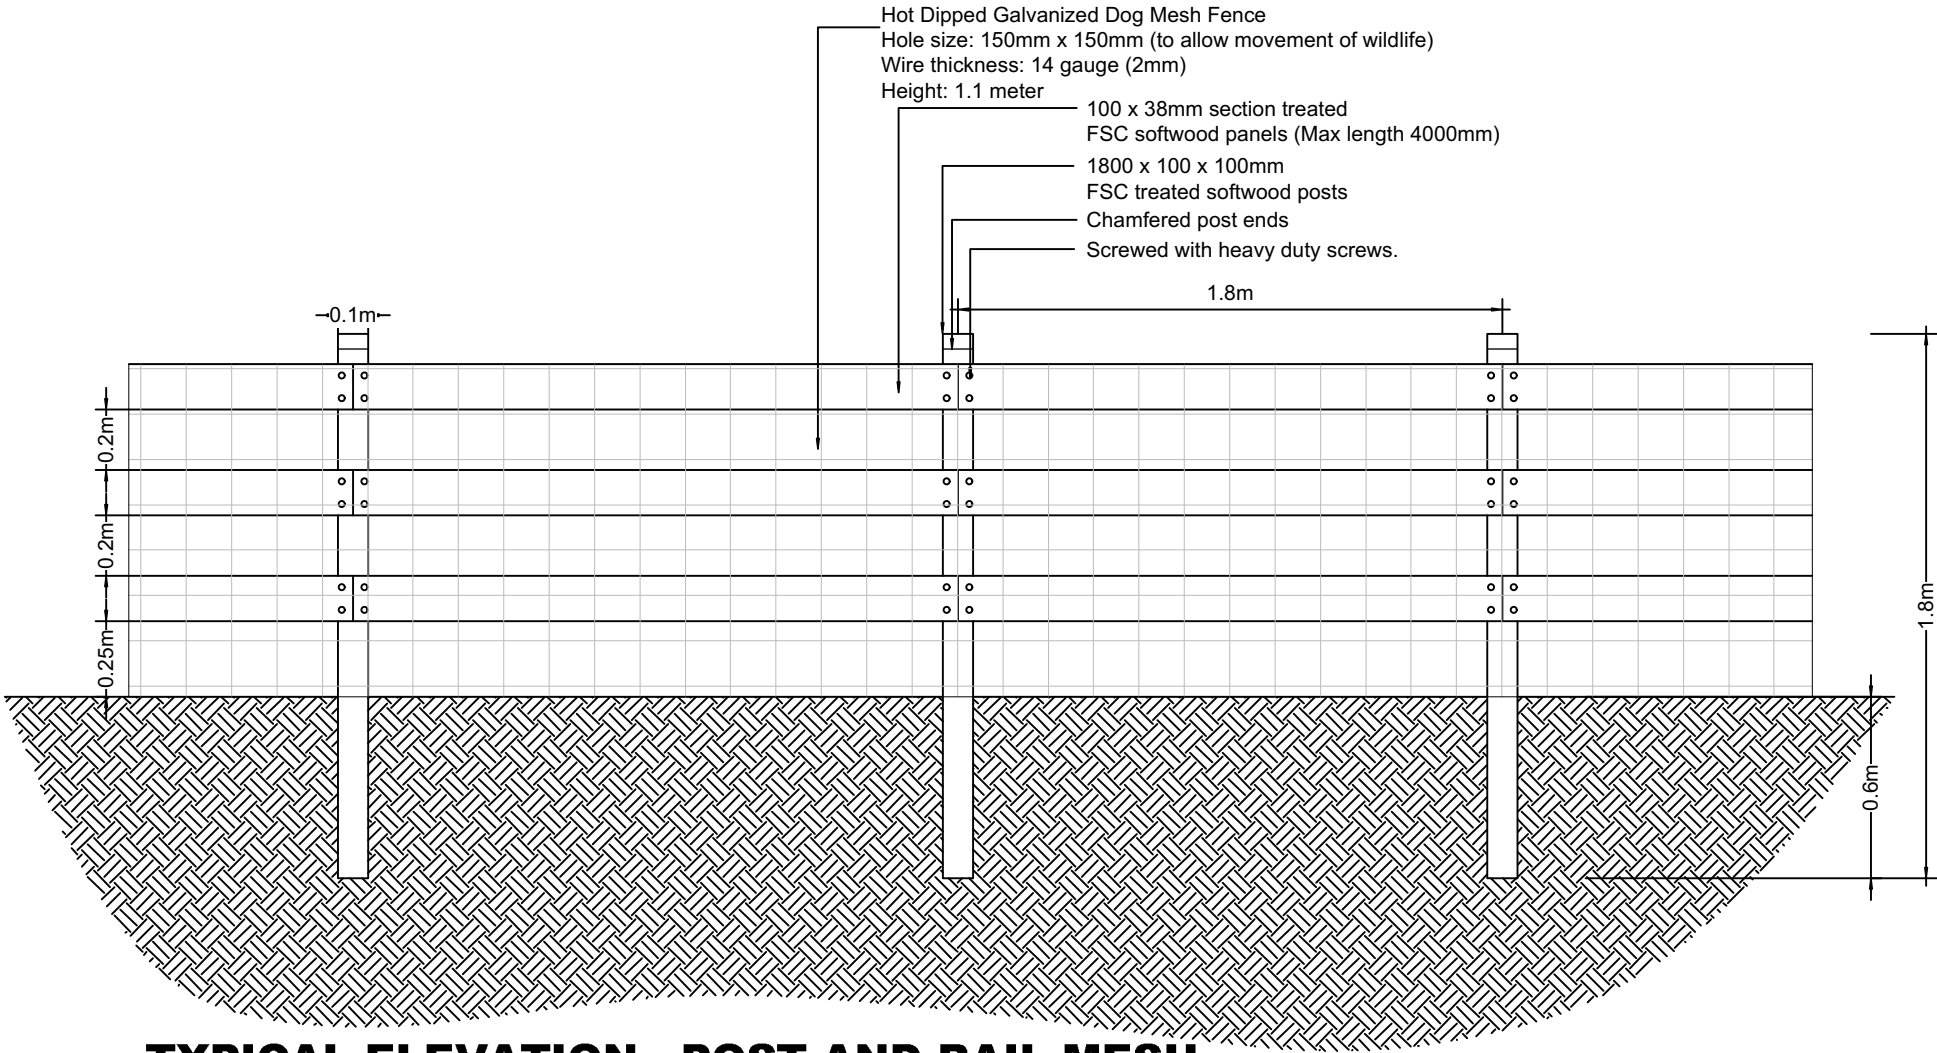

**TYPICAL ELEVATION - POST AND RAIL MESH
FENCE 1:25**

10095
Land West of Pagham Road
Pagham Homes

POST AND RAIL DETAILED DRAWING

S3 1:25 @ A4
24 OCTOBER 2023 SDO / TCM
10095-FPCR-XX-XX-DR-L-0025 issue P02
Project Code - Originator - Zone - Level - Type - Role - Drawing Number

masterplanning
environmental assessment
landscape design
urban design
ecology
architecture
arboriculture

FPCR Environment and Design Ltd
Lockington Hall
Lockington
Derby
DE74 2RH

t: 01509 672772
e: mail@fpcr.co.uk
w: www.fpcr.co.uk

fpcr