


House Type Key:

- HT A
- HT B
- HT C
- HT D
- HT E
- HT F
- HT G
- HT H
- HT I
- HT J
- HT K
- HT L

- Block A1
- Block A2
- Block B
- Block Bv
- Block C
- Block D
- Block E1
- Block E2
- Block Ev
- Block F
- Block Fv
- Block G
- Block H
- Block J
- Block K
- Block Kv
- Block L
- Block M
- Block N
- Block O
- Block P
- Block Q
- Block R
- Block S
- Block T
- Block U
- Block V
- Block W
- Block X
- Block Y
- Block Z

- Key Building
- 1.8m Brick Wall
- 1.8m CBF
- Garden Area

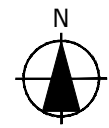

0 10 20 40 60 75m

ance Survey, (c) Crown Copyright 2020. All rights reserved. Licence number 100022432

Please Note:


This drawing must only be scaled for planning purposes, dimensions to be checked on site and any discrepancies are to be highlighted to the Architect prior to construction.

Prior to the commencement of any works, the Contractor is to check and / or determine all construction details including checking existing site levels and dimensions.

This drawing is to be read in conjunction with all other project drawings, construction notes and / or project specifications including those by other project consultants and specialists. All discrepancies should be reported immediately.

Design subject to detail development / approval.
Measurements and accommodation schedules subject to amendments following coordinated input by others.
Costings cannot be finalised until approval / confirmation by relevant authorities and Client.

Outline border showing northern extent of site only. For southern house type key plan, see drawing 21.129.65.

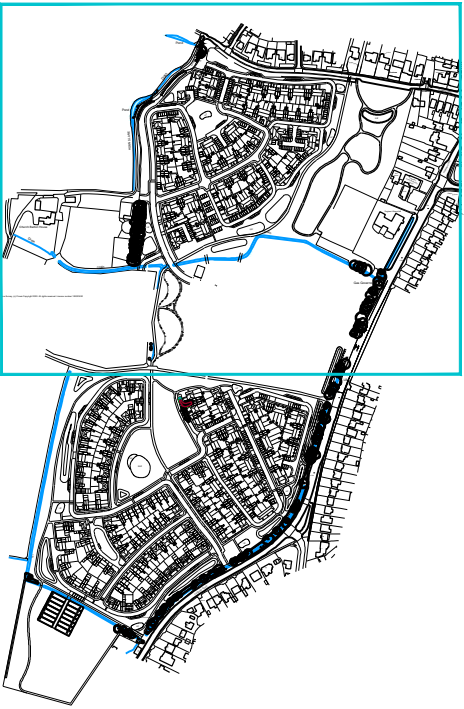

G	Amended to reflect updated layout	15.11.23	VP/BM
F	Key plan updated to reflect amended southern layout	15.09.23	VP/HJE
E	Amended to latest layout	28.07.23	VP/HJE
D	Amended to latest layout	30.06.23	VP/HJE
C	Rootscapes coordinated	15.09.22	VP/HJE
B	Amended to new layout	08.09.22	VP/HJE
A	Layout amended	17.05.22	DY/HJE

Rev.	Description	DATE	DB / CB
------	-------------	------	---------

Date Nov' 21
Drawn By/Checked By DY / HJE
Scale 1:1250 @ A2

Revision G

Project Land West of Pagham Road Pagham

Title Northern House Type Key Plan with Boundary Treatment and Garden Sizes

Dwg# 21.129.64

Status Planning

hgp

Furzehall Farm, Wickham Road
Fareham, Hampshire
PO16 7JH

01329 283 225
email@hgp-architects.co.uk
www.hgp-architects.co.uk

HGP Architects Ltd.
Copyright Reserved

Unit 1, Station Industrial Park
Duncan Road, Park Gate
Hampshire, SO31 1BX