


House Type Key:

- HT Av
- HT B
- HT C
- HT D
- HT E
- HT F
- HT G
- HT H
- HT I
- HT Iv
- HT J
- HT K
- HT L

- Block A1
- Block A2
- Block B
- Block Bv
- Block C
- Block D
- Block E1
- Block E2
- Block Ev
- Block F
- Block Fv
- Block G
- Block H
- Block J
- Block K
- Block Kv
- Block L
- Block M
- Block N
- Block O
- Block P
- Block Q
- Block R
- Block S
- Block T
- Block U
- Block V
- Block W
- Block X
- Block Y
- Block Z

- Key Building
- 1.8m Brick Wall
- 1.8m CBF
- Garden Area

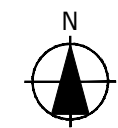

0 10 20 40 60 75m

ARUN DISTRICT COUNCIL P1153/21/RES



Please Note:


This drawing must only be scaled for planning purposes, dimensions to be checked on site and any discrepancies are to be highlighted to the Architect prior to construction.

Prior to the commencement of any works, the Contractor is to check and / or determine all construction details including checking existing site levels and dimensions.

This drawing is to be read in conjunction with all other project drawings, construction notes and / or project specifications including those by other project consultants and specialists. All discrepancies should be reported immediately.

Design subject to detail development / approval.
Measurements and accommodation schedules subject to amendments following coordinated input by others.
Costings cannot be finalised until approval / confirmation by relevant authorities and Client.

Outline border showing
southern excerpt of site only.
For northern house type key
plan, see drawing 21.129.64.

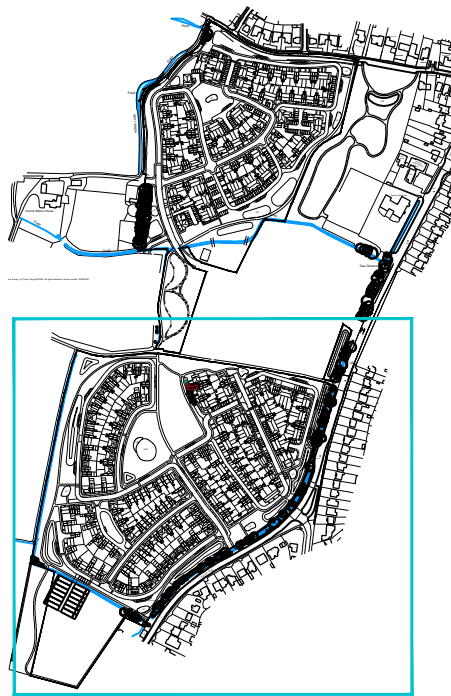

G	Amended to updated layout	15.11.23	VP/HJE
F	Parking added for allotments	15.09.23	VP/HJE
E	Amended to latest layout	28.07.23	VP/HJE
D	Amended to latest layout	30.06.23	VP/HJE
C	Rootscapes coordinated	15.09.22	VP/HJE
B	Amended to new layout	08.09.22	VP/HJE
A	Layout amended	17.05.22	DY/HJE

Rev.	Description	DATE	DB / CB
------	-------------	------	---------

Date Nov' 21
Drawn By/Checked By DY / HJE
Scale 1:1250 @ A2

Revision G

Project Land West of Pagham Road
Pagham

Title Southern House Type Key Plan with
Boundary Treatment and Garden Sizes

Dwg# 21.129.65

Status Planning

hgp

Furzehall Farm, Wickham Road
Fareham, Hampshire
PO16 7JH

01329 283 225
email@hgp-architects.co.uk
www.hgp-architects.co.uk

HGP Architects Ltd.
Copyright Reserved



Unit 1, Station Industrial Park
Duncan Road, Park Gate
Hampshire, SO31 1BX