
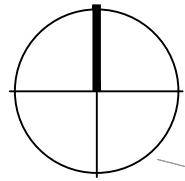


LOCATION PLAN - NTS

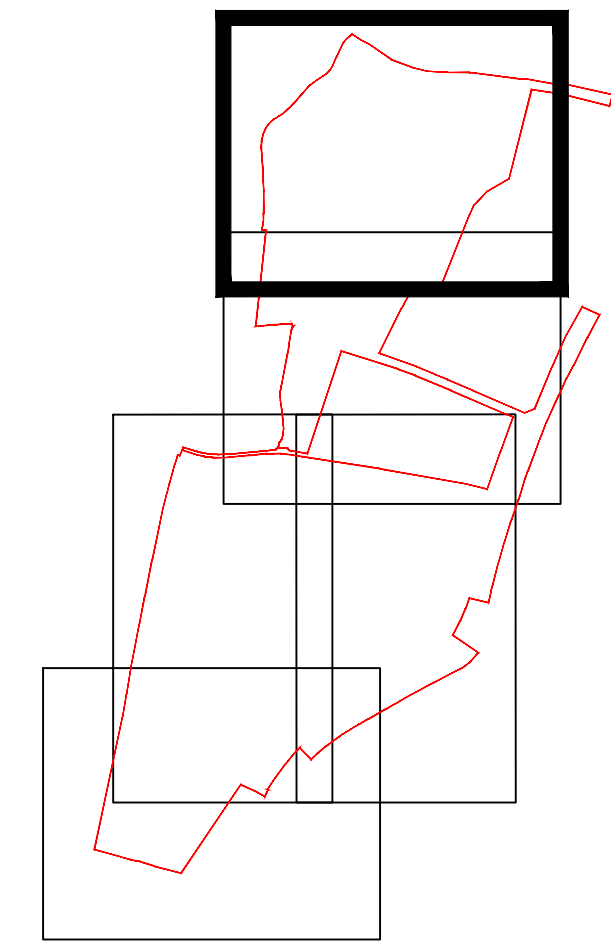

NOTES:

1. This drawing is to be read in conjunction with all relevant contract drawings and specifications with any conflicting information to be brought to the attention of Deacon Design before works commence on site.
2. Do not scale from this drawing, (except for planning application purposes only) always work to noted dimensions.
3. All given dimensions in mm.

KEY

Application Site boundary

Soft Landscape

- Existing boundary vegetation, retained and enhanced in accordance with ecologist recommendations
- Proposed Tree Planting / Hierarchy
  - Large Tree (10> metres from building)
  - Street Tree (7> metres from building)
  - Small / Garden Tree (3> metres from building)
- Proposed native / ornamental shrub planting to residential areas appropriate to landscape setting / ecological enhancement opportunities

Formal native hedgerow to property frontages

Mixed species native hedgerow

Proposed native shrub /scrub planting

Proposed climbers and wall shrubs

Proposed wetland planting within SUDS areas

Proposed amenity lawn to front gardens and highway verges (service margins) - Emorsgate EL1 - Flowering Lawn Mixture

Proposed lawn to back gardens (patio areas to be agreed as part of technical design)

Proposed species rich, native wildflower meadow / rough grassland, with 1.0 m mowed edge along roads and footpaths

Closely mown grassland within Public Open Spaces

Hard Landscape

Proposed tarmac surfacing to main highways

Proposed tarmac surfacing to pathways

Proposed block paving to shared surfaces and parking areas

Proposed slab paving to pedestrian paths

Footpaths through open space - Proprietary self-binding gravel

LEAP Area - Play surfacing and Equipment to accord with BS EN 1176 &76. Exact Design to be agreed as part of Technical Design approvals.

Proposed FSC approved, hedgehog friendly timber closeboard fence to private rear gardens - 1.8m high with gated access. Gate location and access to be agreed at detailed stage

Proposed masonry wall to public facing rear garden boundaries - to Architects specification - 1.8 m high with timber gates

Proposed FSC approved timber post and rail fence to attenuation ponds - 1.5m high with maintenance access

Allowance for fencing to equipped play areas to prevent dog access.

Bin and Seating Provision - Exact Locations to be agreed at Technical Design stage

FINAL

|          |       |                         |                 |            |
|----------|-------|-------------------------|-----------------|------------|
| 05.11.21 | SL    | Amended to comments     | A               | PD         |
| DATE     | DRAWN | DESCRIPTION OF REVISION | REVISION LETTER | CHECKED BY |

DRAWING STATUS

FOR PLANNING



DEACON DESIGN

Landscape Architecture | Masterplanning | Urban Design  
12a The Square, Wickham, Hampshire PO17 5JQ  
Tel: 01329 557 820 Email: info@deacondesign.co.uk  
Copyright Deacon Design

PROJECT TITLE:  
Land at Summer Lane,  
Pagham

PROJECT NUMBER: DD494 PLOT DATE: 04.11.21

DRAWING SCALE: 1:500 APPROVED BY: PD

PAPER SIZE: A1 DRAWN BY: SL

DRAWING TITLE:  
Landscape General Arrangement Plan  
1 of 5

DRAWING NUMBER: L01 REVISION LETTER: A

DRAWING FILE LOCATION:  
Z:\Dropbox (Deacon Design)\515\DD494\_Summer Lane,  
Pagham\04-Drawings\Autocad\1-Landscape Design\DD494\01-05 GA.dwg