




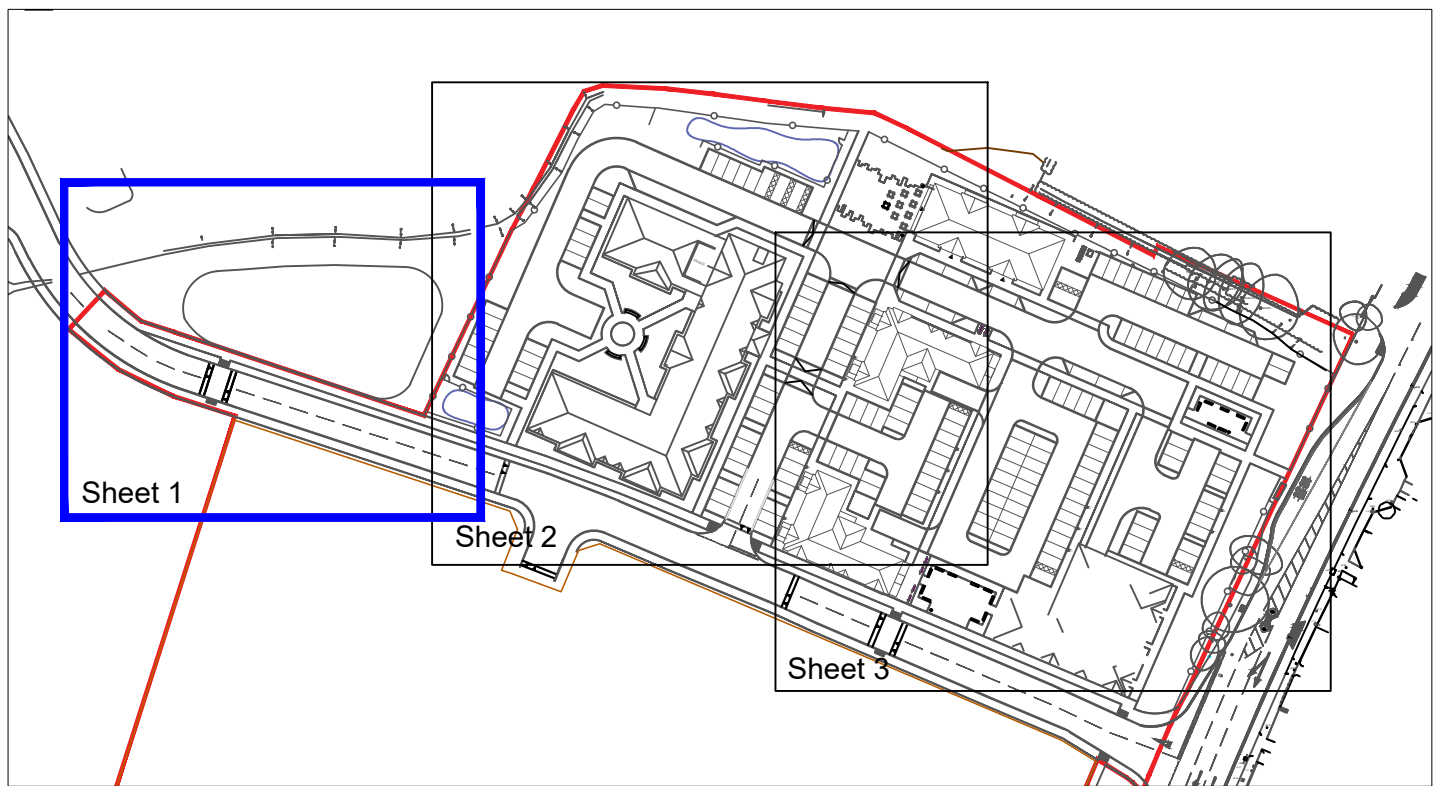


Location Map NTS

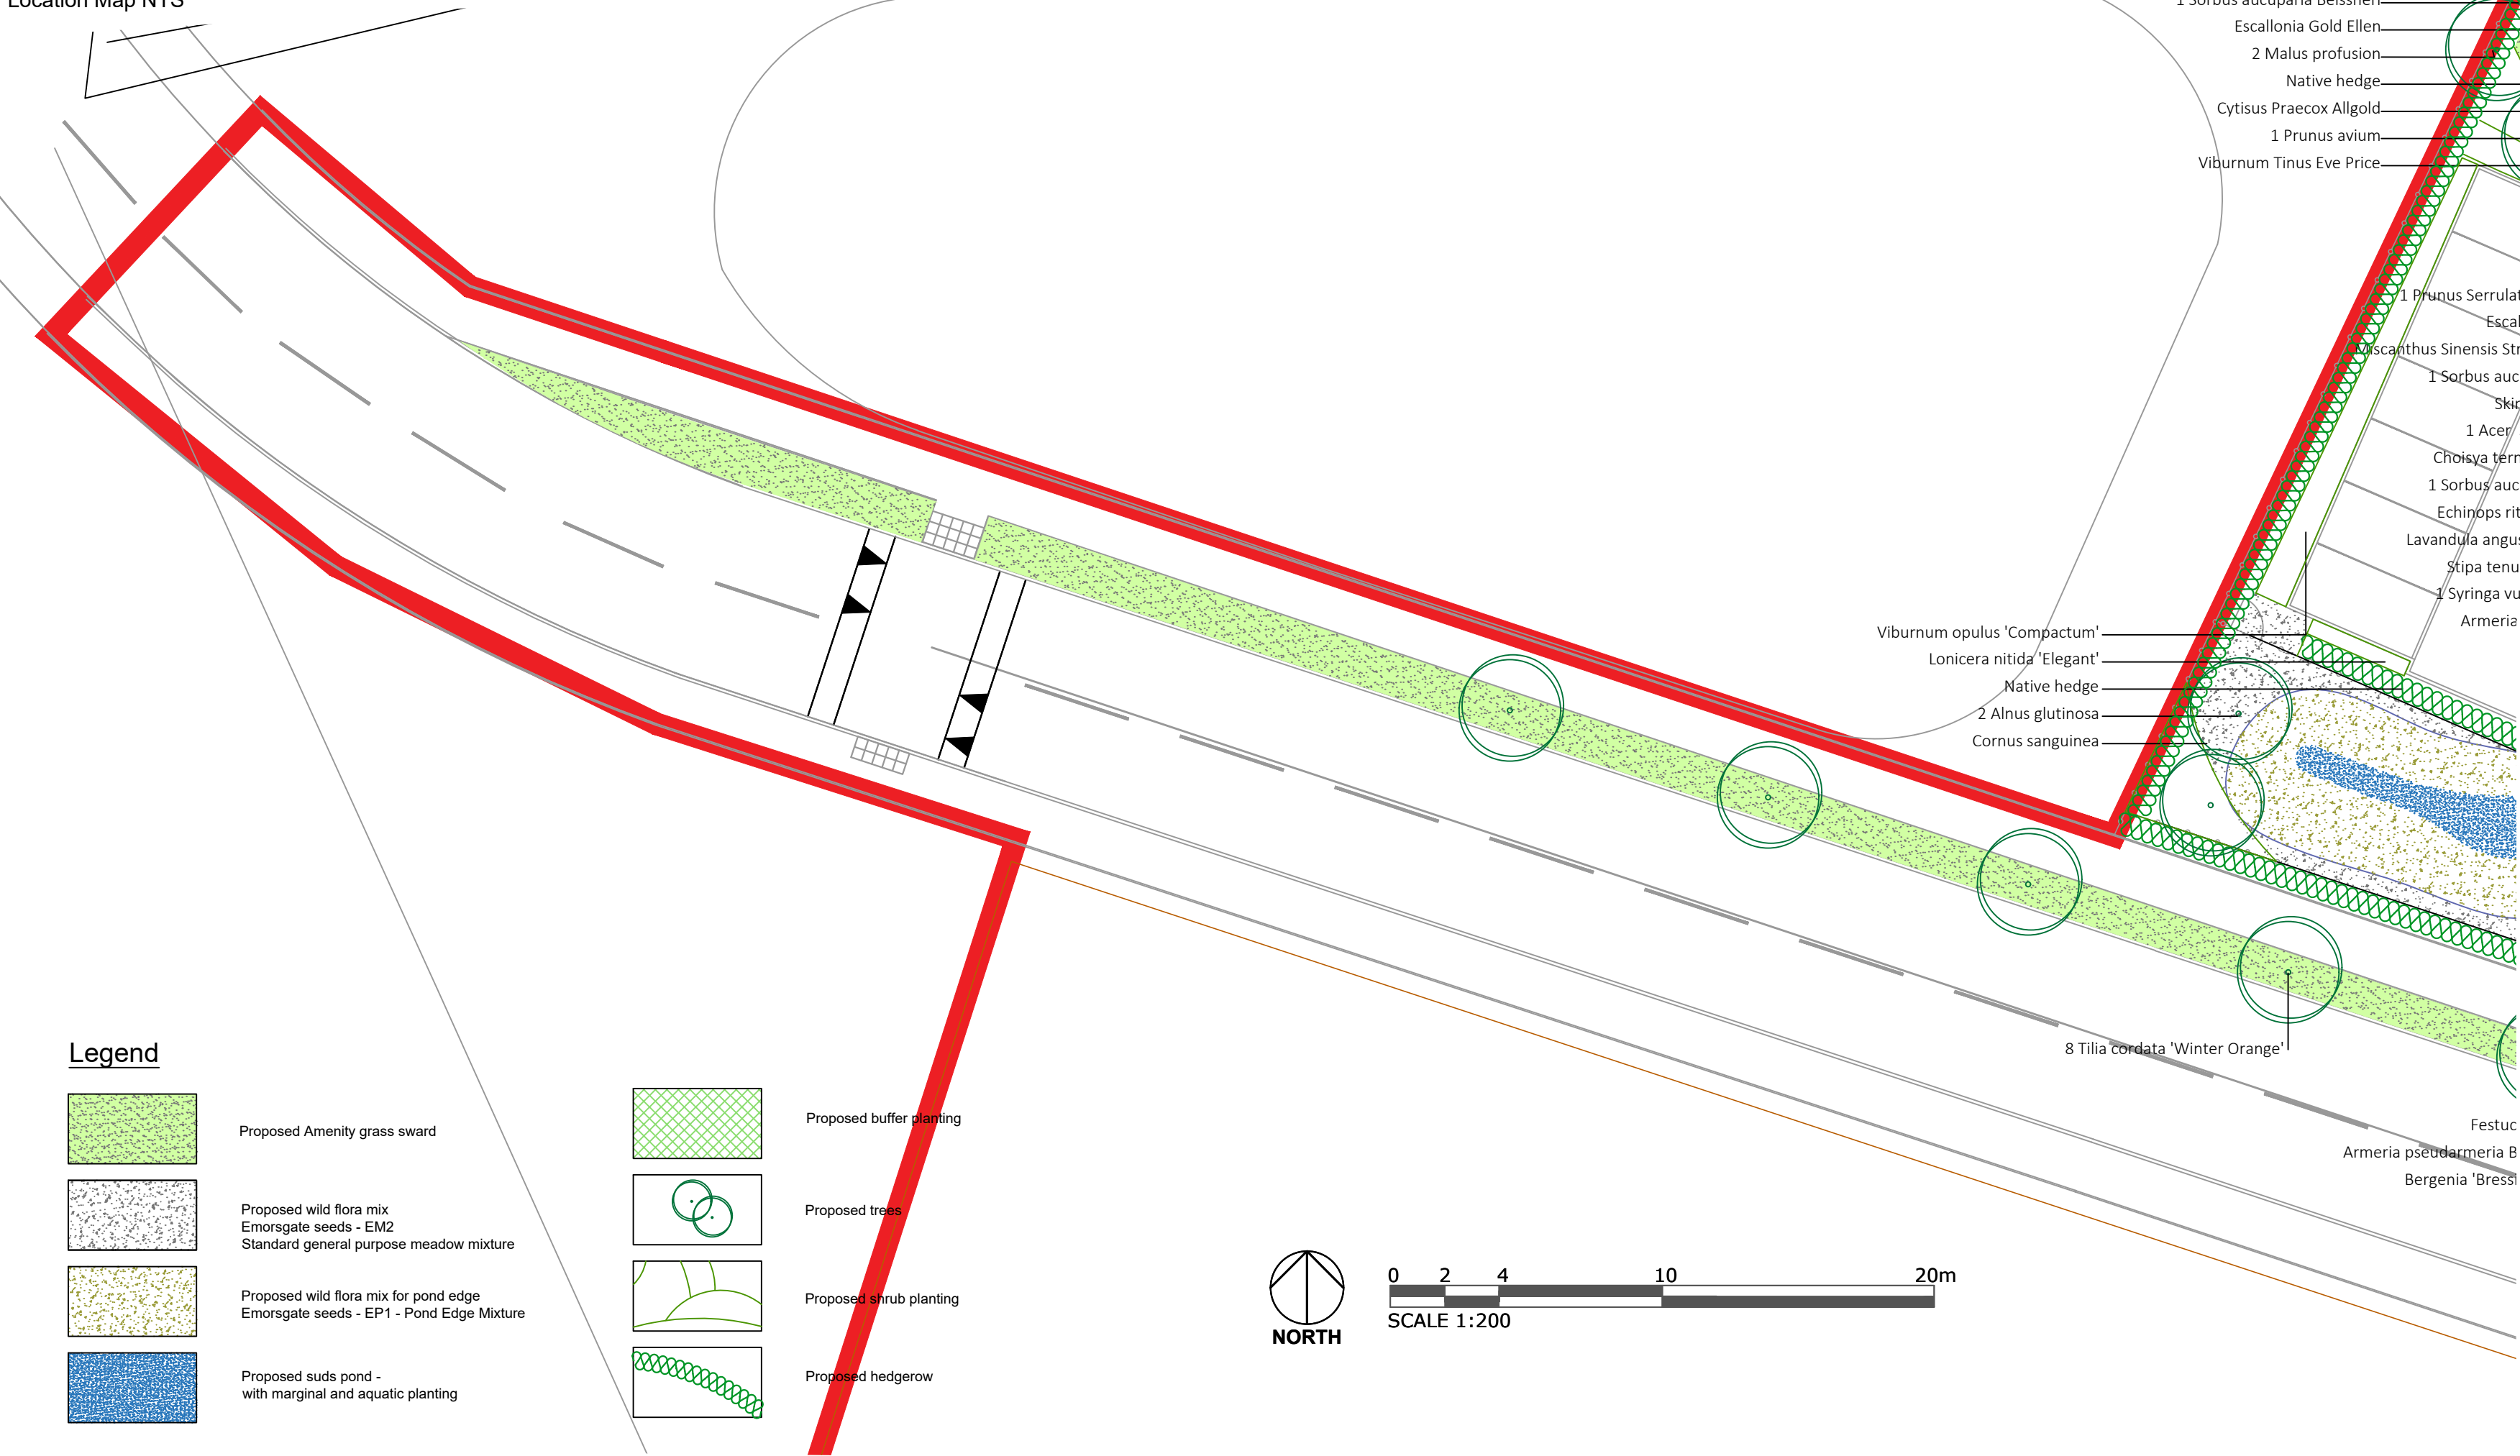

Legend

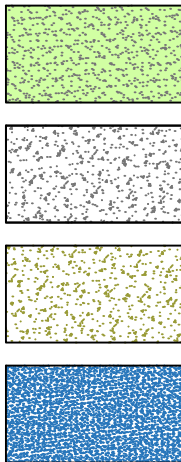

- Proposed Amenity grass sward
- Proposed wild flora mix
Emorsgate seeds - EM2
Standard general purpose meadow mixture
- Proposed wild flora mix for pond edge
Emorsgate seeds - EP1 - Pond Edge Mixture
- Proposed suds pond -
with marginal and aquatic planting

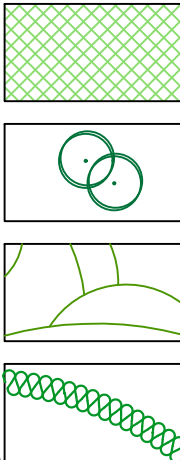

- Proposed buffer planting
- Proposed trees
- Proposed shrub planting
- Proposed hedgerow



0 2 4 10 20m
SCALE 1:200

- 1 Acer campestre
- 2 Prunus avium
- 1 Acer campestre
- 1 Syringa vulgaris Sen
- 2 Acer x freemanii 'Autumn Blaze'
- Ceanothus 'Blue Sapphire'
- 1 Sorbus aucuparia Beissneri
- Escallonia Gold Ellen
- 2 Malus profusion
- Native hedge
- Cytisus Praecox Allgold
- 1 Prunus avium
- Viburnum Tinus Eve Price
- Skimmia 'Fragrans'
- 1 Acer Skeeters Broom
- Choisya ternata 'Aztec Pearl'
- 1 Sorbus aucuparia Beissneri
- Pittosporum tobira
- 2 Magnolia Stellata
- Heuchera Lime Marmalade
- Heuchera 'Fire Chief'
- 1 Prunus Serrulata 'Amanogawa'
- Escallonia Gold Ellen
- 1 Sorbus aucuparia Beissneri
- Skimmia 'Fragrans'
- 1 Acer Skeeters Broom
- Choisya ternata 'Aztec Pearl'
- 1 Sorbus aucuparia Beissneri
- Echinops ritro Veitch's Blue
- Lavandula angustifolia 'Hidcote'
- Stipa tenuissima Ponytails
- 1 Syringa vulgaris Sensation
- Armeria Pallens White
- Viburnum opulus 'Compactum'
- Lonicera nitida 'Elegant'
- Native hedge
- 2 Alnus glutinosa
- Cornus sanguinea
- 8 Tilia cordata 'Winter Orange'
- Festuc
- Armeria pseudarmeria B
- Bergenia 'Bressi'

P01	02.11.2021	First issue		ME
Mark	Date	Details	By	

REVISIONS

Client:

Hanbury Properties

Project Title:

Pagham Community Hub

Scale: 1/200

for the original size of: A1

Drawn by: MG

Checked by: MG

Passed by: MG

Date 02.11.2021

Drawing Status:

Planning

Drawing Originator:

DAVIESLANDSCAPE

ARCHITECTS

Suite F1, Stroud House, Russell Street, Stroud, Gloucestershire, GL5 3AN

t. 01453 760380

e. info@d-la.co.uk

w. www.d-la.co.uk

Drawing Title:

Proposed Soft Landscape Sheet 1 of 3

Job No.	Drawing Project	Origin	Volume	Level	Type	Discp	Number	Revision
2068	2068	DLA	-	-	-	L	06	P01

DO NOT SCALE FROM THIS DRAWING

Y:\Server\DATA\PROJECT FILES\2068 Pagham Community Hub
RML\landscape\Drawings\Planning\DLA-2068-L-02, 03 and 06-RevP01-Proposed Soft
Landscape.dwg