
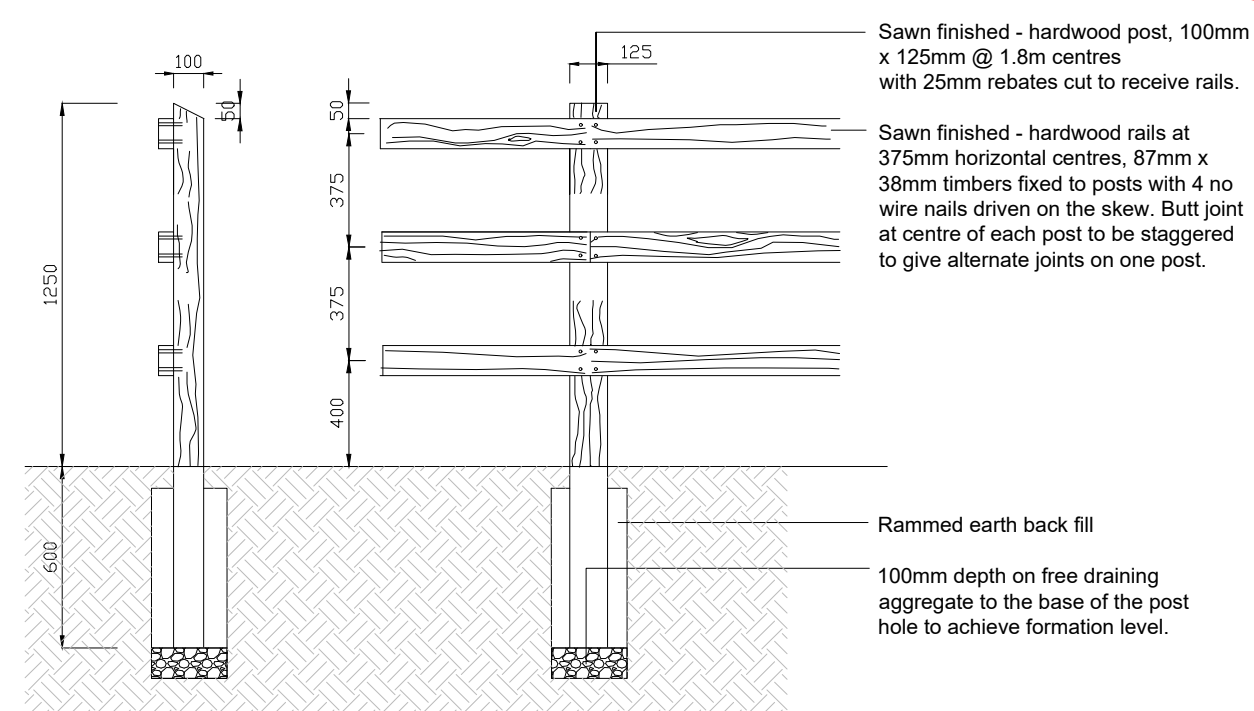
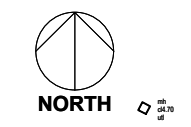


Post and 3 rail timber fence 1.2m high

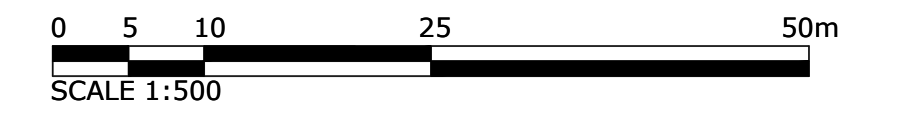

Post and 3 rail fence
Scale 1:25

P01	01.11.2021	First Issue						ME	
Mark	Date	Details						By	
Client:									
Hanbury Properties									
Project Title:									
Pagham Community Hub									
Scale: 1:500									
for the original size of: A0									
Drawing by : MG		Checked by : MG		Passed by : MG		Date : 01.11.2021			
Drawing Status :									
Planning									
Drawing Originator :									
DAVIESLANDSCAPE									
ARCHITECTS									
Suite F1, Stroud House, Russell Street, Stroud, Gloucestershire, GL5 3AN									
t. 01453 760380			e. info@da.co.uk			www.d-a.co.uk			
Drawing Title :									
Proposed Fence									
Job No.	Drawing Project	Origin	Volume	Level	Type	Drawn	Number	Revision	
2068	2068	DLA	-	-	L	07	P01		
DO NOT SCALE FROM THIS DRAWING									
V:\Server Data\PROJECT Files\2068 Pagham Community Hub RMF_envelope\Drawings\Planning\DLA-2068-F-07-Fence\01-Proposed Fencing.dwg									