



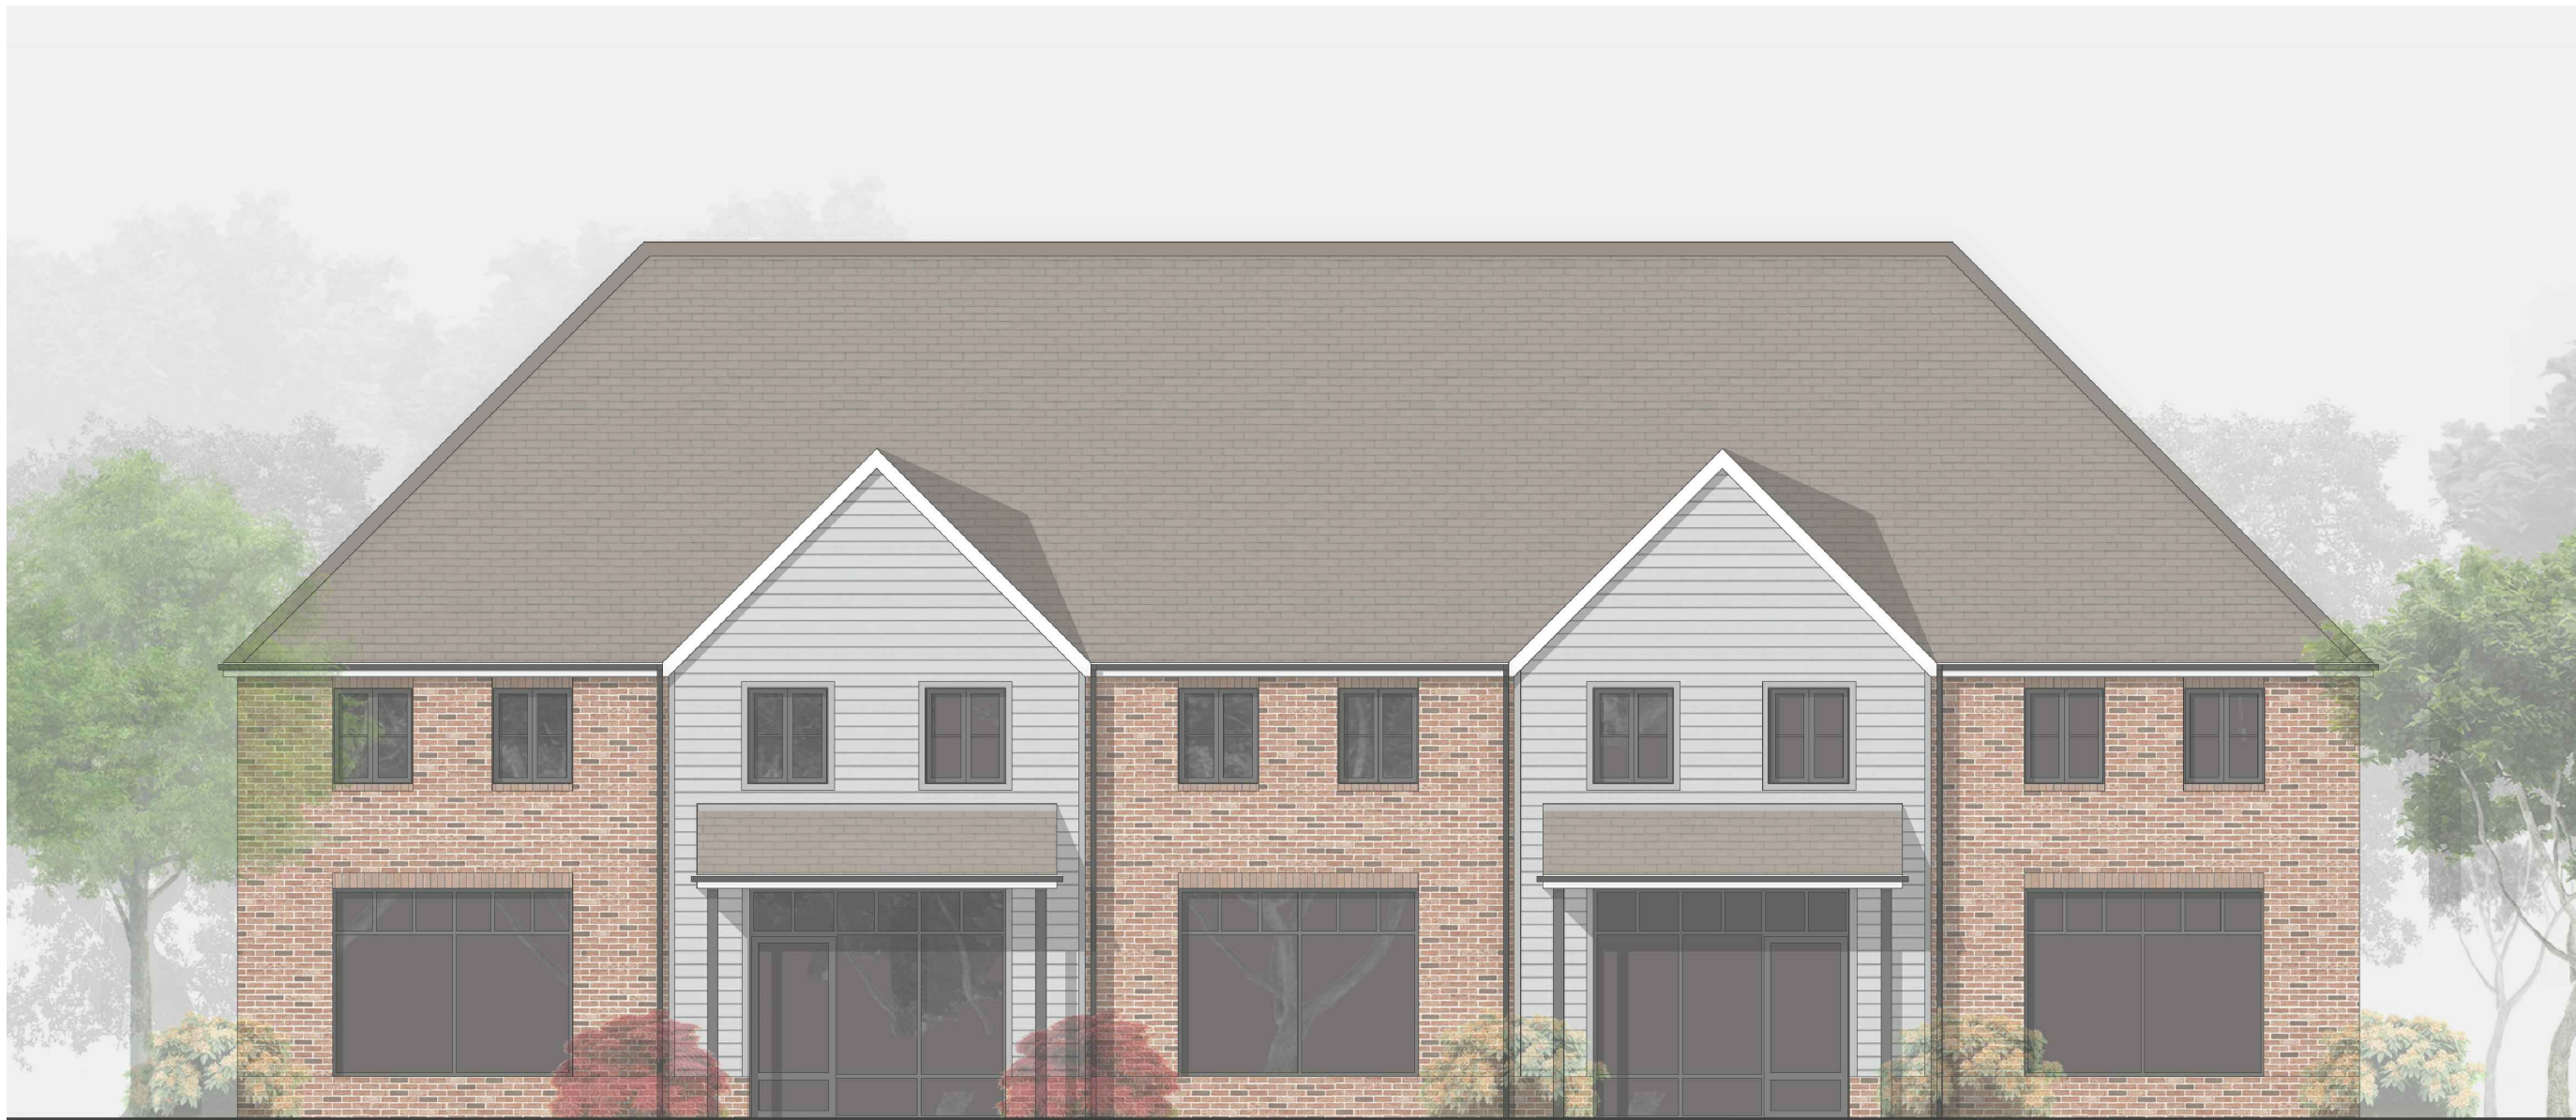

SOUTH ELEVATION



WEST ELEVATION

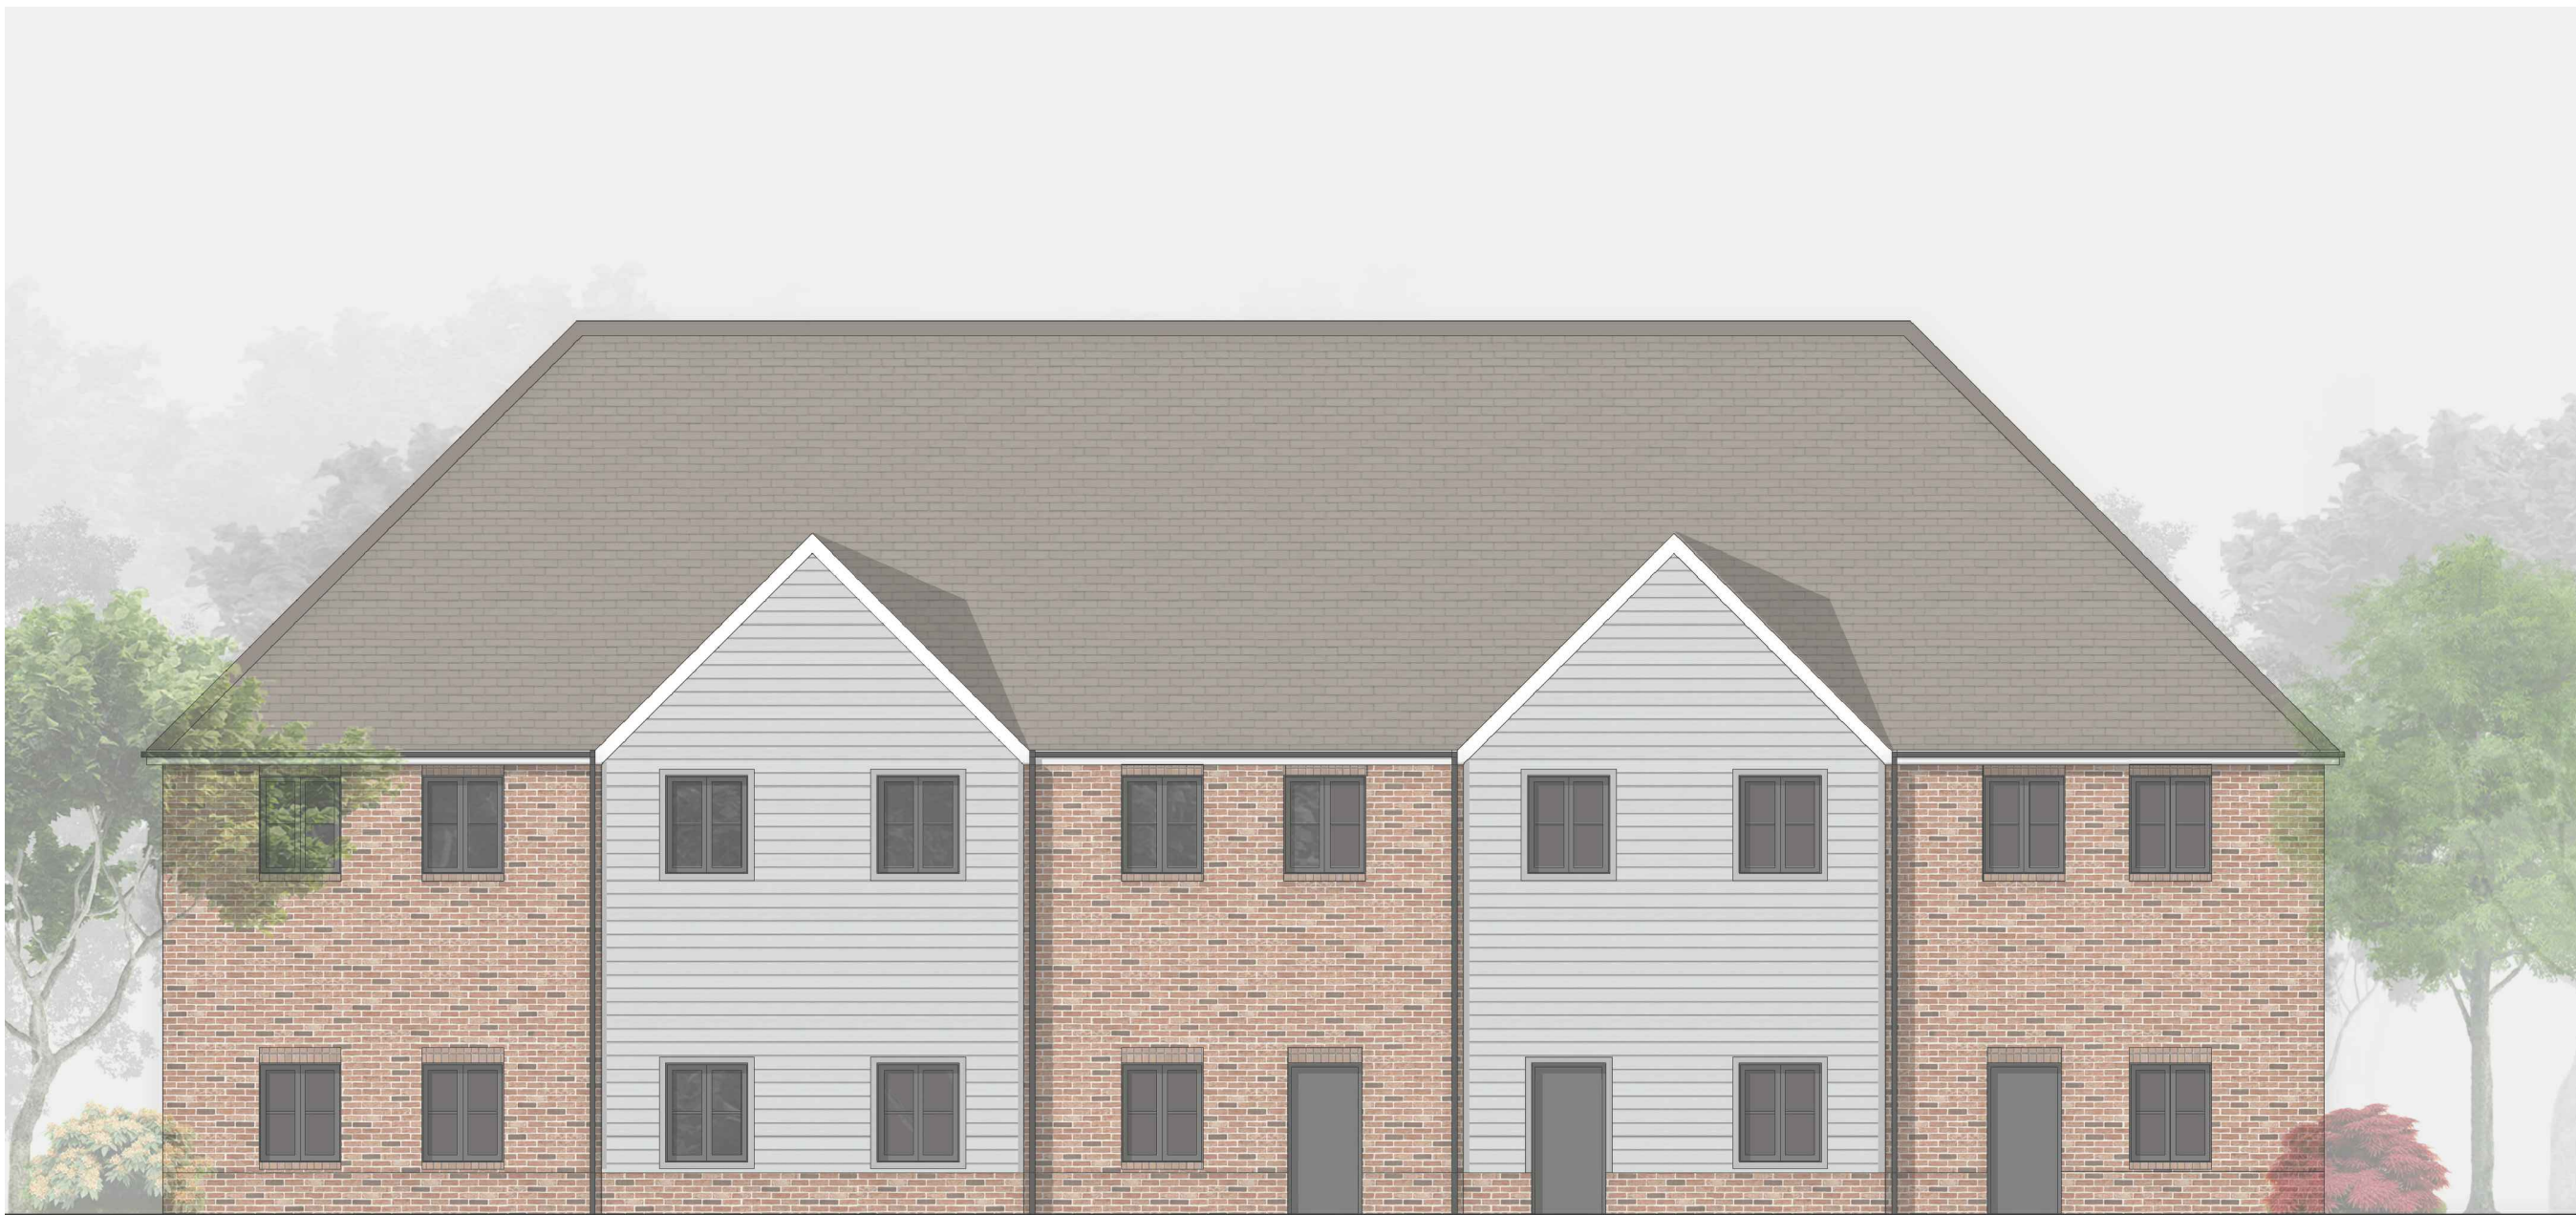

NORTH ELEVATION



EAST ELEVATION

