




WEST ELEVATION



NORTH ELEVATION



EAST ELEVATION

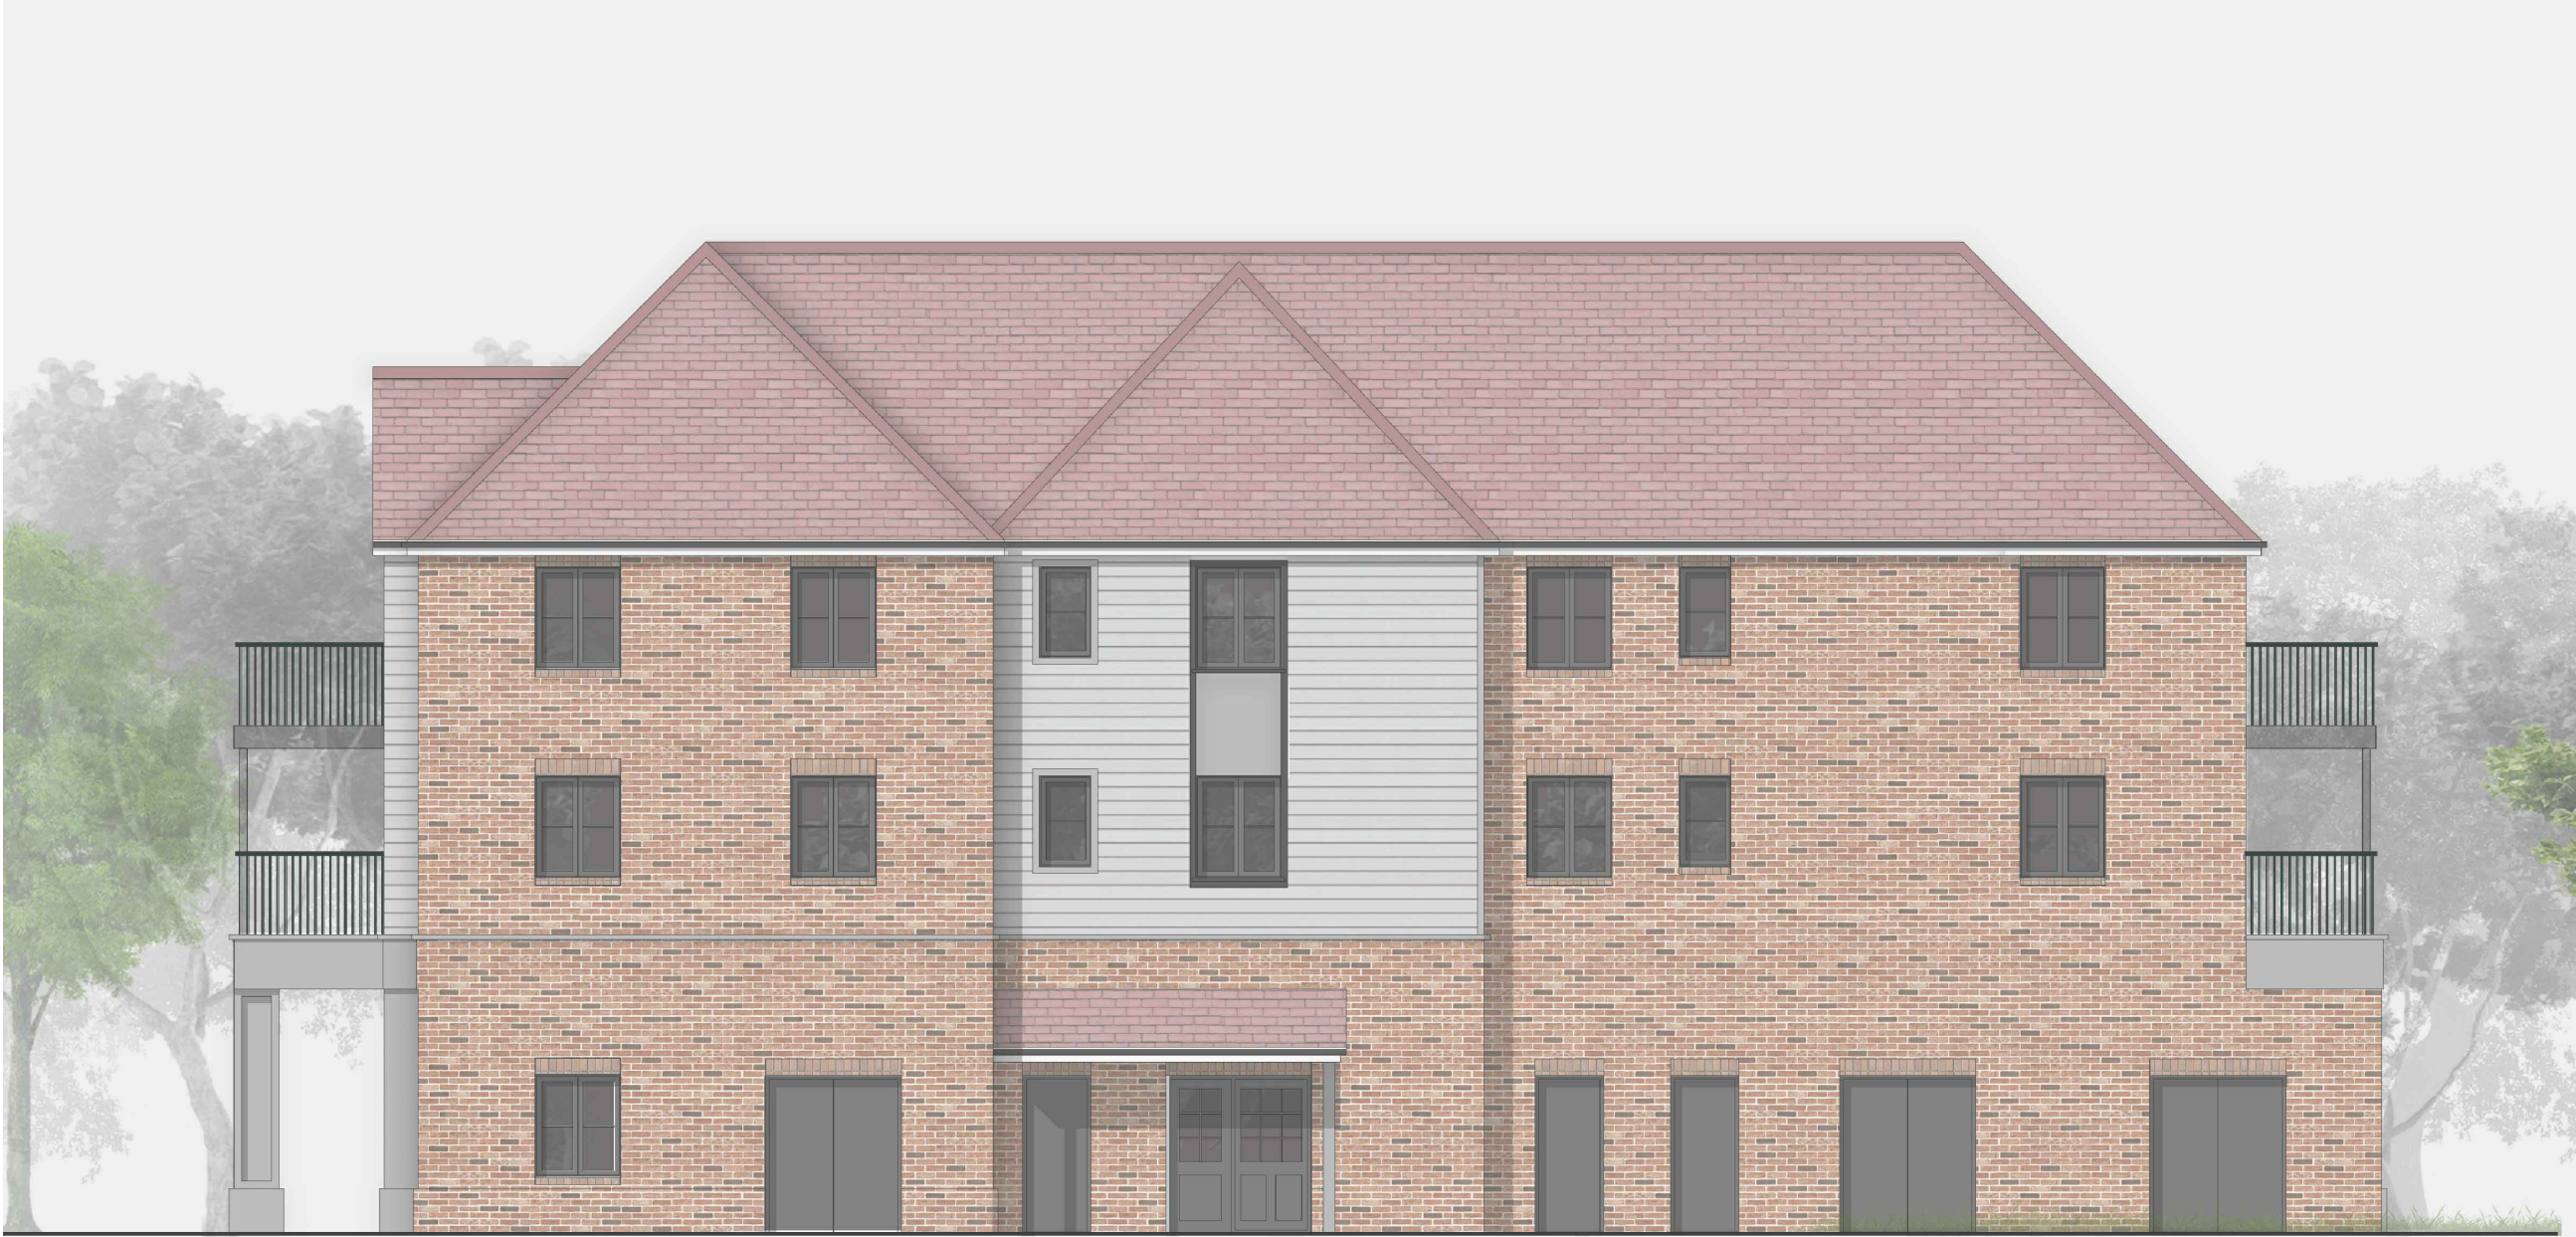

SOUTH ELEVATION

