



SITE SECTION A-A
1:500

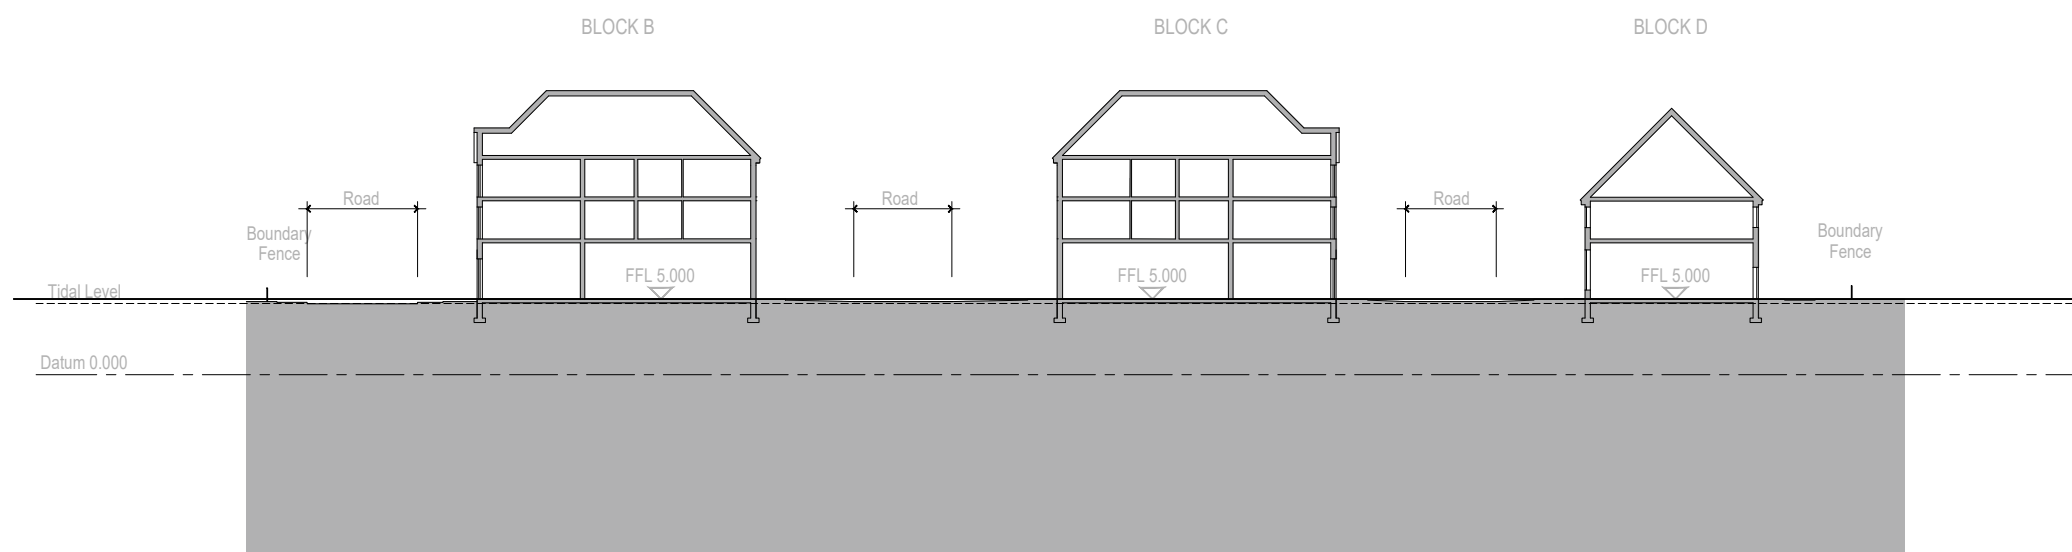

SITE SECTION B-B
1:500

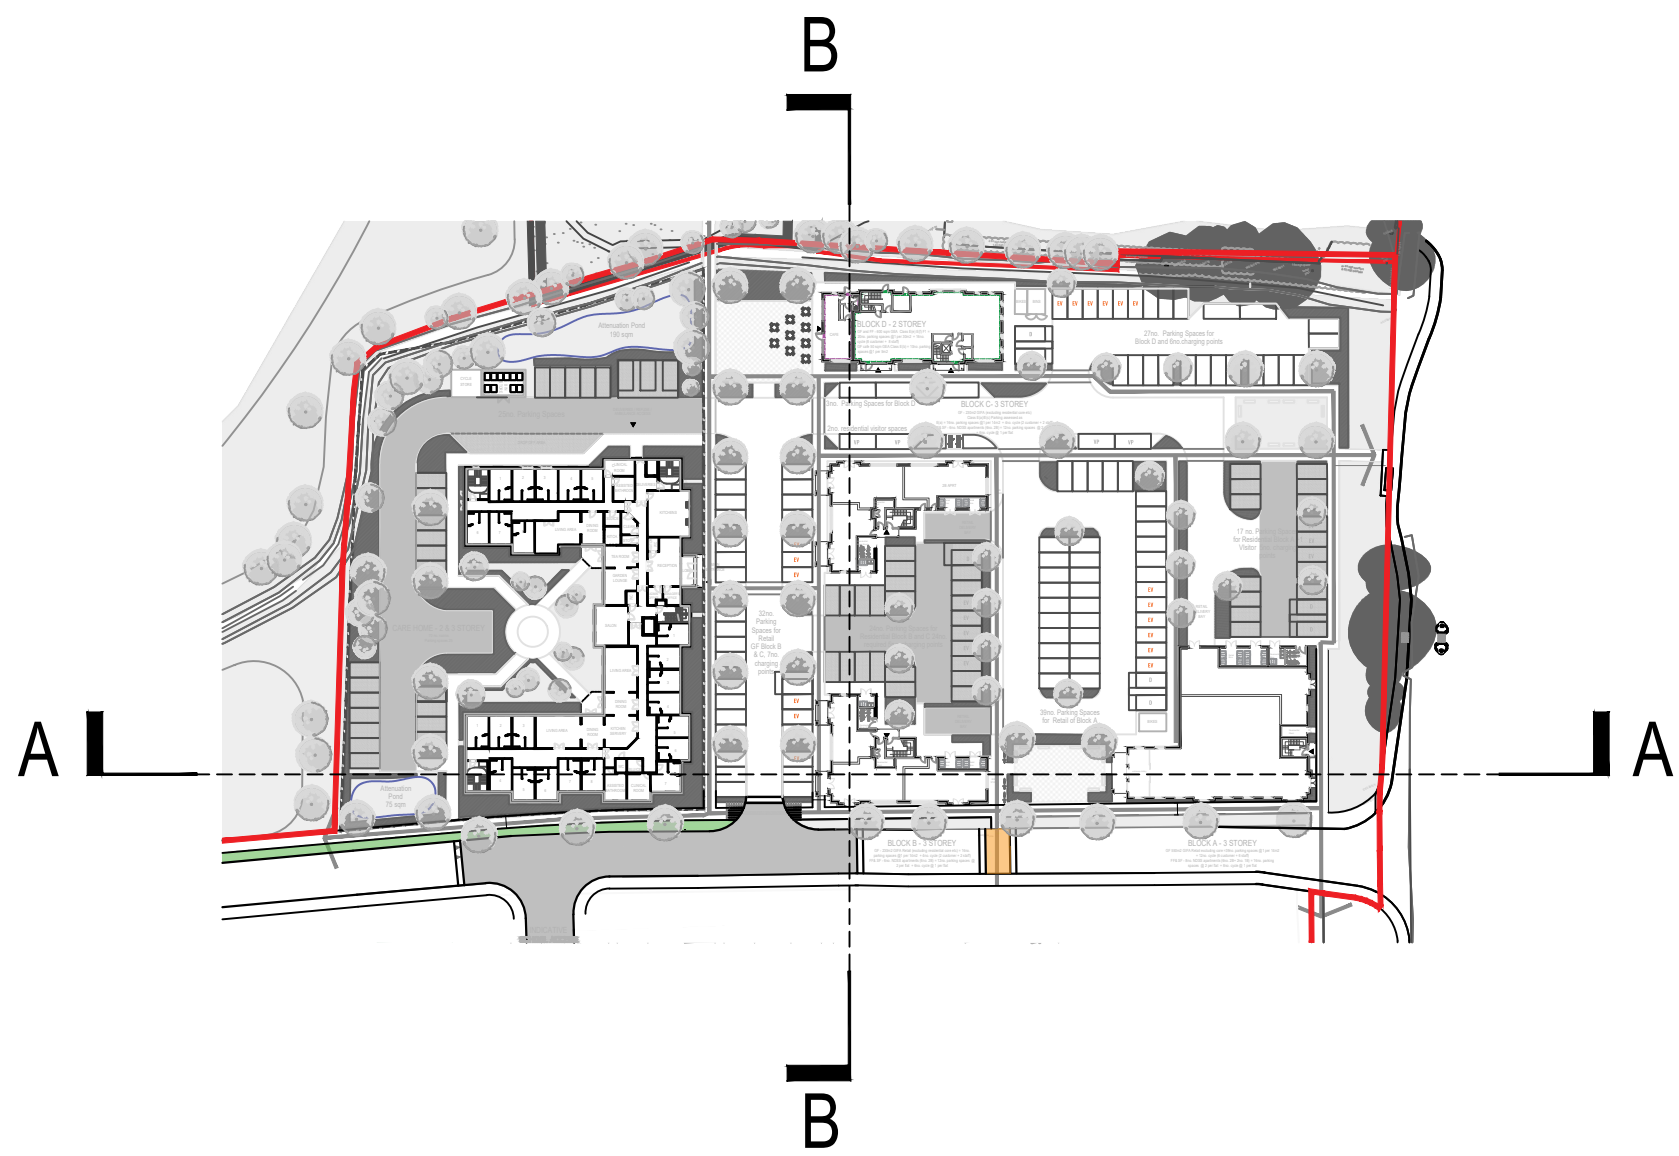

PROPOSED SITE PLAN
1:1250