



NOTES:
© Crown copyright and database rights 2021 OS Licence 100056454.

B	Overview sheet added and pages renumbered	B	28.10.21
A	Scale bar updated	A	26.10.21
ISSUE	REASON FOR REVISION	BY	DATE

PROJECT:

PAGHAM PHASE C RM

CLIENT:

HANBURY (PM) LIMITED

PROJECT REF:	DRAWING NUMBER:	SCALE (AT A3):
2152	07	1:1,000

SHEET NUMBER:

SHEET NUMBER 1 OF 3

SCALE BAR:
0m 10m 20m 30m 40m 50m


HighgateTransportation
www.highgatetransportation.co.uk
First Floor, 43-45 Park Street
Bristol BS1 5NL
01179 349 121
© Highgate Transportation Limited

TITLE:

SPINE ROAD AND
LOCAL CENTRE ACCESS

DATE:	DRAWN BY:	CHECKED:
25.10.21	BL	DT



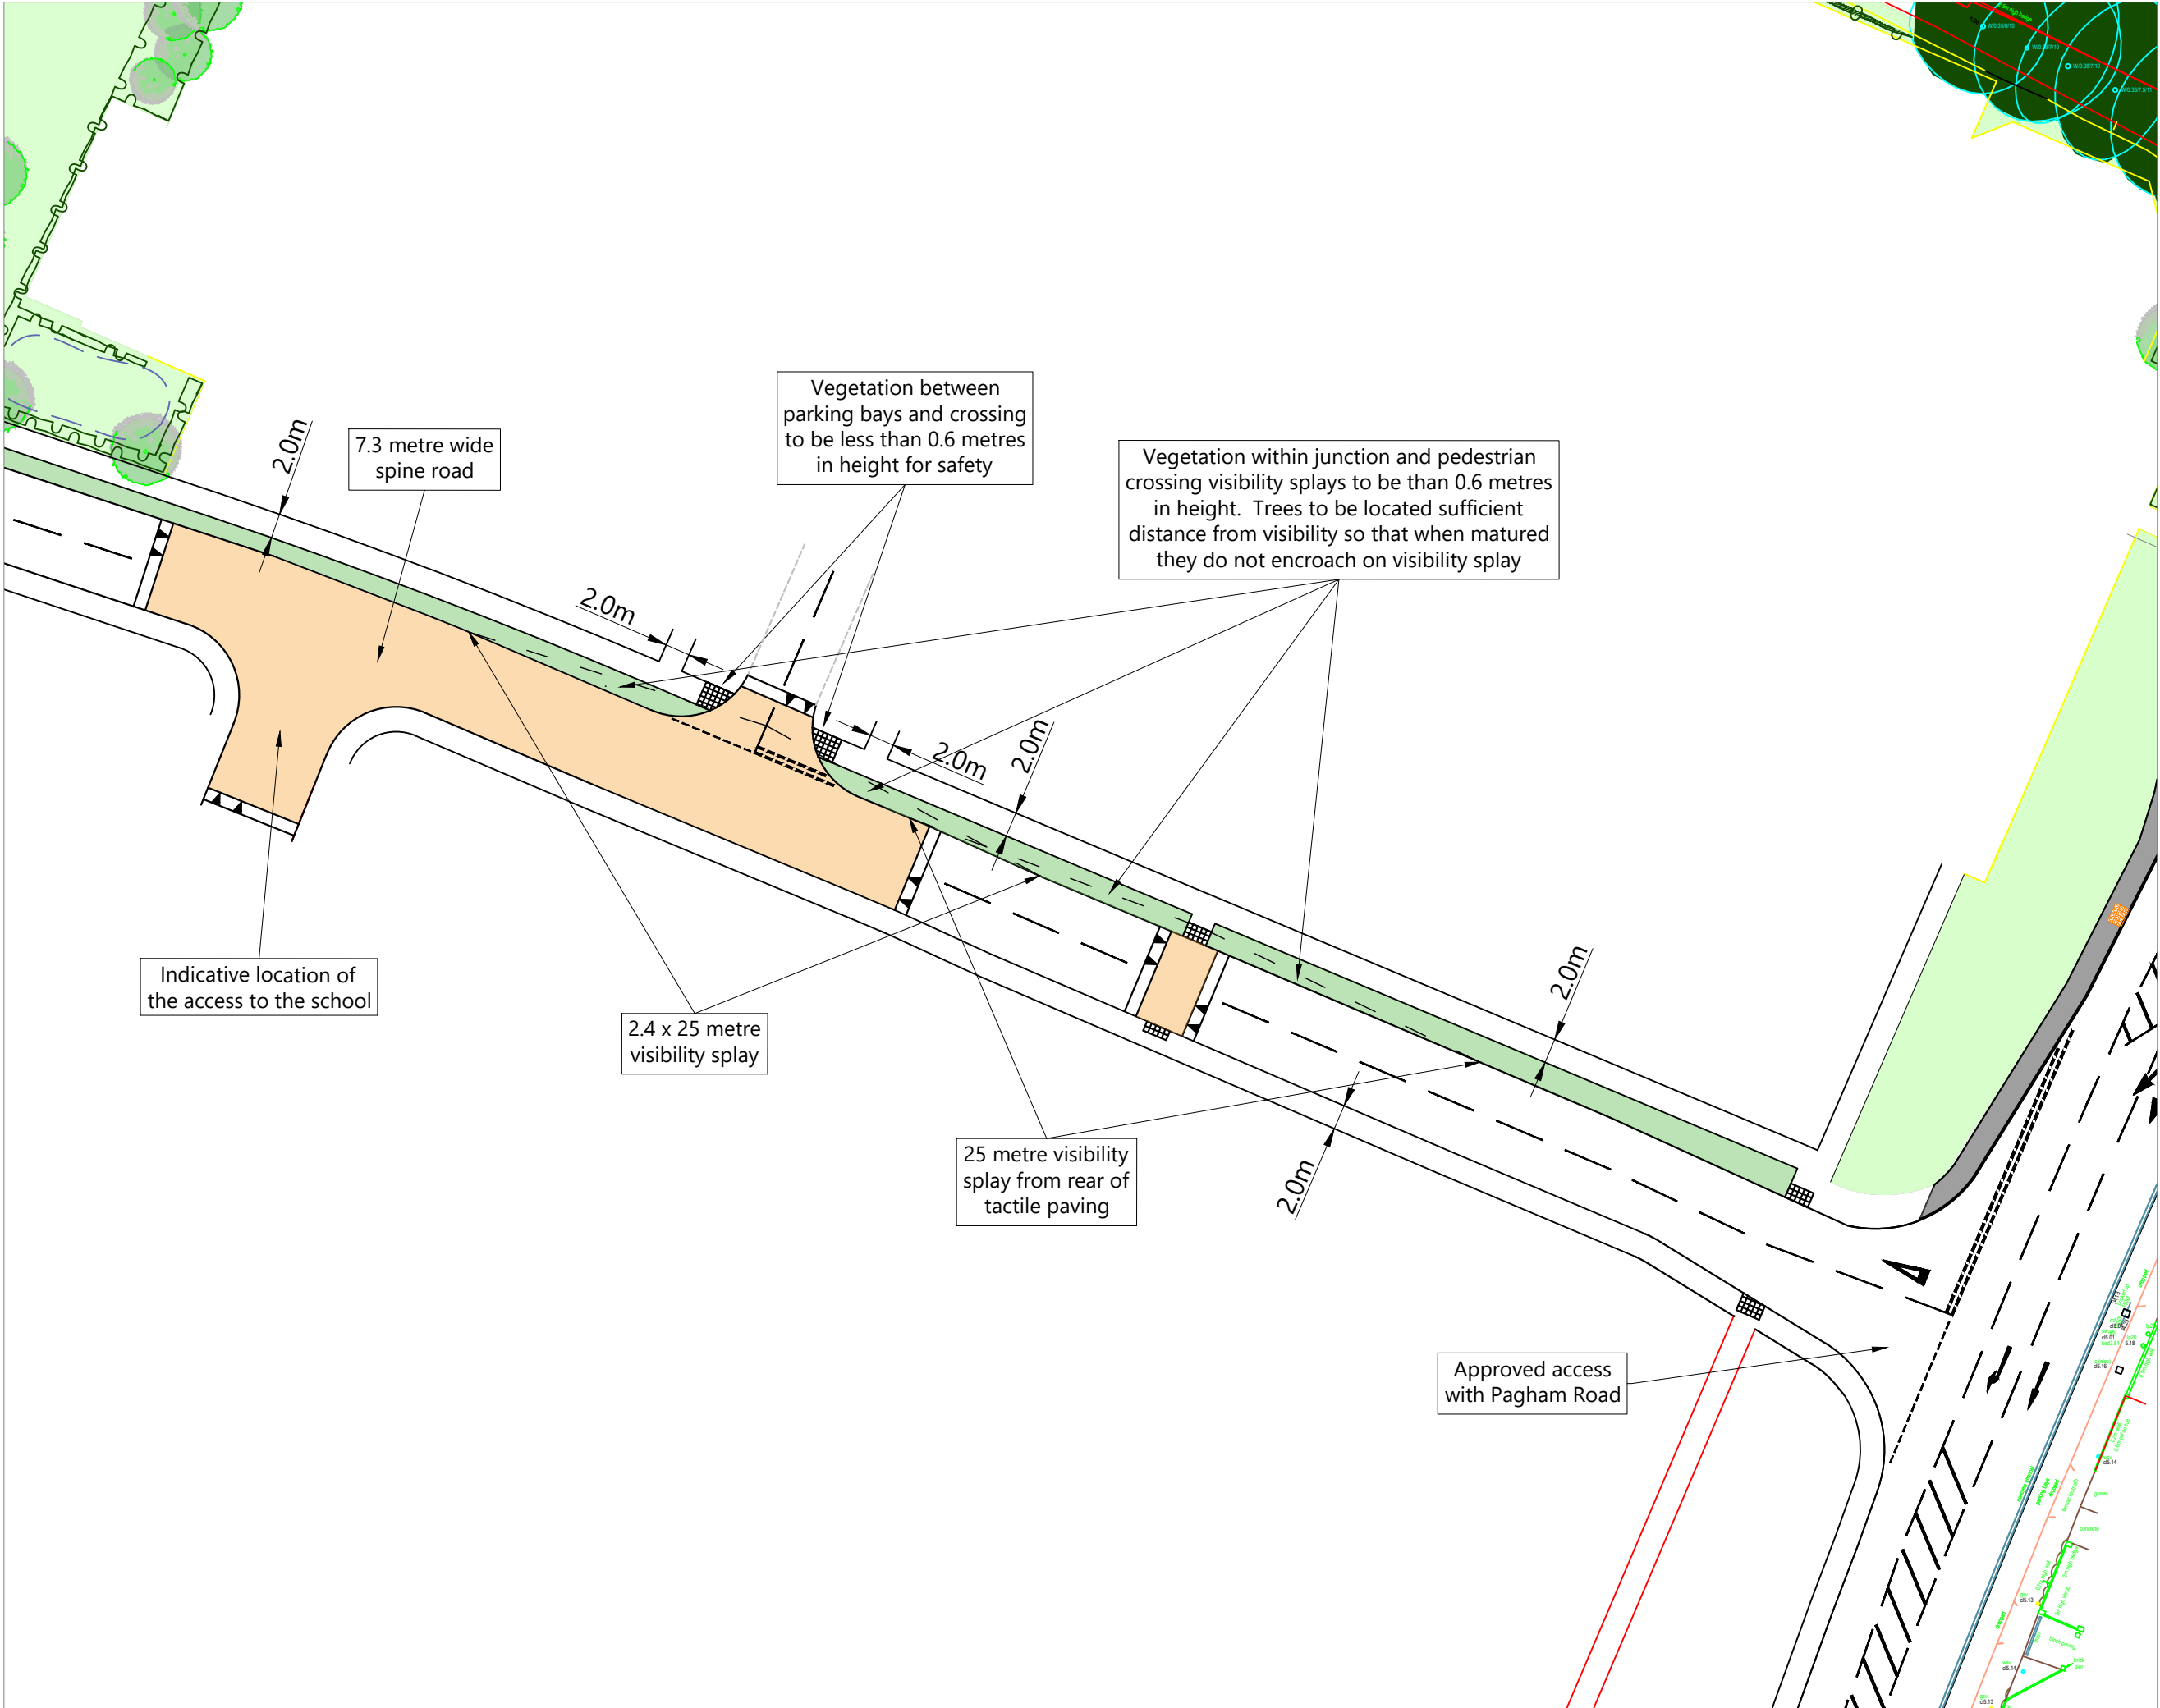

NOTES:
© Crown copyright and database rights 2021 OS Licence 100056454.

B	Overview sheet added and pages renumbered	B	28.10.21
A	Scale bar updated	A	26.10.21
ISSUE	REASON FOR REVISION	BY	DATE

PROJECT:

PAGHAM PHASE C RM

CLIENT:

HANBURY (PM) LIMITED

PROJECT REF:	DRAWING NUMBER:	SCALE (AT A3):
2152	07	1:500

SHEET NUMBER:

SHEET NUMBER 3 OF 3

SCALE BAR:

HighgateTransportation
www.highgatetransportation.co.uk
First Floor, 43-45 Park Street
Bristol BS1 5NL
01179 349 121
© Highgate Transportation Limited

TITLE:

SPINE ROAD AND
LOCAL CENTRE ACCESS

DATE:	DRAWN BY:	CHECKED:
25.10.21	BL	DT