





EAST ELEVATION



SOUTH ELEVATION (SPINE ROAD)

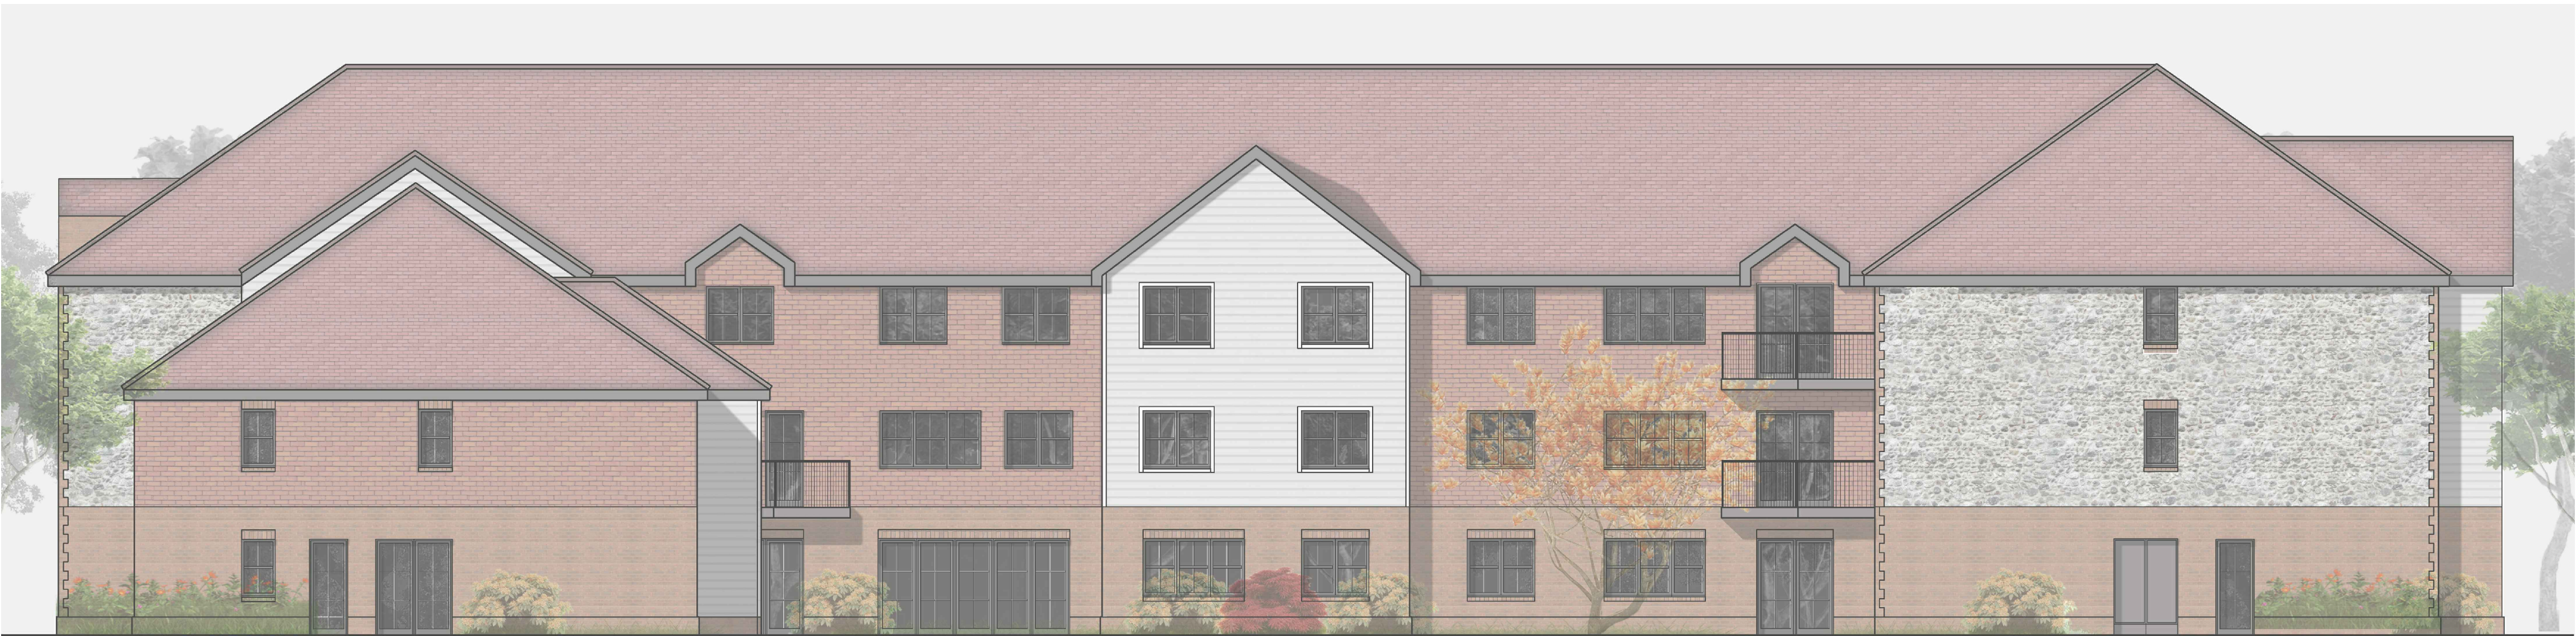

WEST ELEVATION

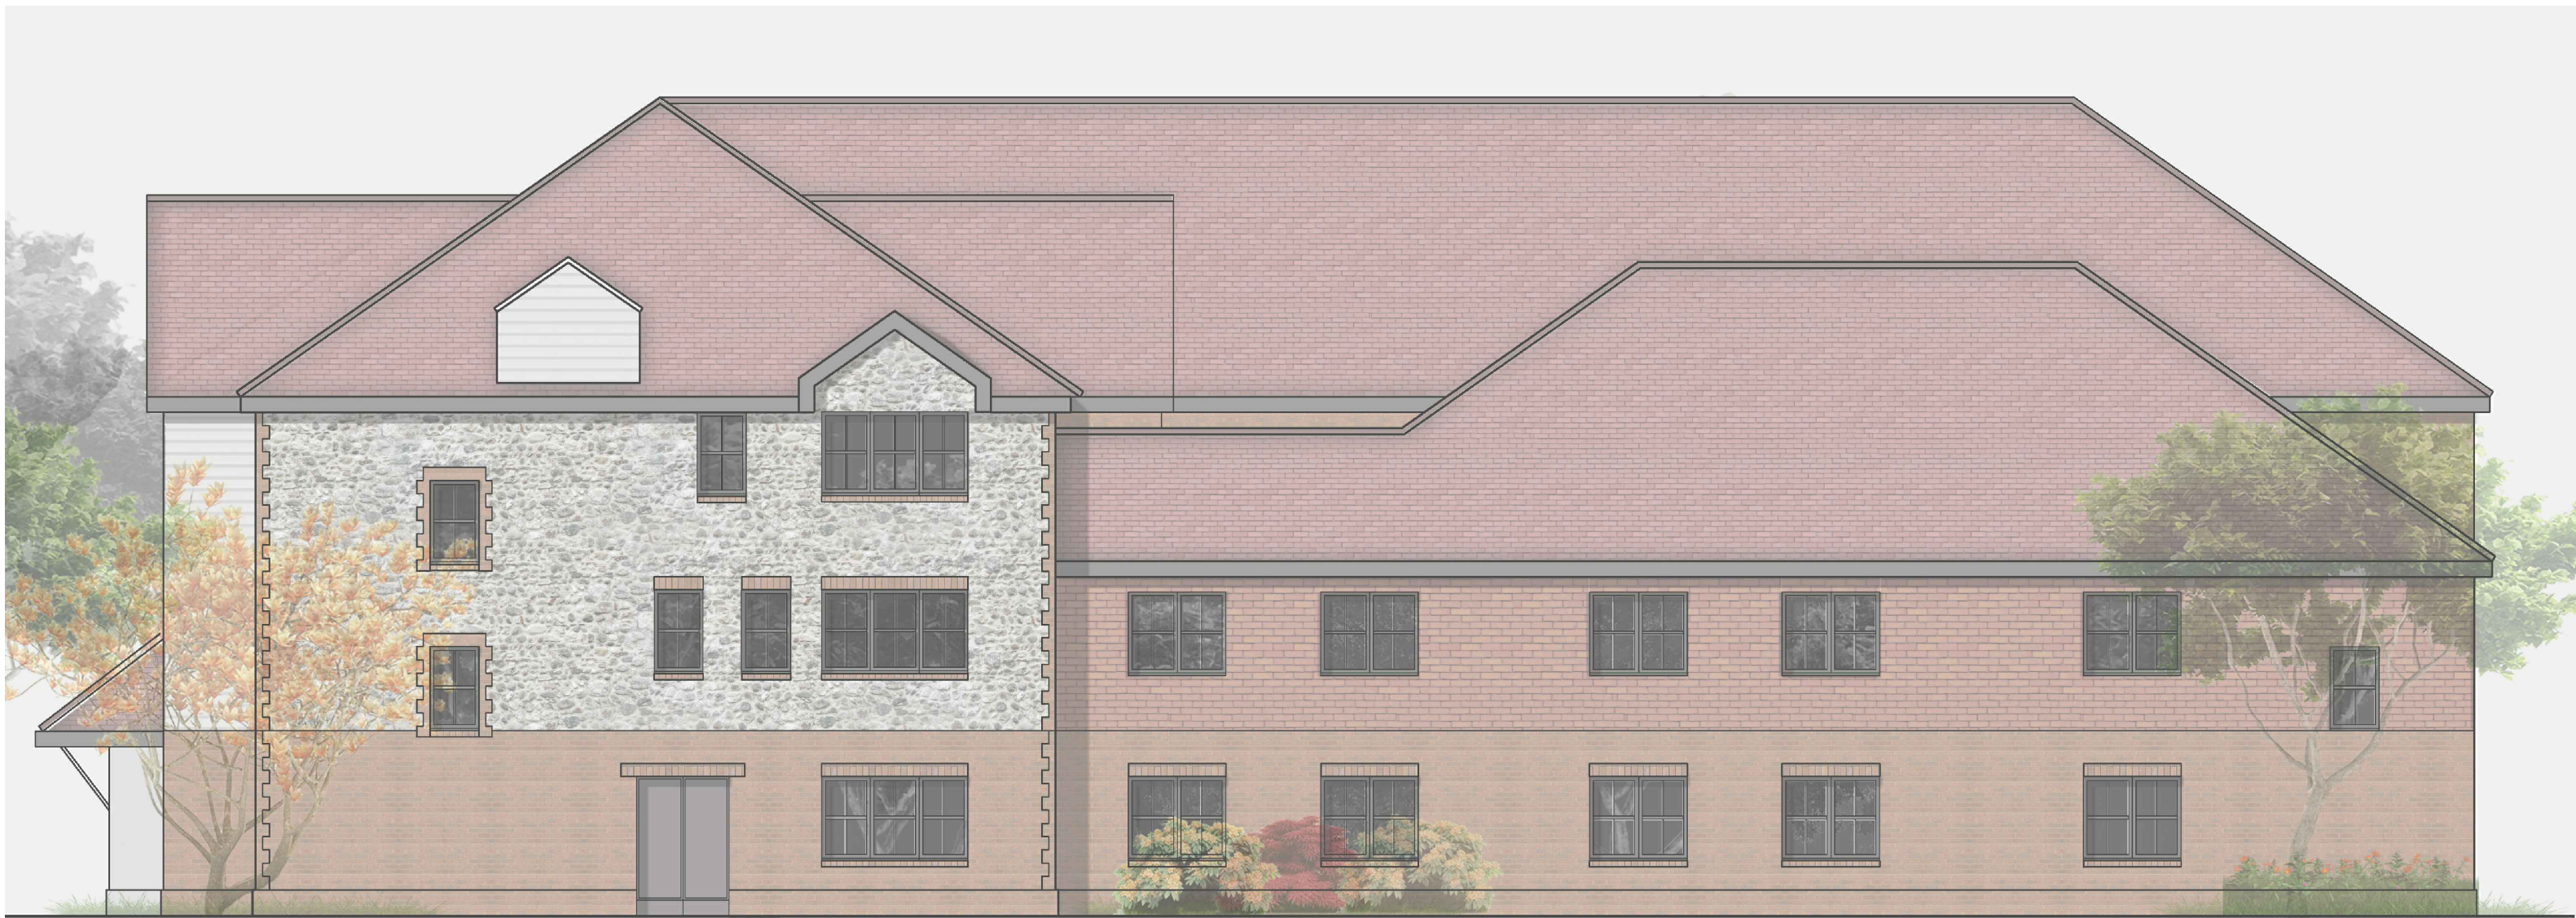

NORTH ELEVATION



COURTYARD ELEVATION 1



COURTYARD ELEVATION 2

