




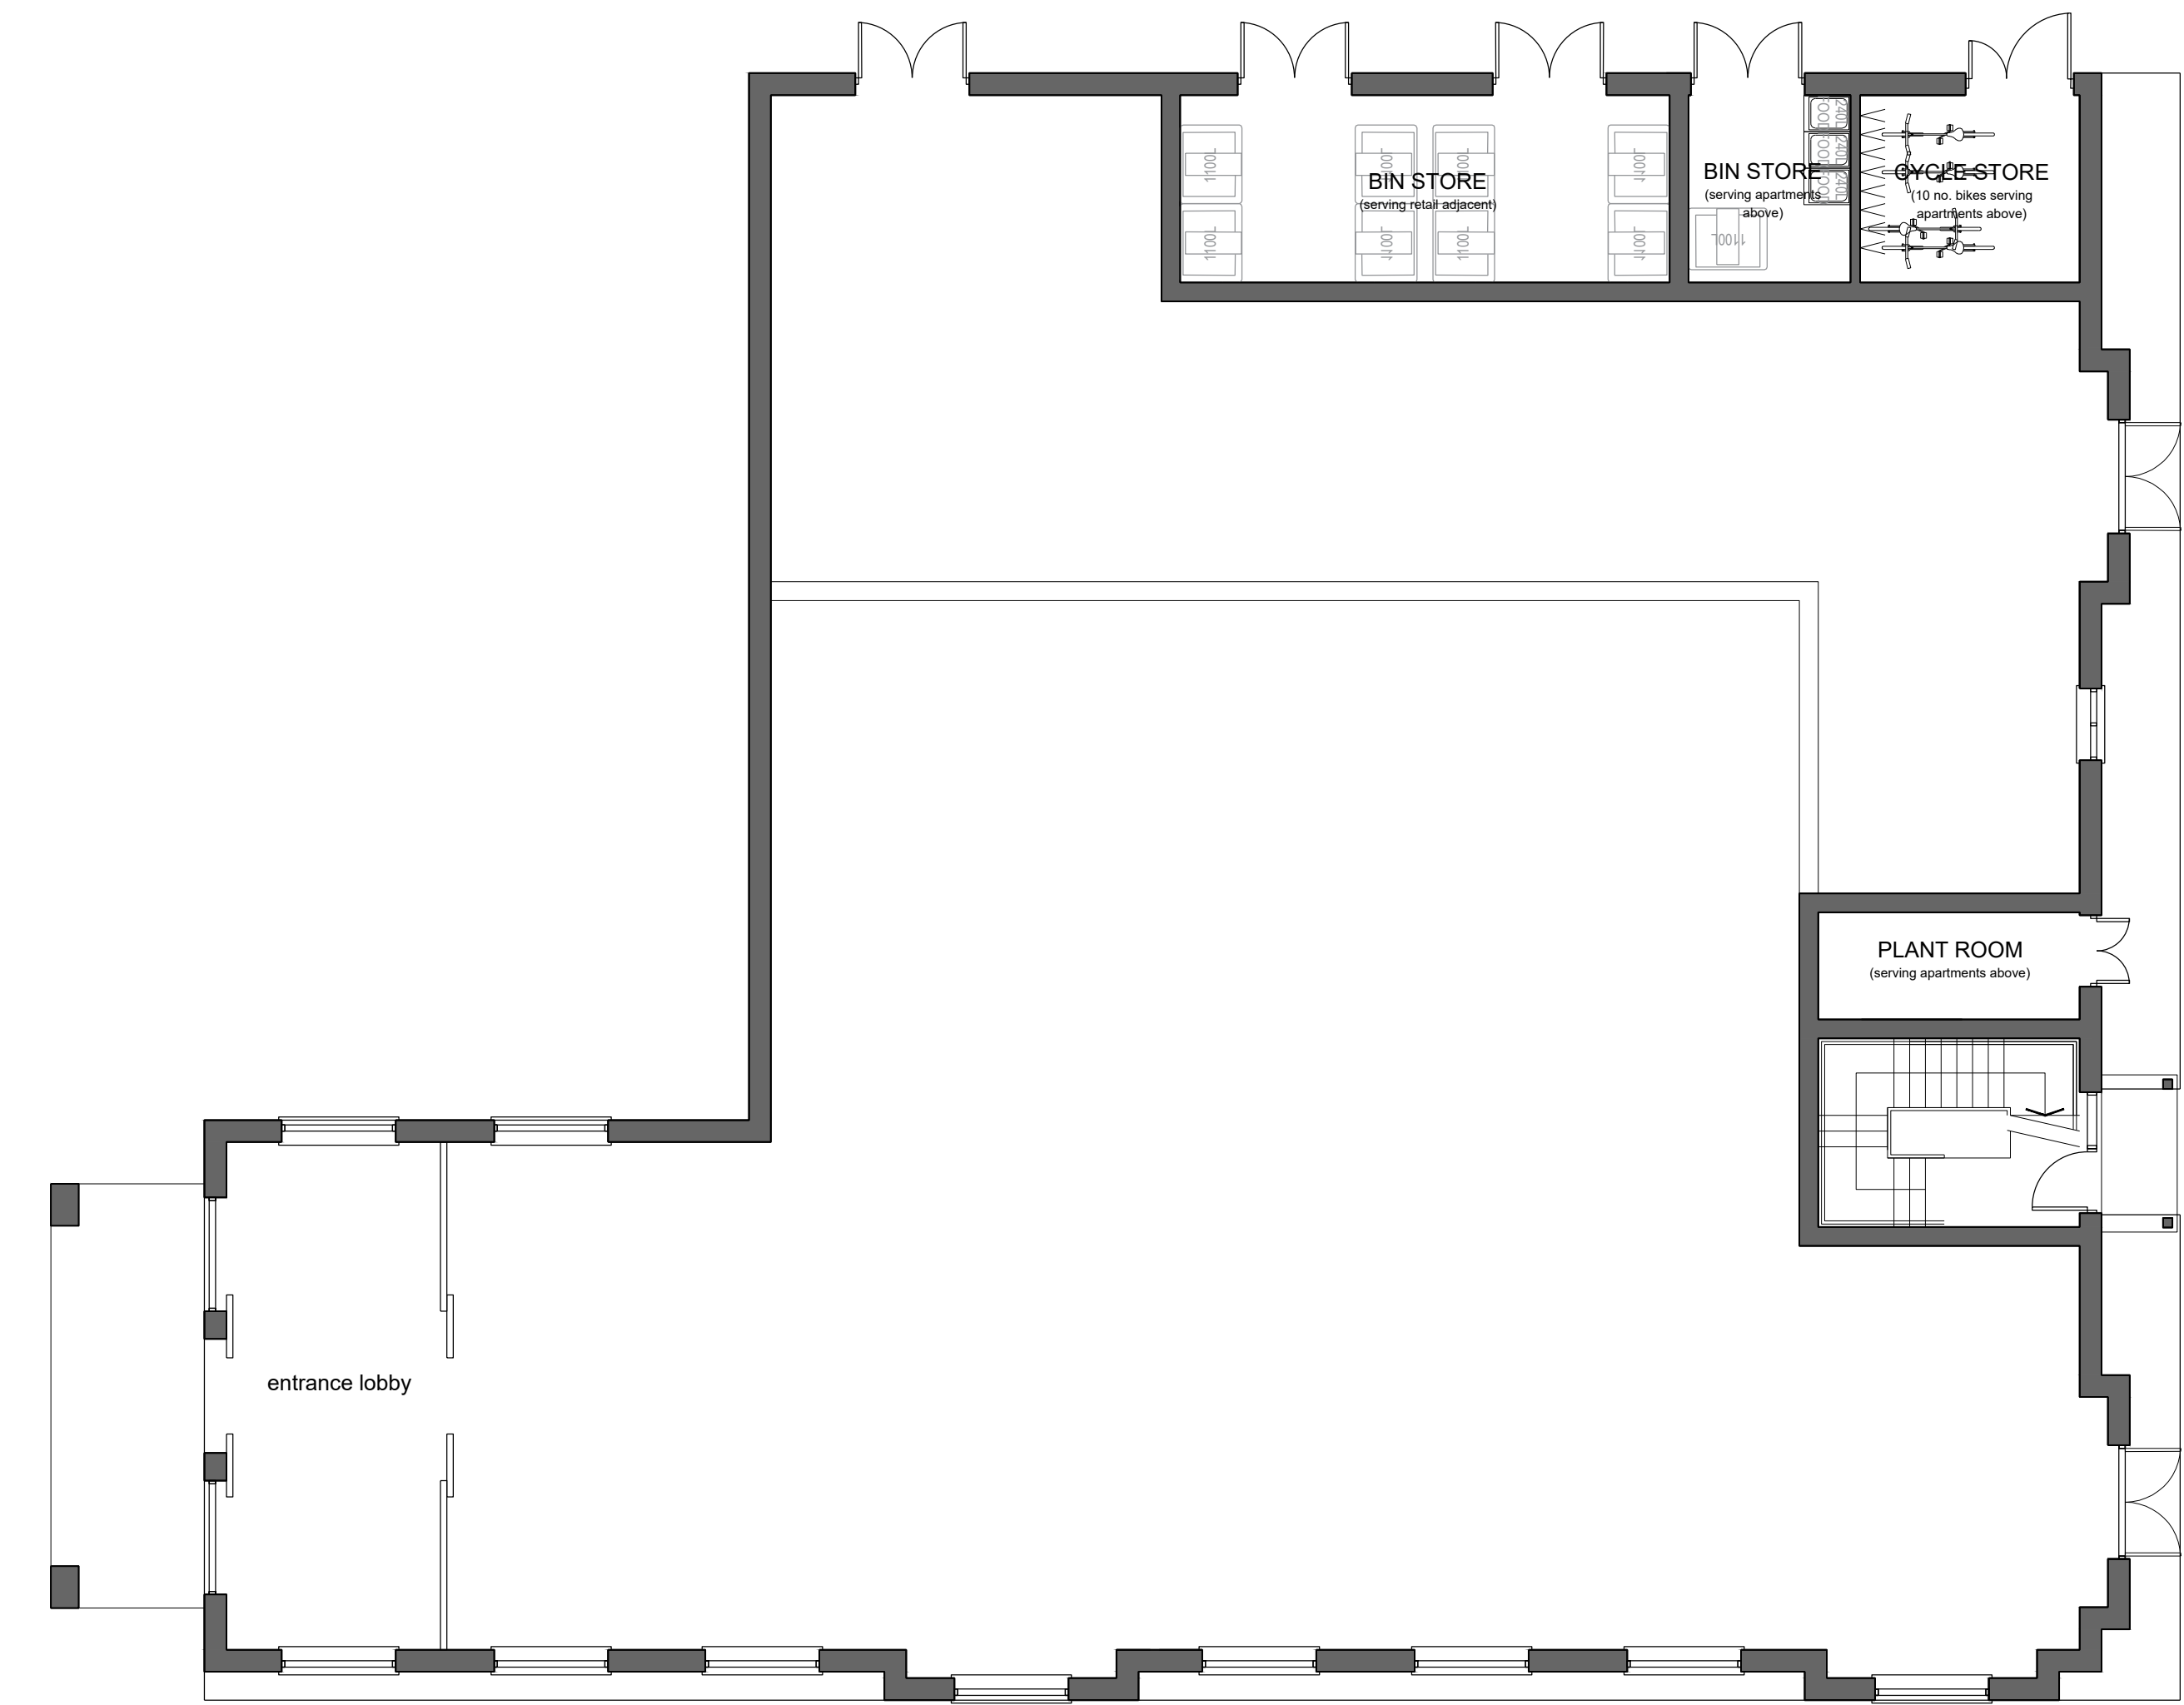


GROUND FLOOR PLAN

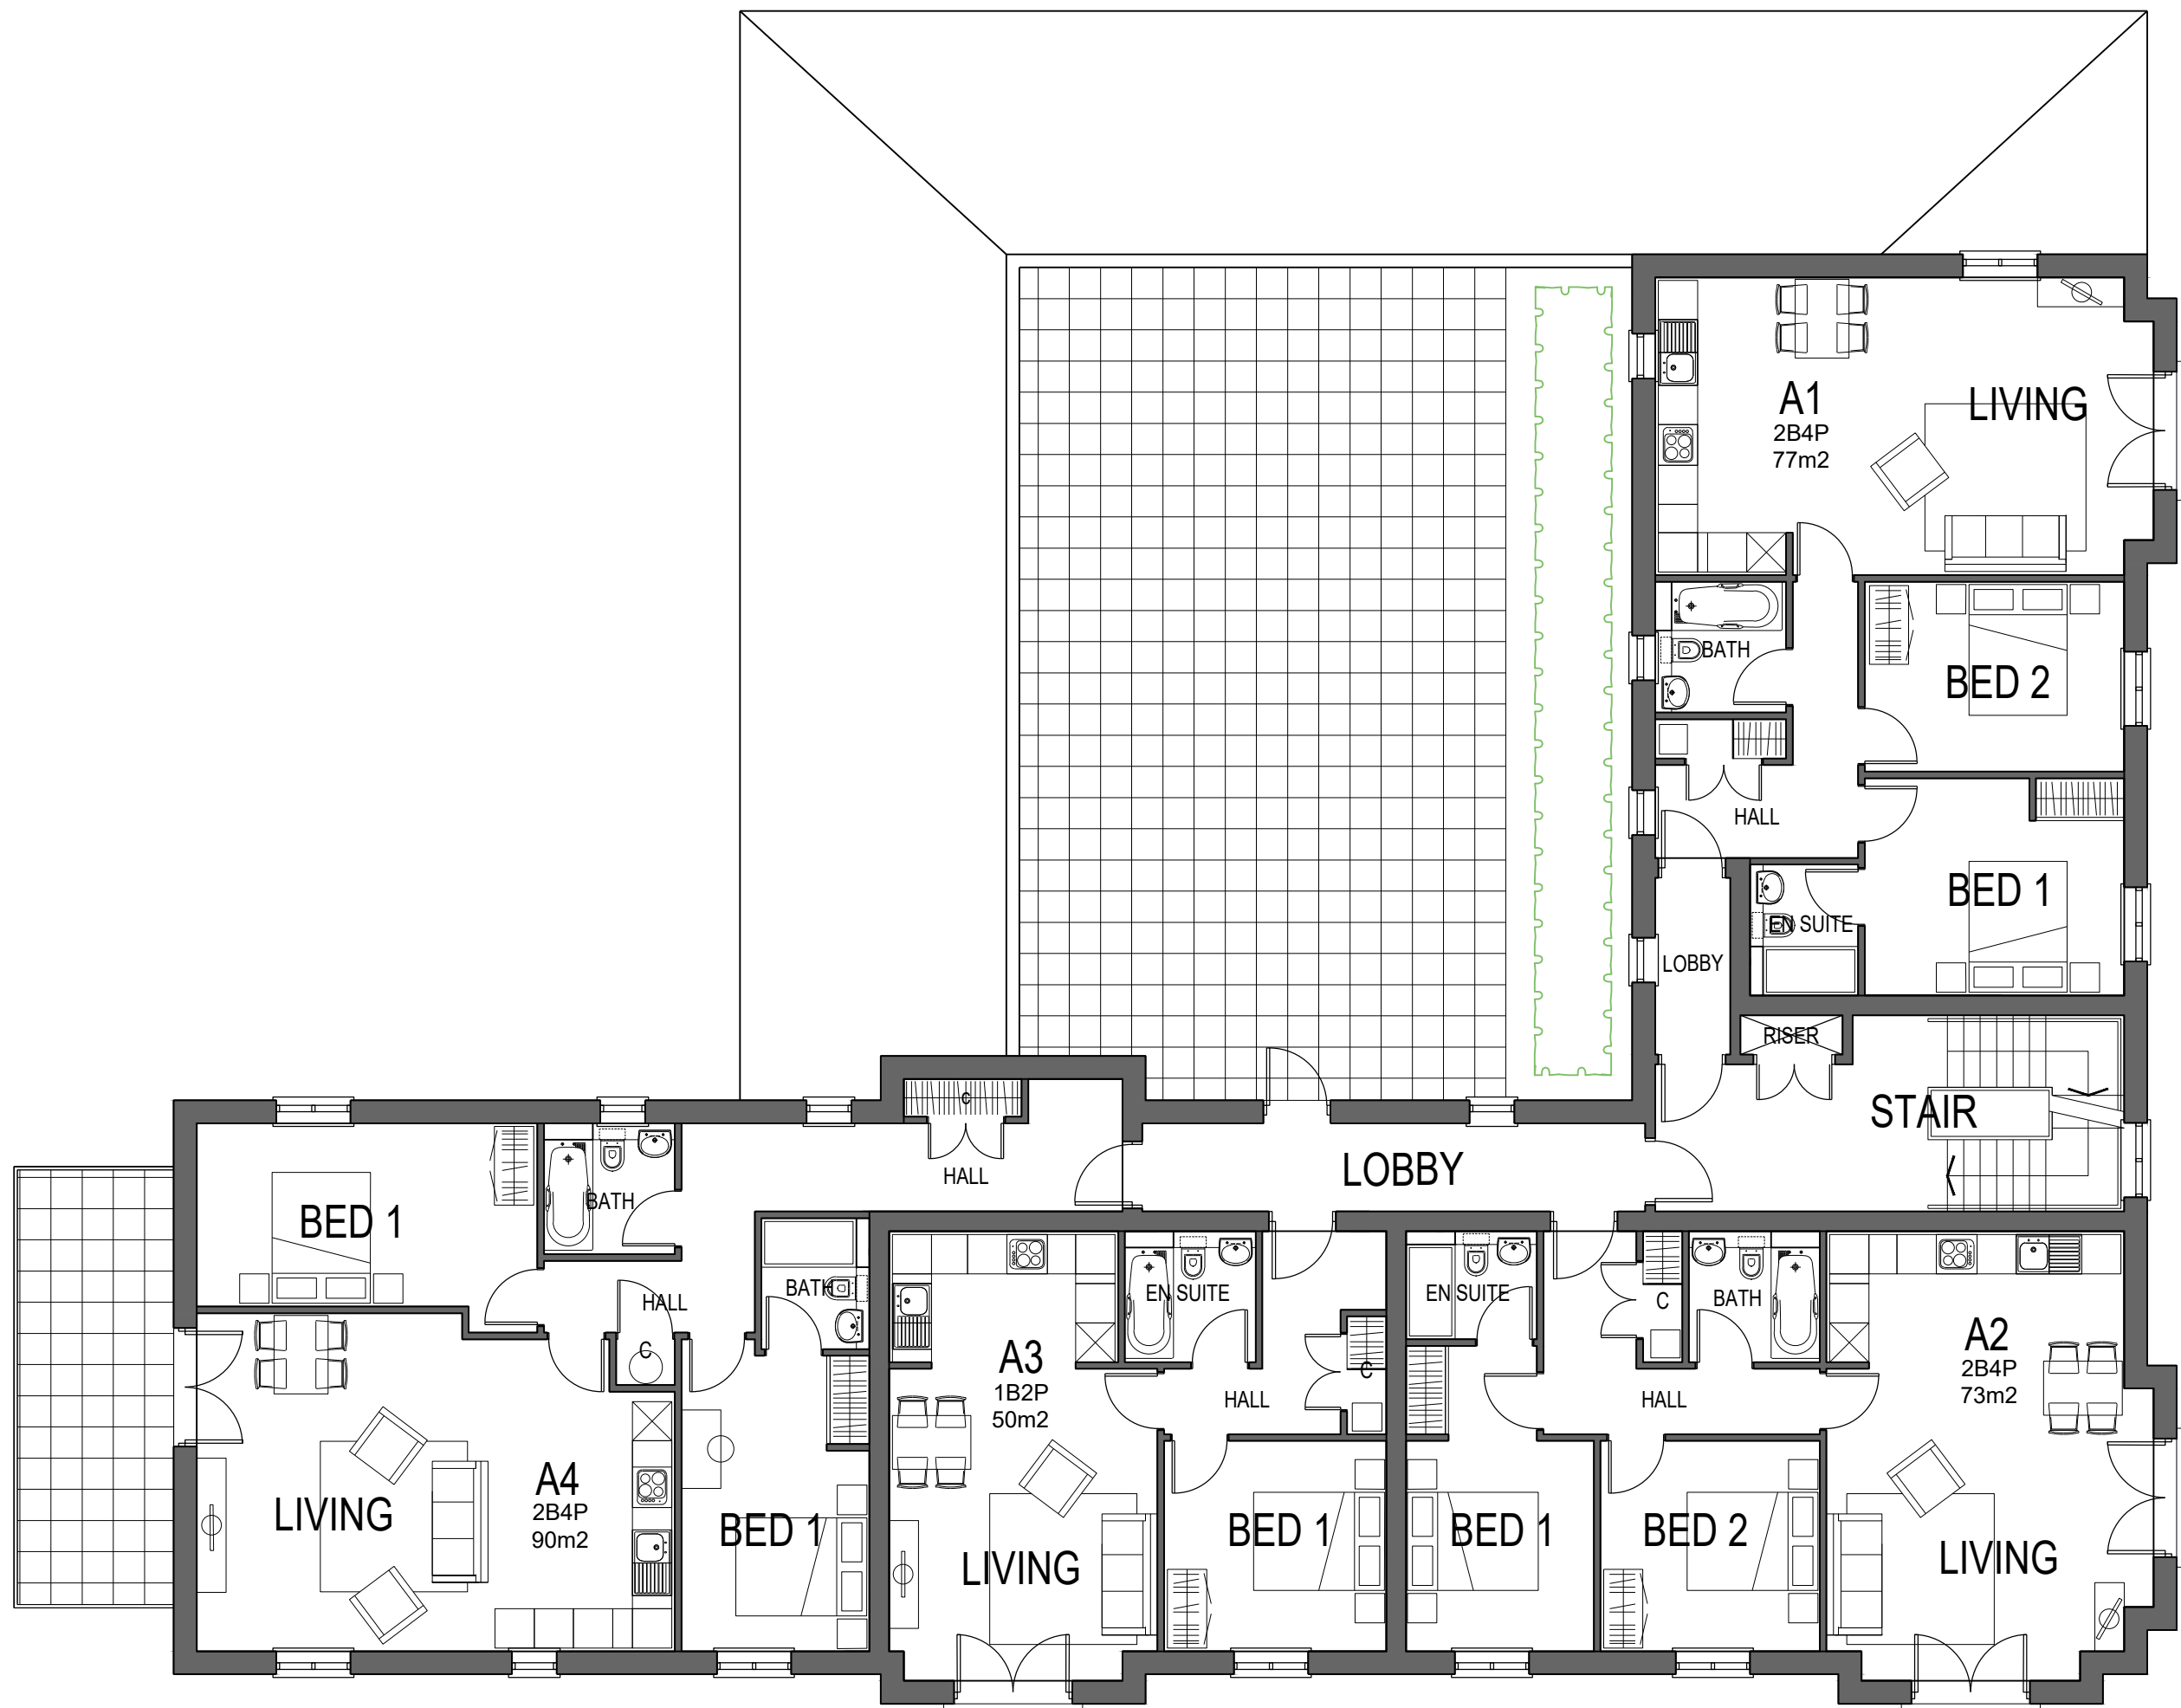

FIRST FLOOR PLAN

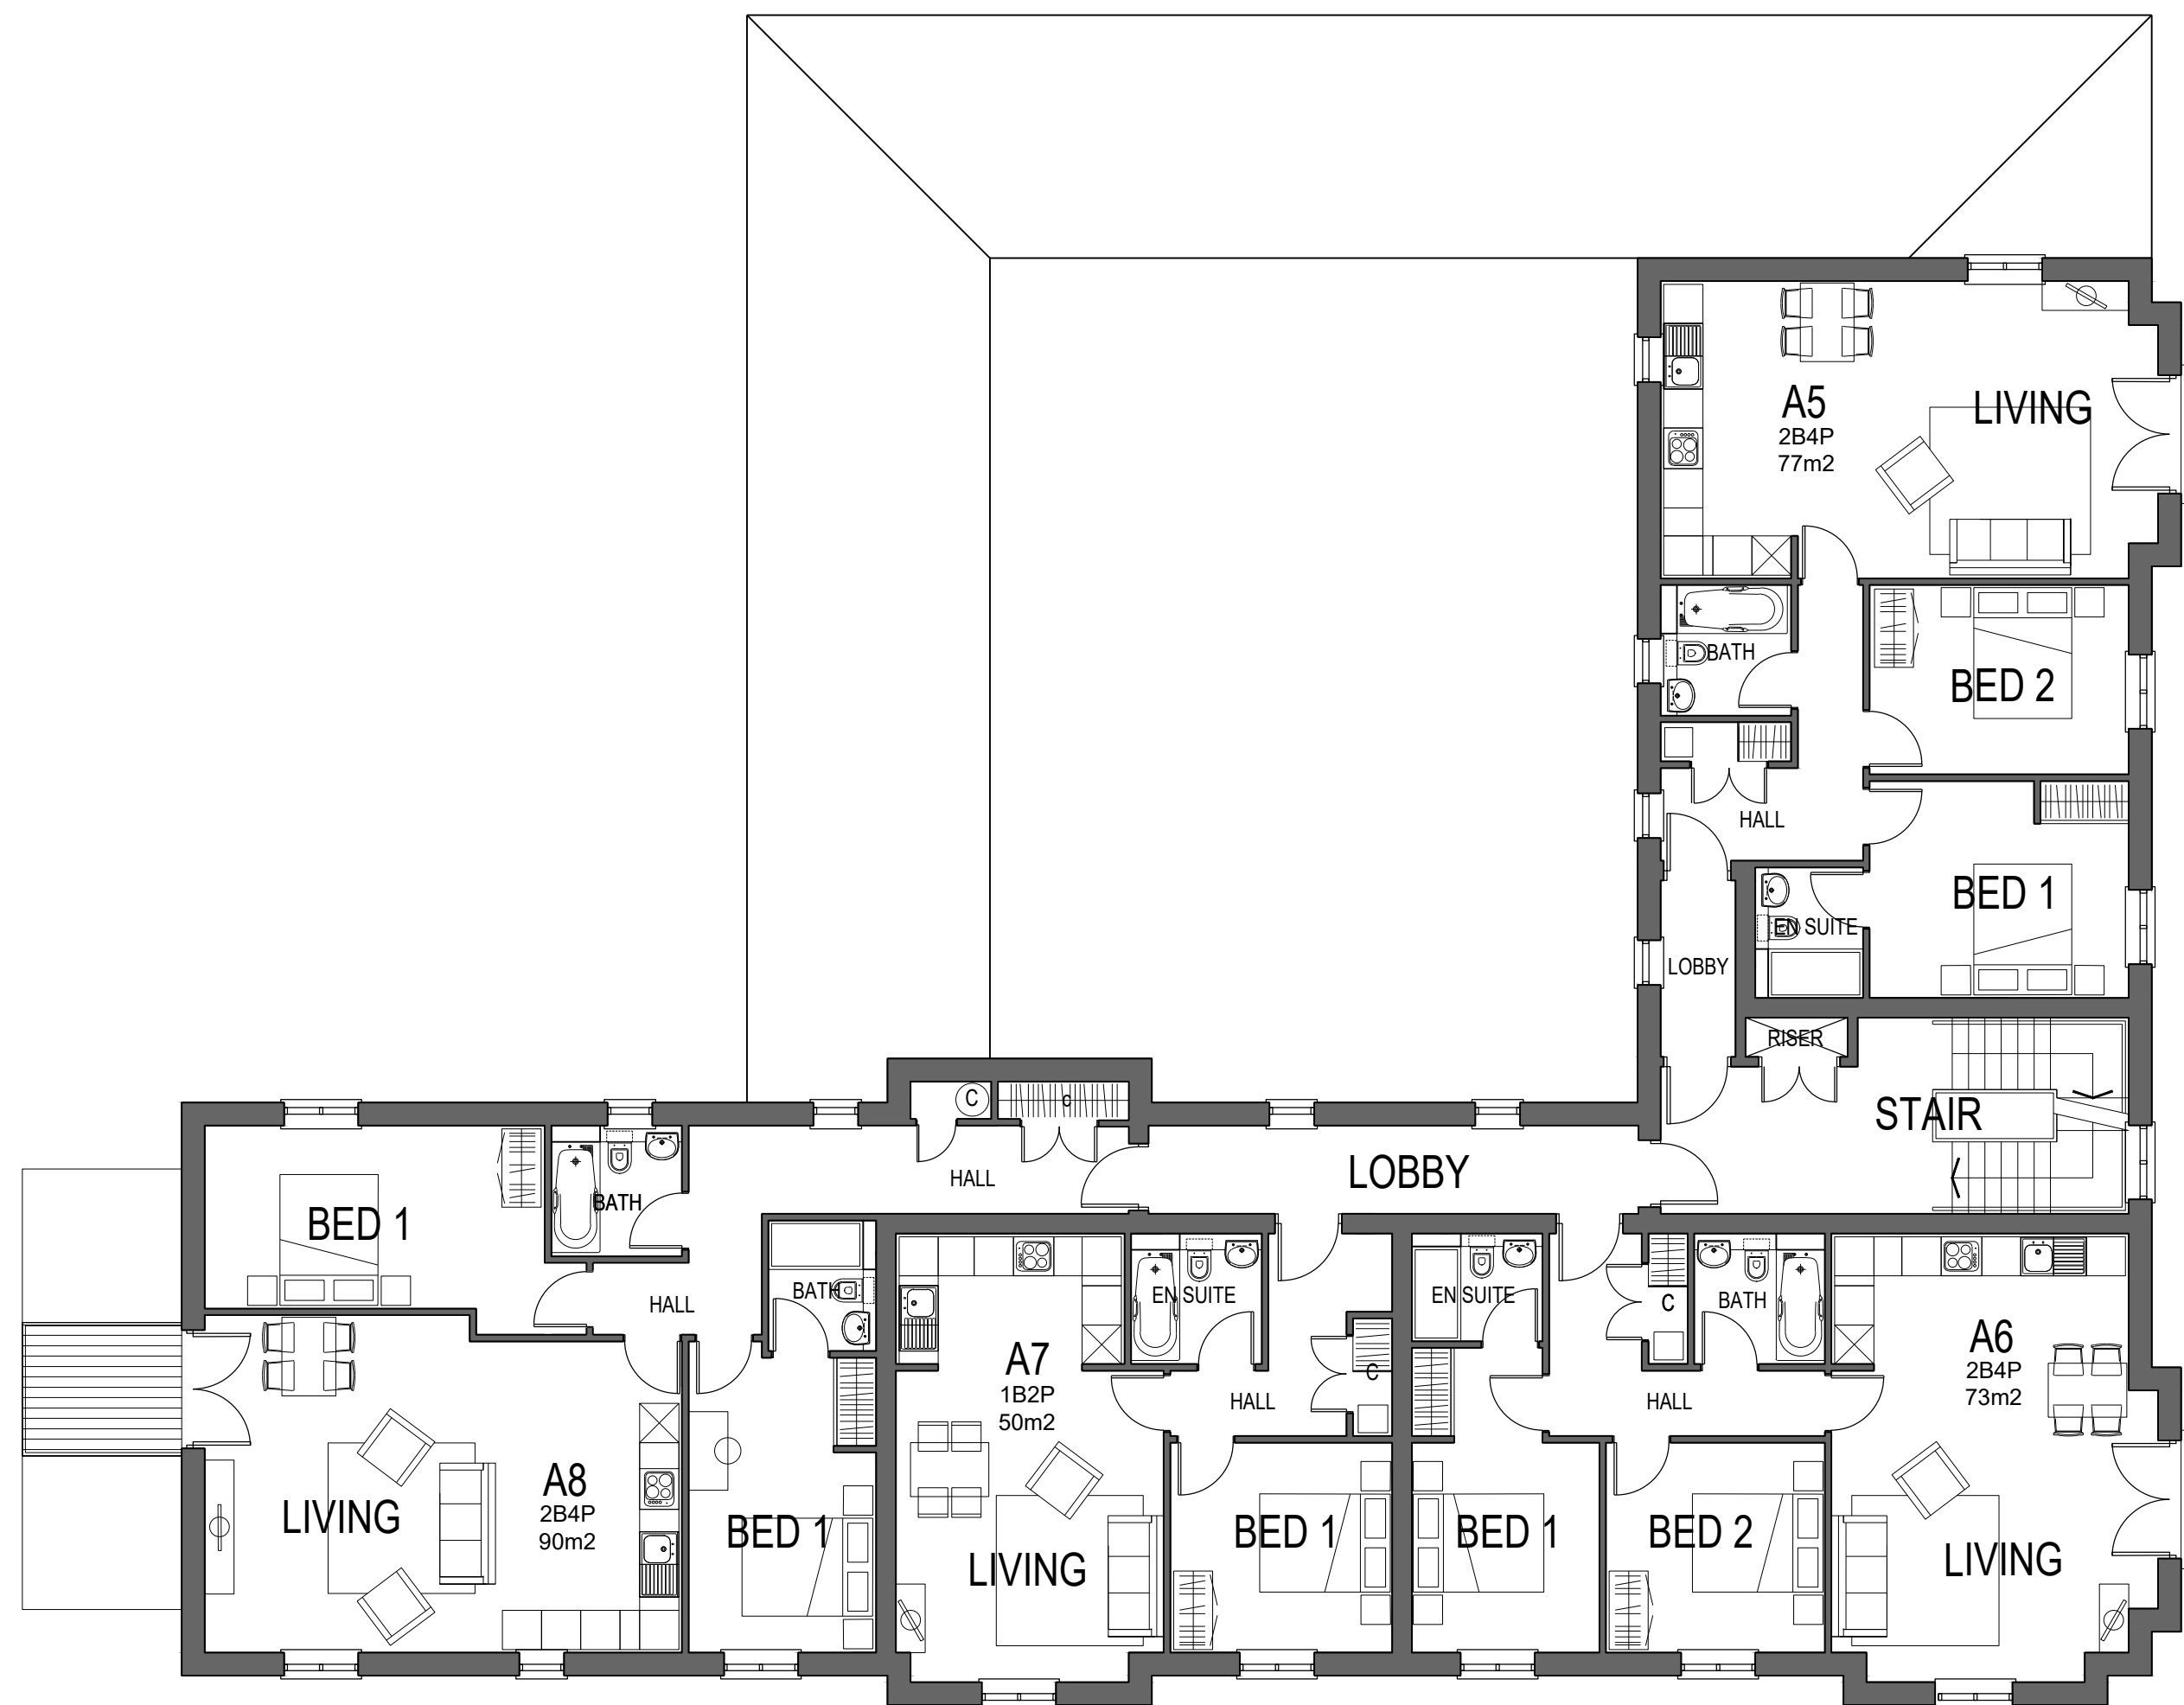

SECOND FLOOR PLAN

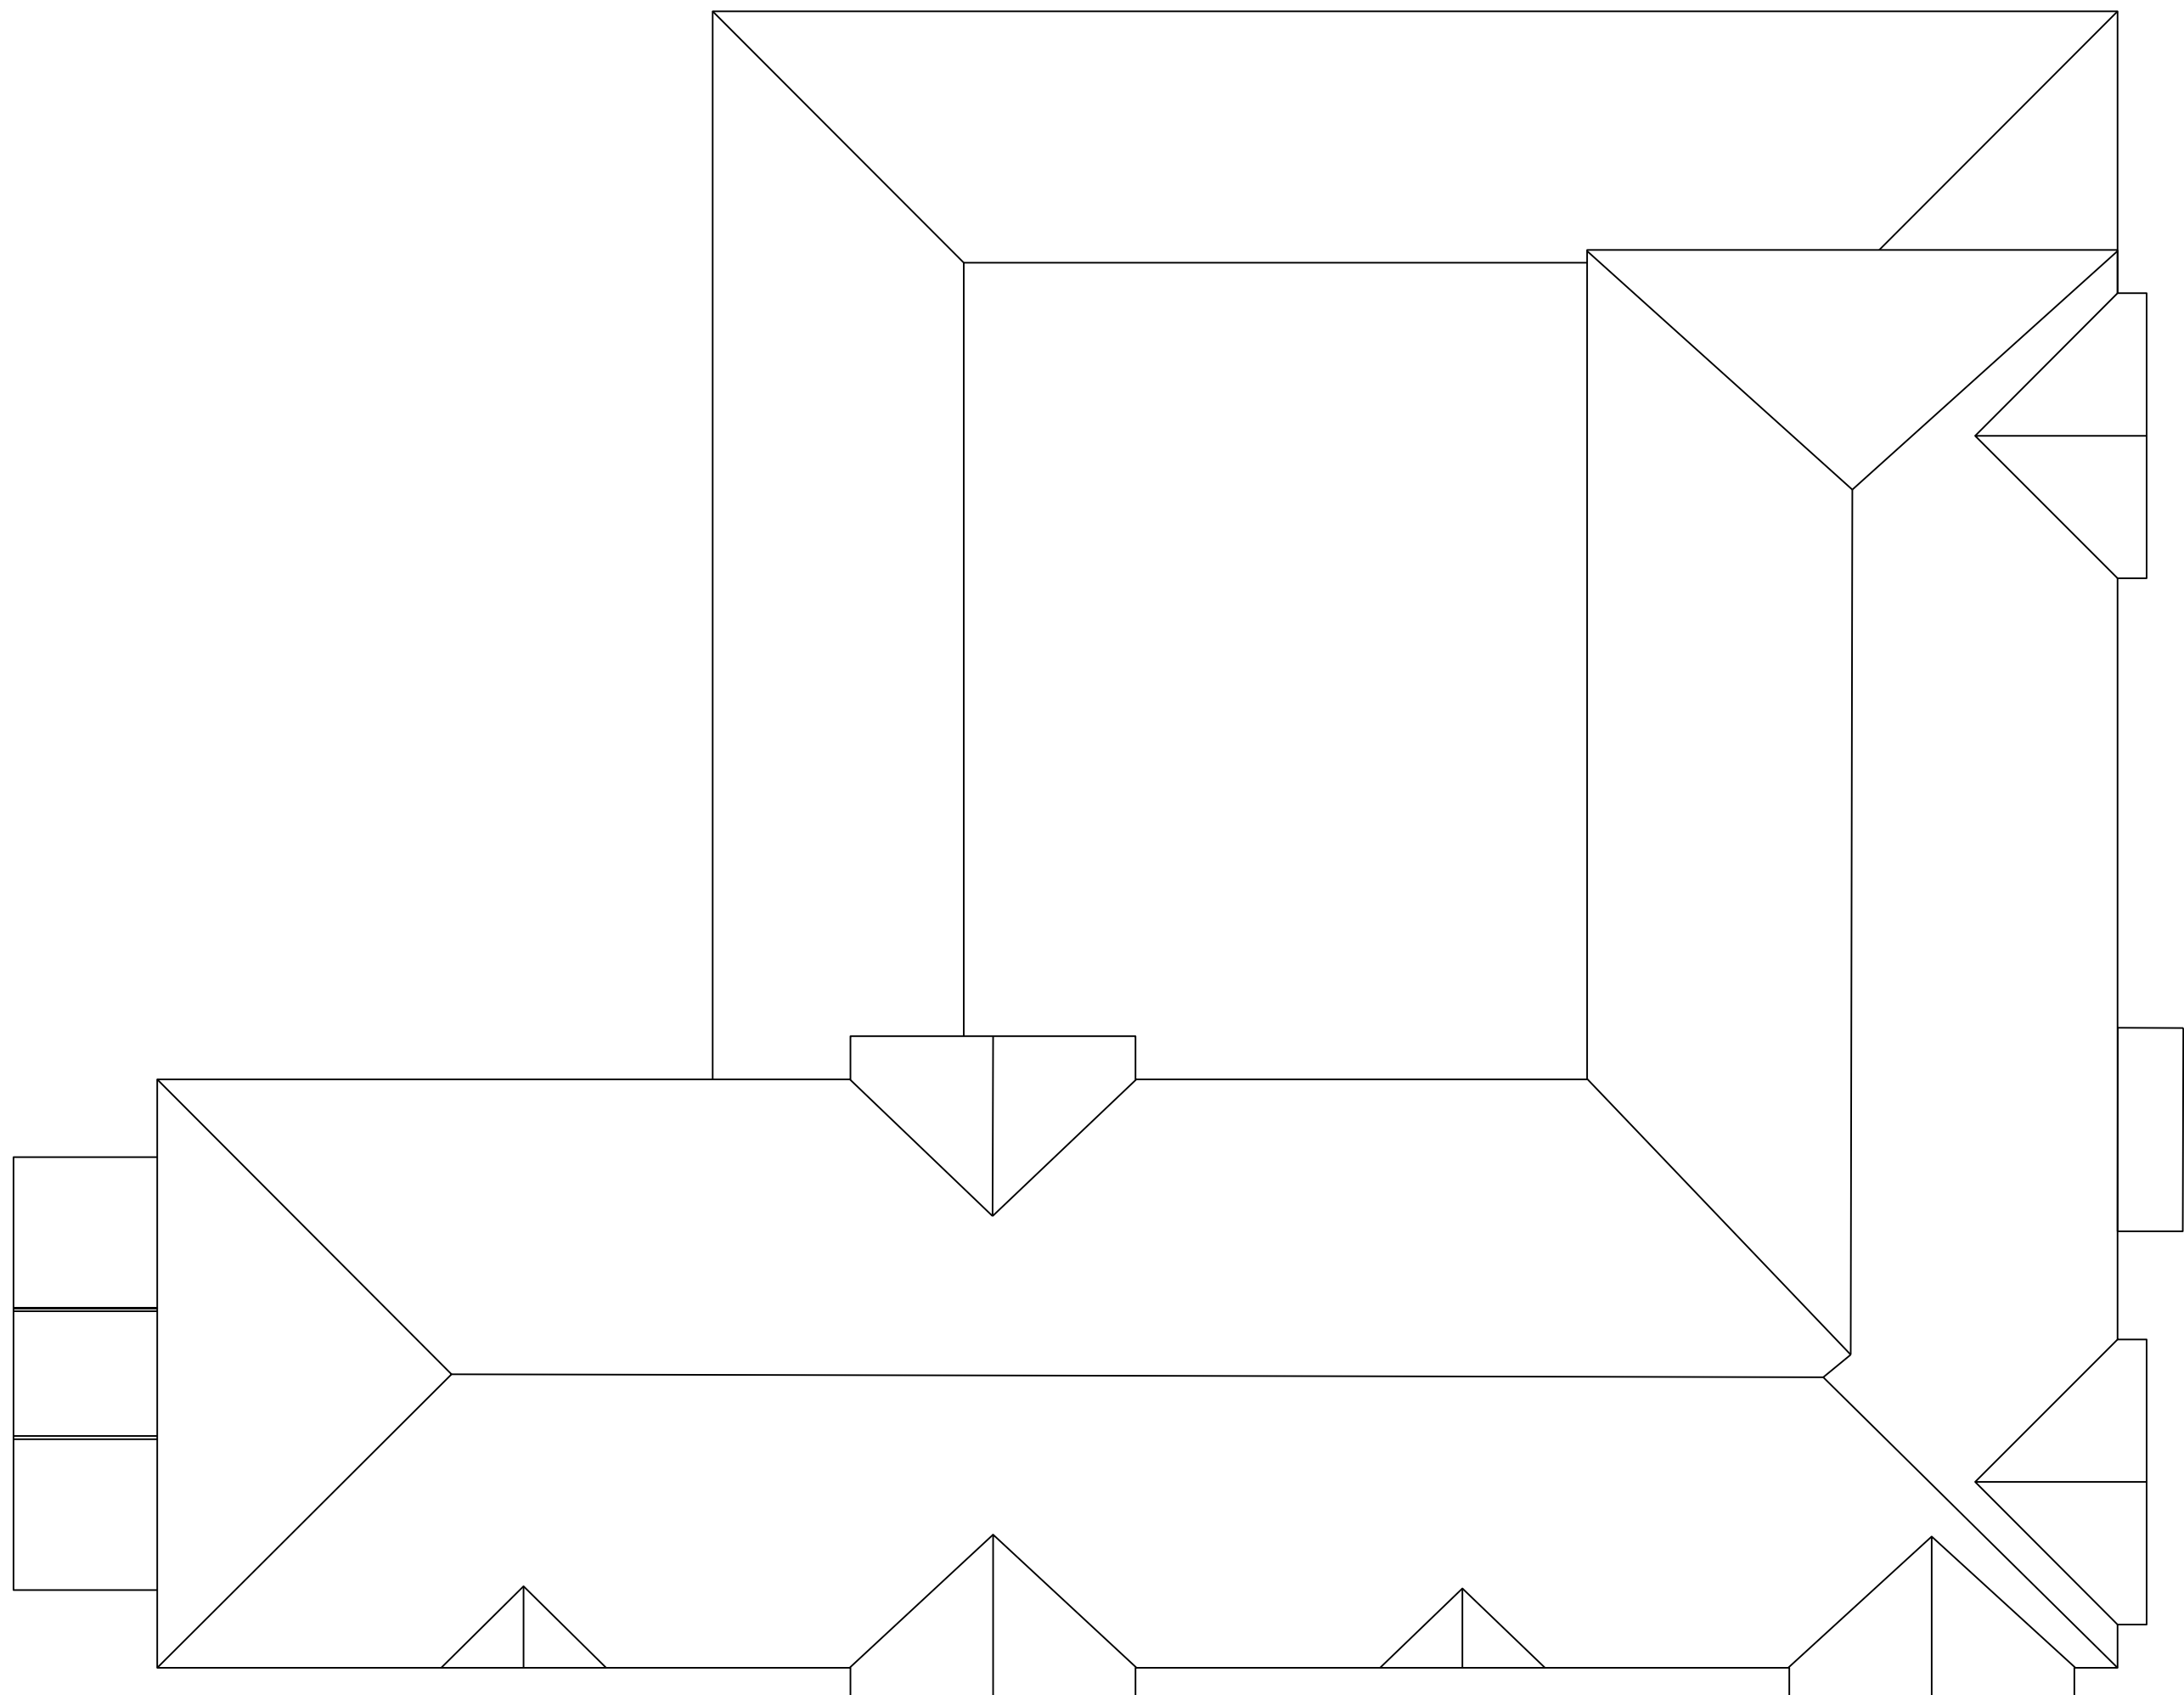

ROOF PLAN

Block A
Schedule of Areas

FLAT N.	SIZE	SQFT	SQM
A1	2B4P	829	77
A2	2B4P	786	73
A3	1B2P	538	50
A4	2B4P	969	90
A5	2B4P	829	77
A6	2B4P	786	73
A7	1B2P	538	50
A8	2B4P	969	90

This drawing is the copyright of Roberts Limbrick Ltd and should not be reproduced in whole or in part or used in any manner whatsoever without their written permission.
Do not scale off this drawing, use only figured dimensions and report any discrepancies or omissions to the Architect immediately.

rev.	date	description
A	02.11.21	Amended annotation
B	12.11.21	Amendment to second floor plan

Roberts Limbrick
ARCHITECTS

project
Pagham Community Hub

client
Hanbury Properties

drawing
Block A Plans

status
PLANNING

ROBERTS LIMBRICK LTD
The Carriage Building, Bruton Way,
Gloucester, GL1 1DG
The Estates Office, 25 - 26 Gold Tops,
Newport, NP23 4PG
T. 03233 405 500
mail@robertslimbrick.com
www.robertslimbrick.com

Registered Office - England No. 06658029

scale
1/100 @ A0

date
06/08/21

author
DP

project
10165PL13

rev.
B

