




rev.	date	description
A	10.03.22	Block A roof height reduced

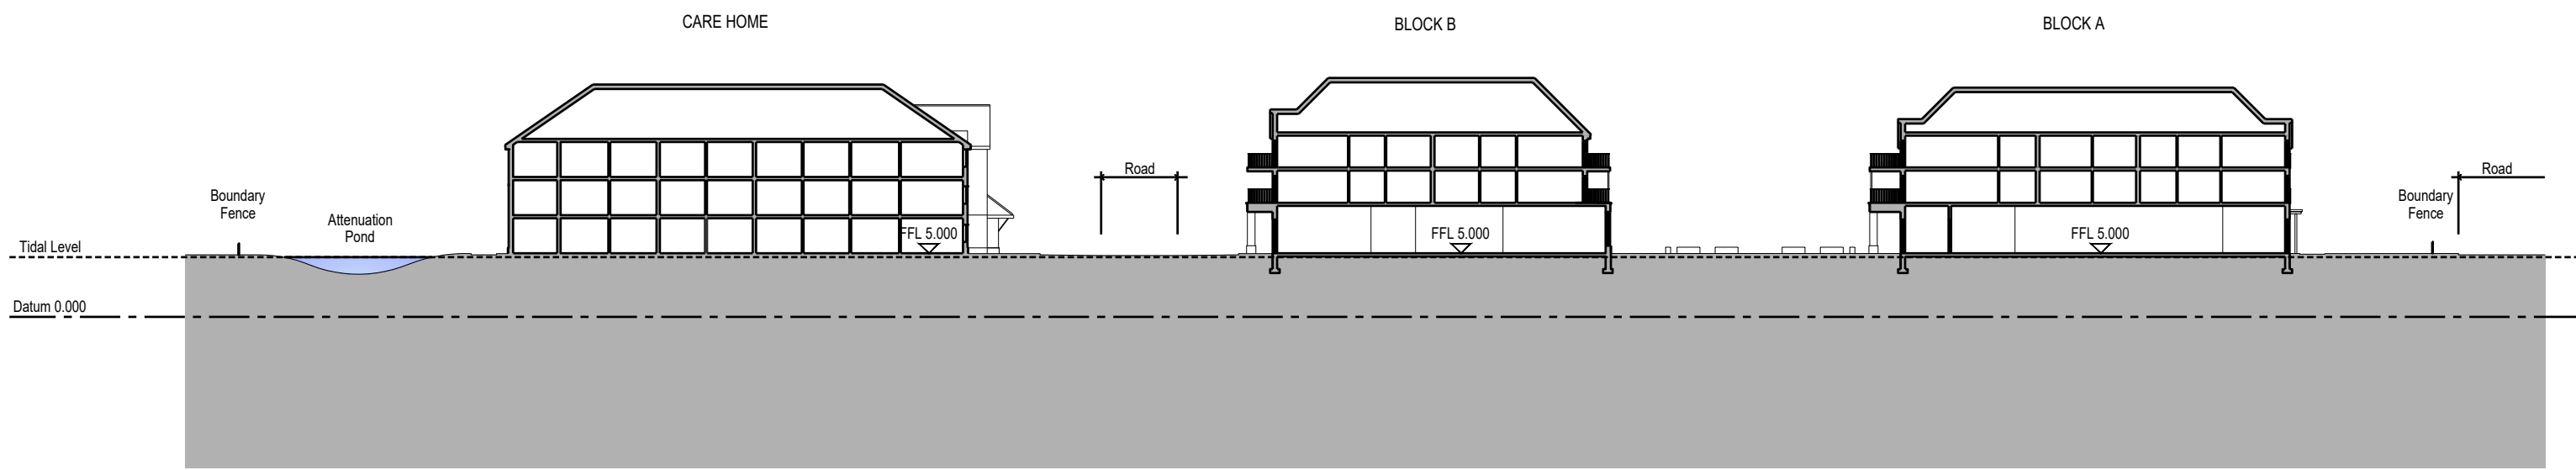

SITE SECTION A-A
1:500

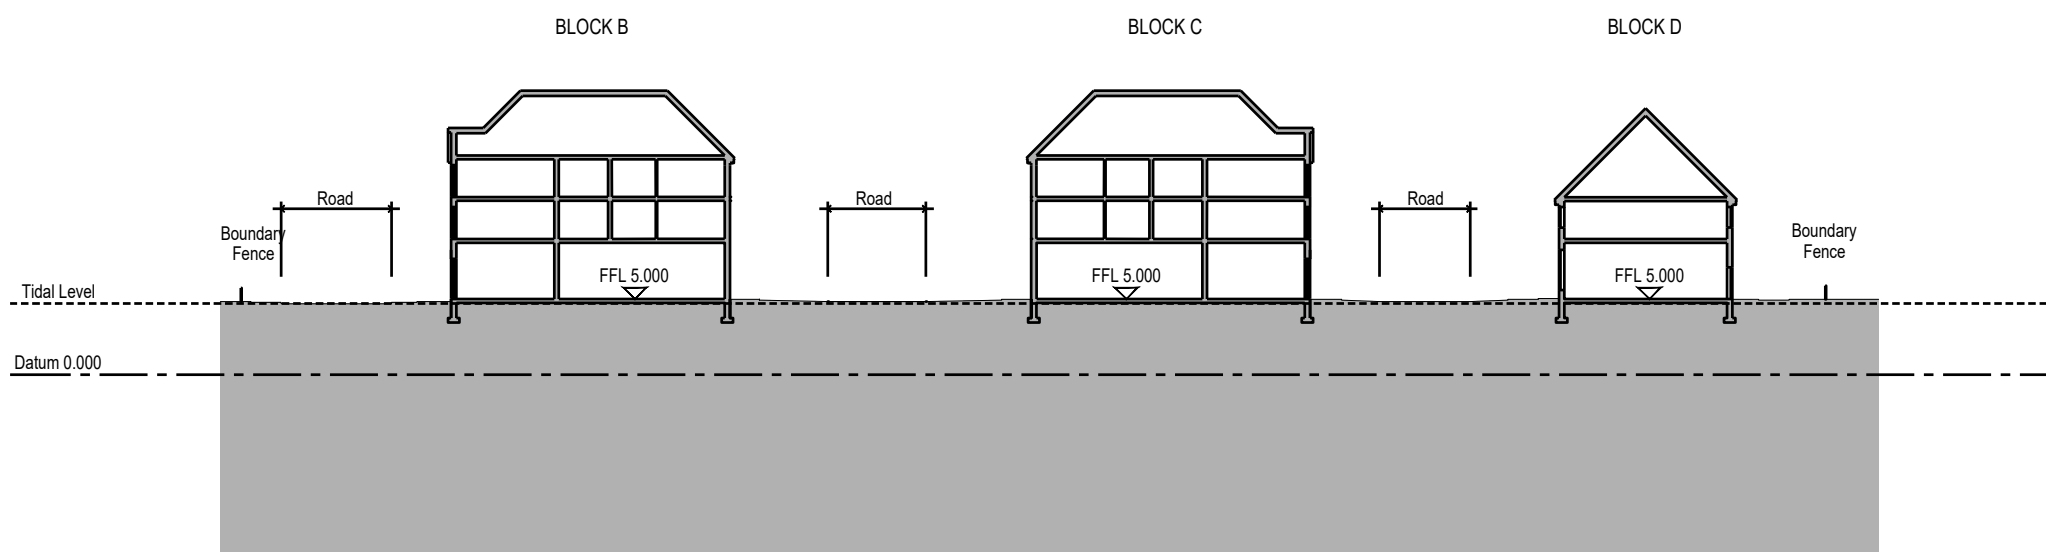

SITE SECTION B-B
1:500

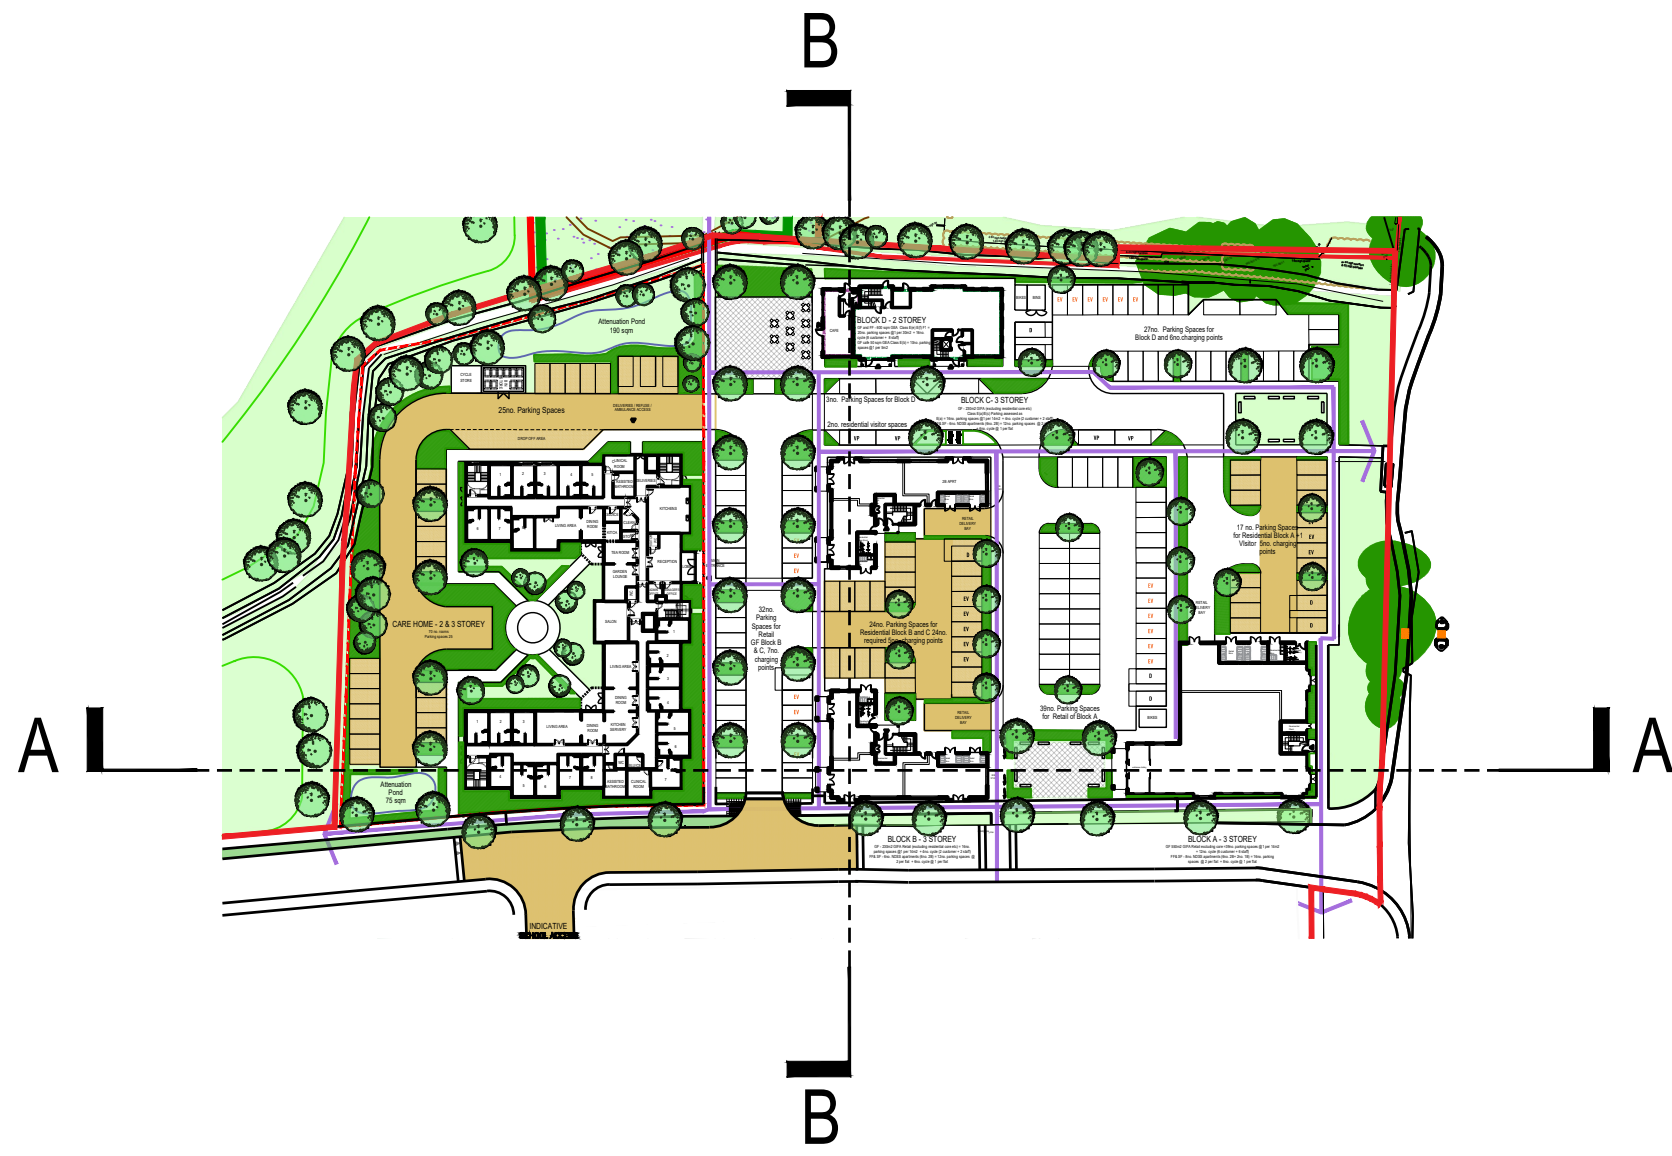

PROPOSED SITE PLAN
1:1250

project
Pagham Community Hub RM

client
Hanbury Properties

drawing
Proposed Site Sections

status

ROBERTS LIMBRICK LTD
The Carriage Building, Bruton Way,
Gloucester, GL1 1DG
The Estates Office, 25 - 26 Gold Tops,
Newport, NP20 4PG
T. 03333 405 500
mail@robertslimbrick.com
www.robertslimbrick.com

Registered Office : England No. 06658029

scale
1:500 1:1250 @ A1

date
04/10/2021

author
RH

project
10165 PI 15

rev.
A