



NOTES:
© Crown copyright and database rights 2021 OS Licence 100056454.

G	Updated based on RSA comments	BL	08.02.21
F	School access modified	BL	13.01.21
E	School access modified	BL	21.12.21
D	Raised tables modified	BL	14.12.21
C	Line colours modified	BL	29.10.21
B	Overview sheet added and pages renumbered	BL	28.10.21
A	Scale bar updated	BL	26.10.21

ISSUE	REASON FOR REVISION	BY	DATE

PROJECT:

PAGHAM PHASE C RM

CLIENT:

HANBURY (PM) LIMITED

PROJECT REF:	DRAWING NUMBER:	SCALE (AT A3):
2152	07	1:1,000

SHEET NUMBER:

SHEET NUMBER 1 OF 3

SCALE BAR:

0m 10m 20m 30m 40m 50m


HighgateTransportation

www.highgatetransportation.co.uk
First Floor, 43-45 Park Street
Bristol BS1 5NL
01179 349 121
© Highgate Transportation Limited

TITLE:

SPINE ROAD AND
LOCAL CENTRE ACCESS

DATE:	DRAWN BY:	CHECKED:
25.10.21	BL	DT

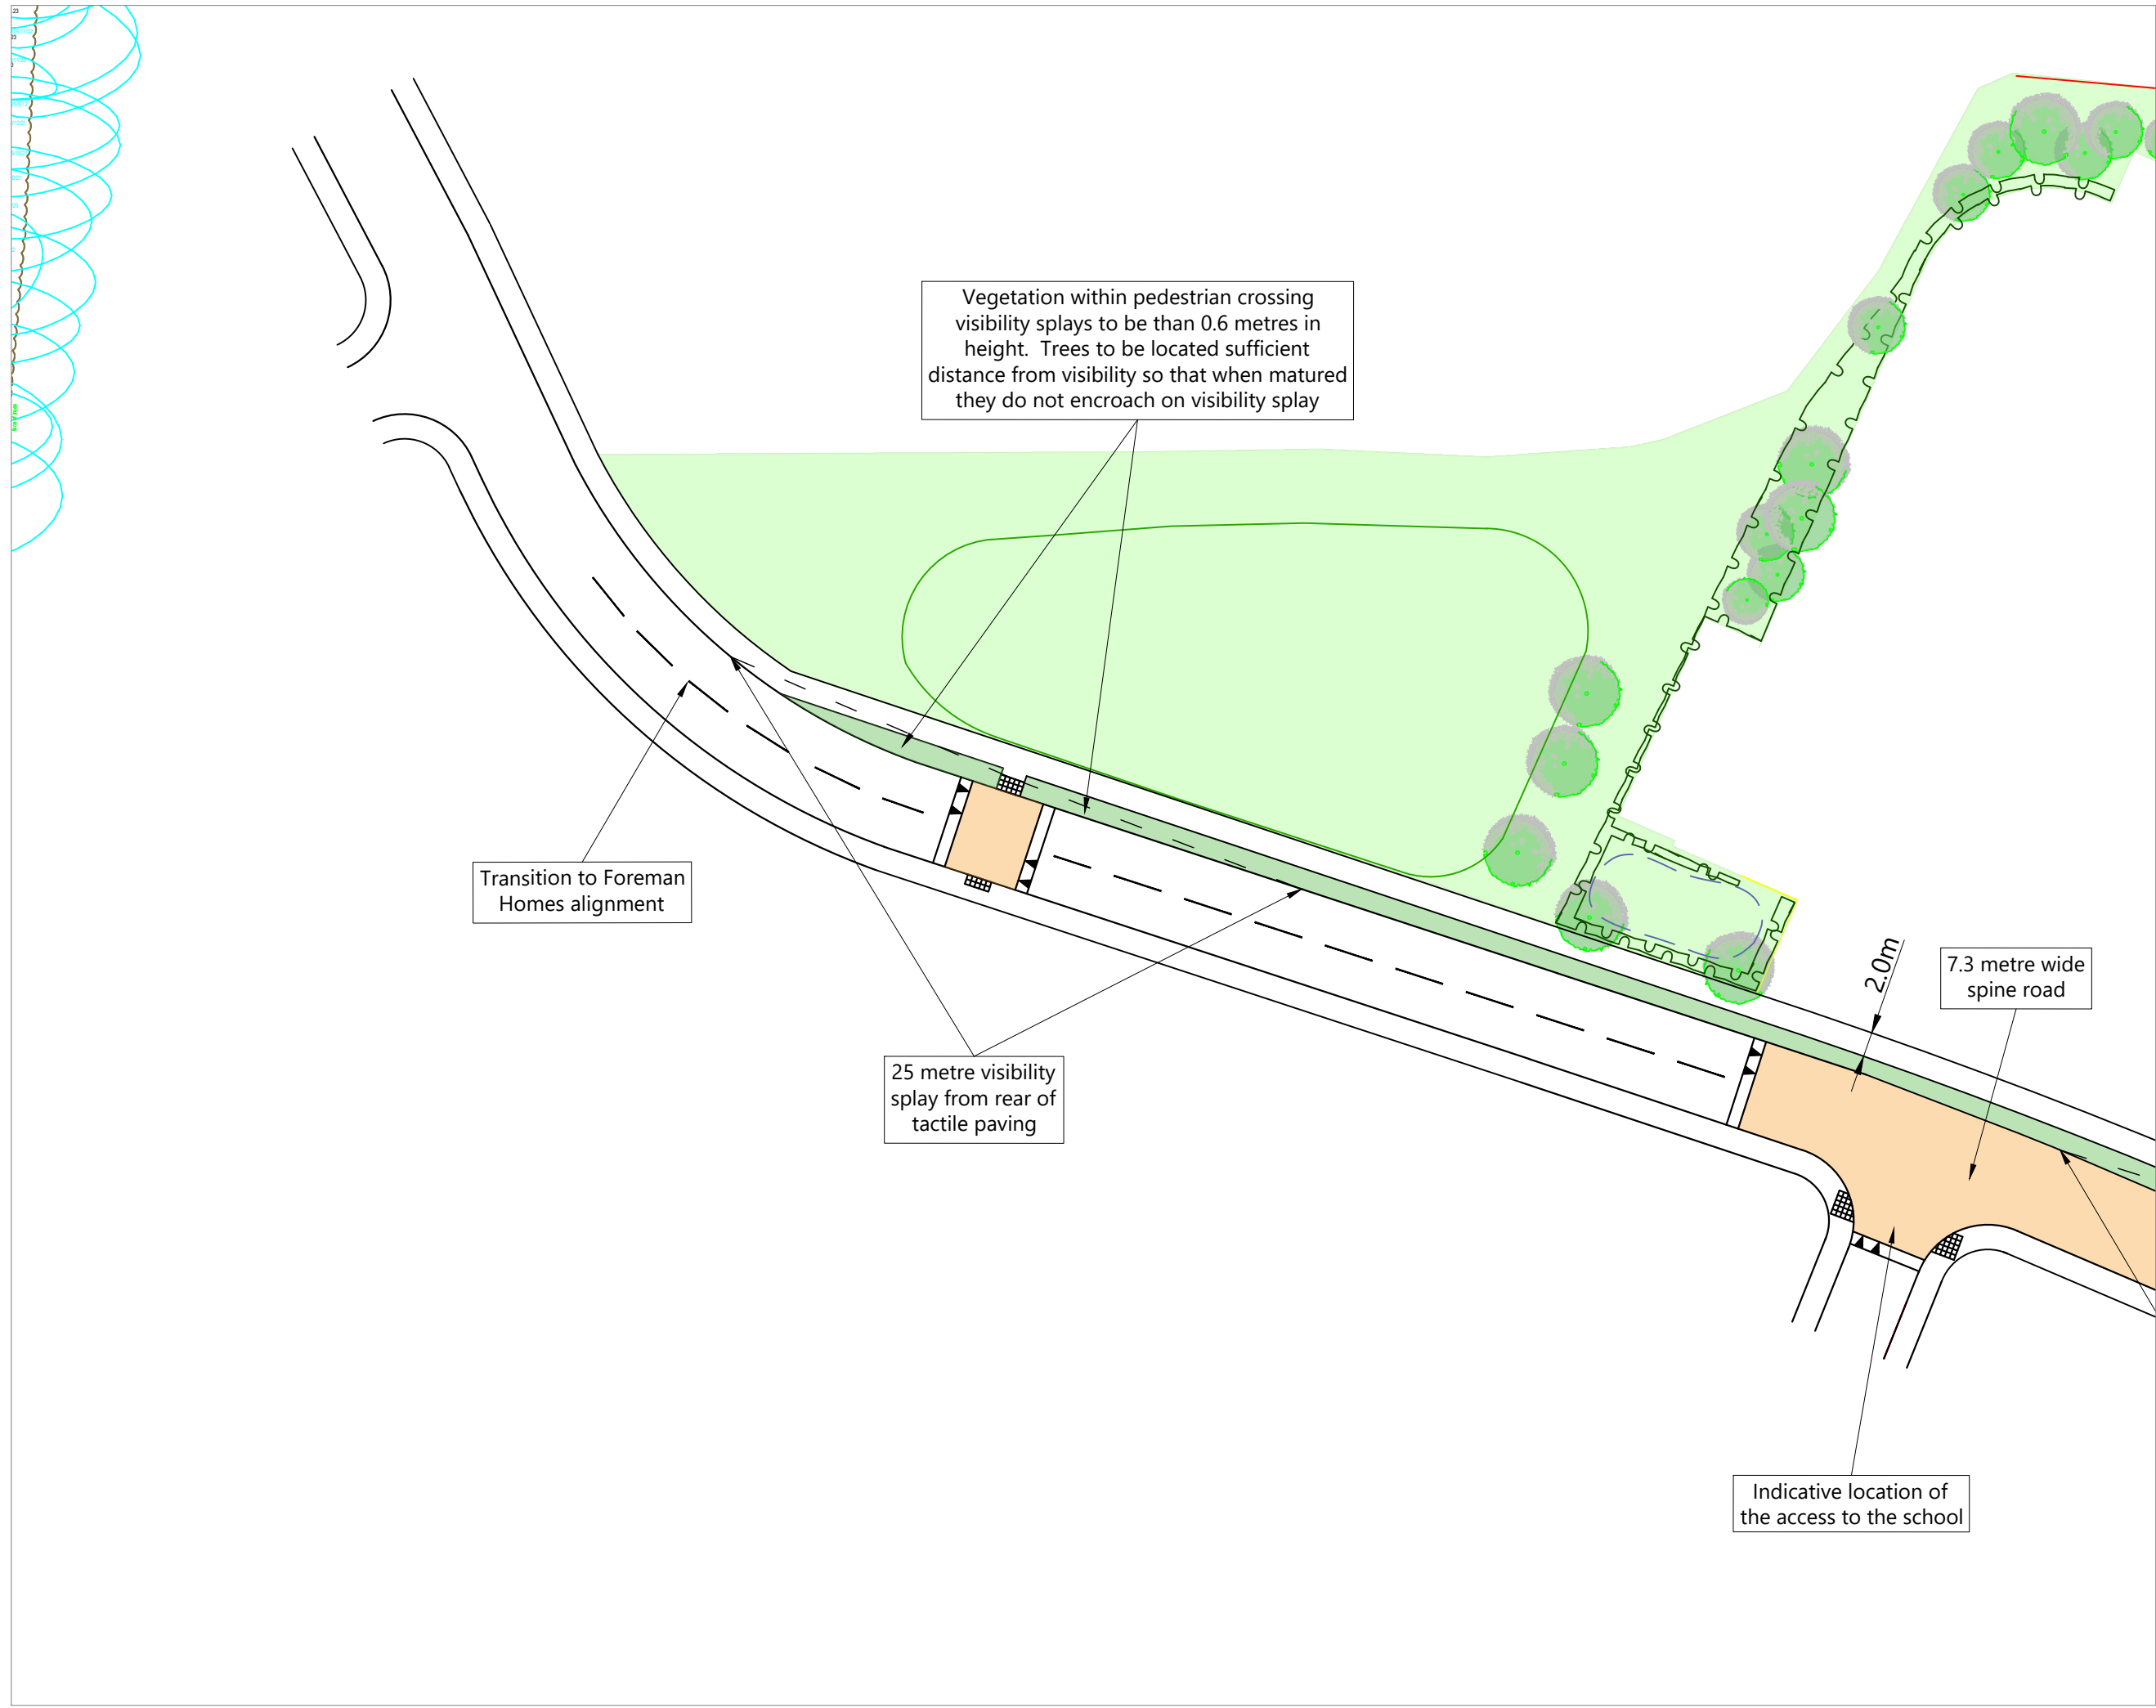

NOTES:

© Crown copyright and database rights 2021 OS Licence 100056454.



G	Updated based on RSA comments	BL	08.02.21
F	School access modified	BL	13.01.21
E	School access modified	BL	21.12.21
D	Raised tables modified	BL	14.12.21
C	Line colours modified	BL	29.10.21
B	Overview sheet added and pages renumbered	BL	28.10.21
A	Scale bar updated	BL	26.10.21

ISSUE	REASON FOR REVISION	BY	DATE

PROJECT:

PAGHAM PHASE C RM

CLIENT:


HANBURY (PM) LIMITED

PROJECT REF:	DRAWING NUMBER:	SCALE (AT A3):
2152	07	1:500

SHEET NUMBER:

SHEET NUMBER 2 OF 3

SCALE BAR:

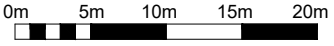

Highgate*Transportation*

www.highgatetransportation.co.uk


First Floor, 43-45 Park Street
Bristol BS1 5NL
01179 349 121

© Highgate Transportation Limited

TITLE:

SPINE ROAD AND
LOCAL CENTRE ACCESS

DATE:	DRAWN BY:	CHECKED:
25.10.21	BL	DT

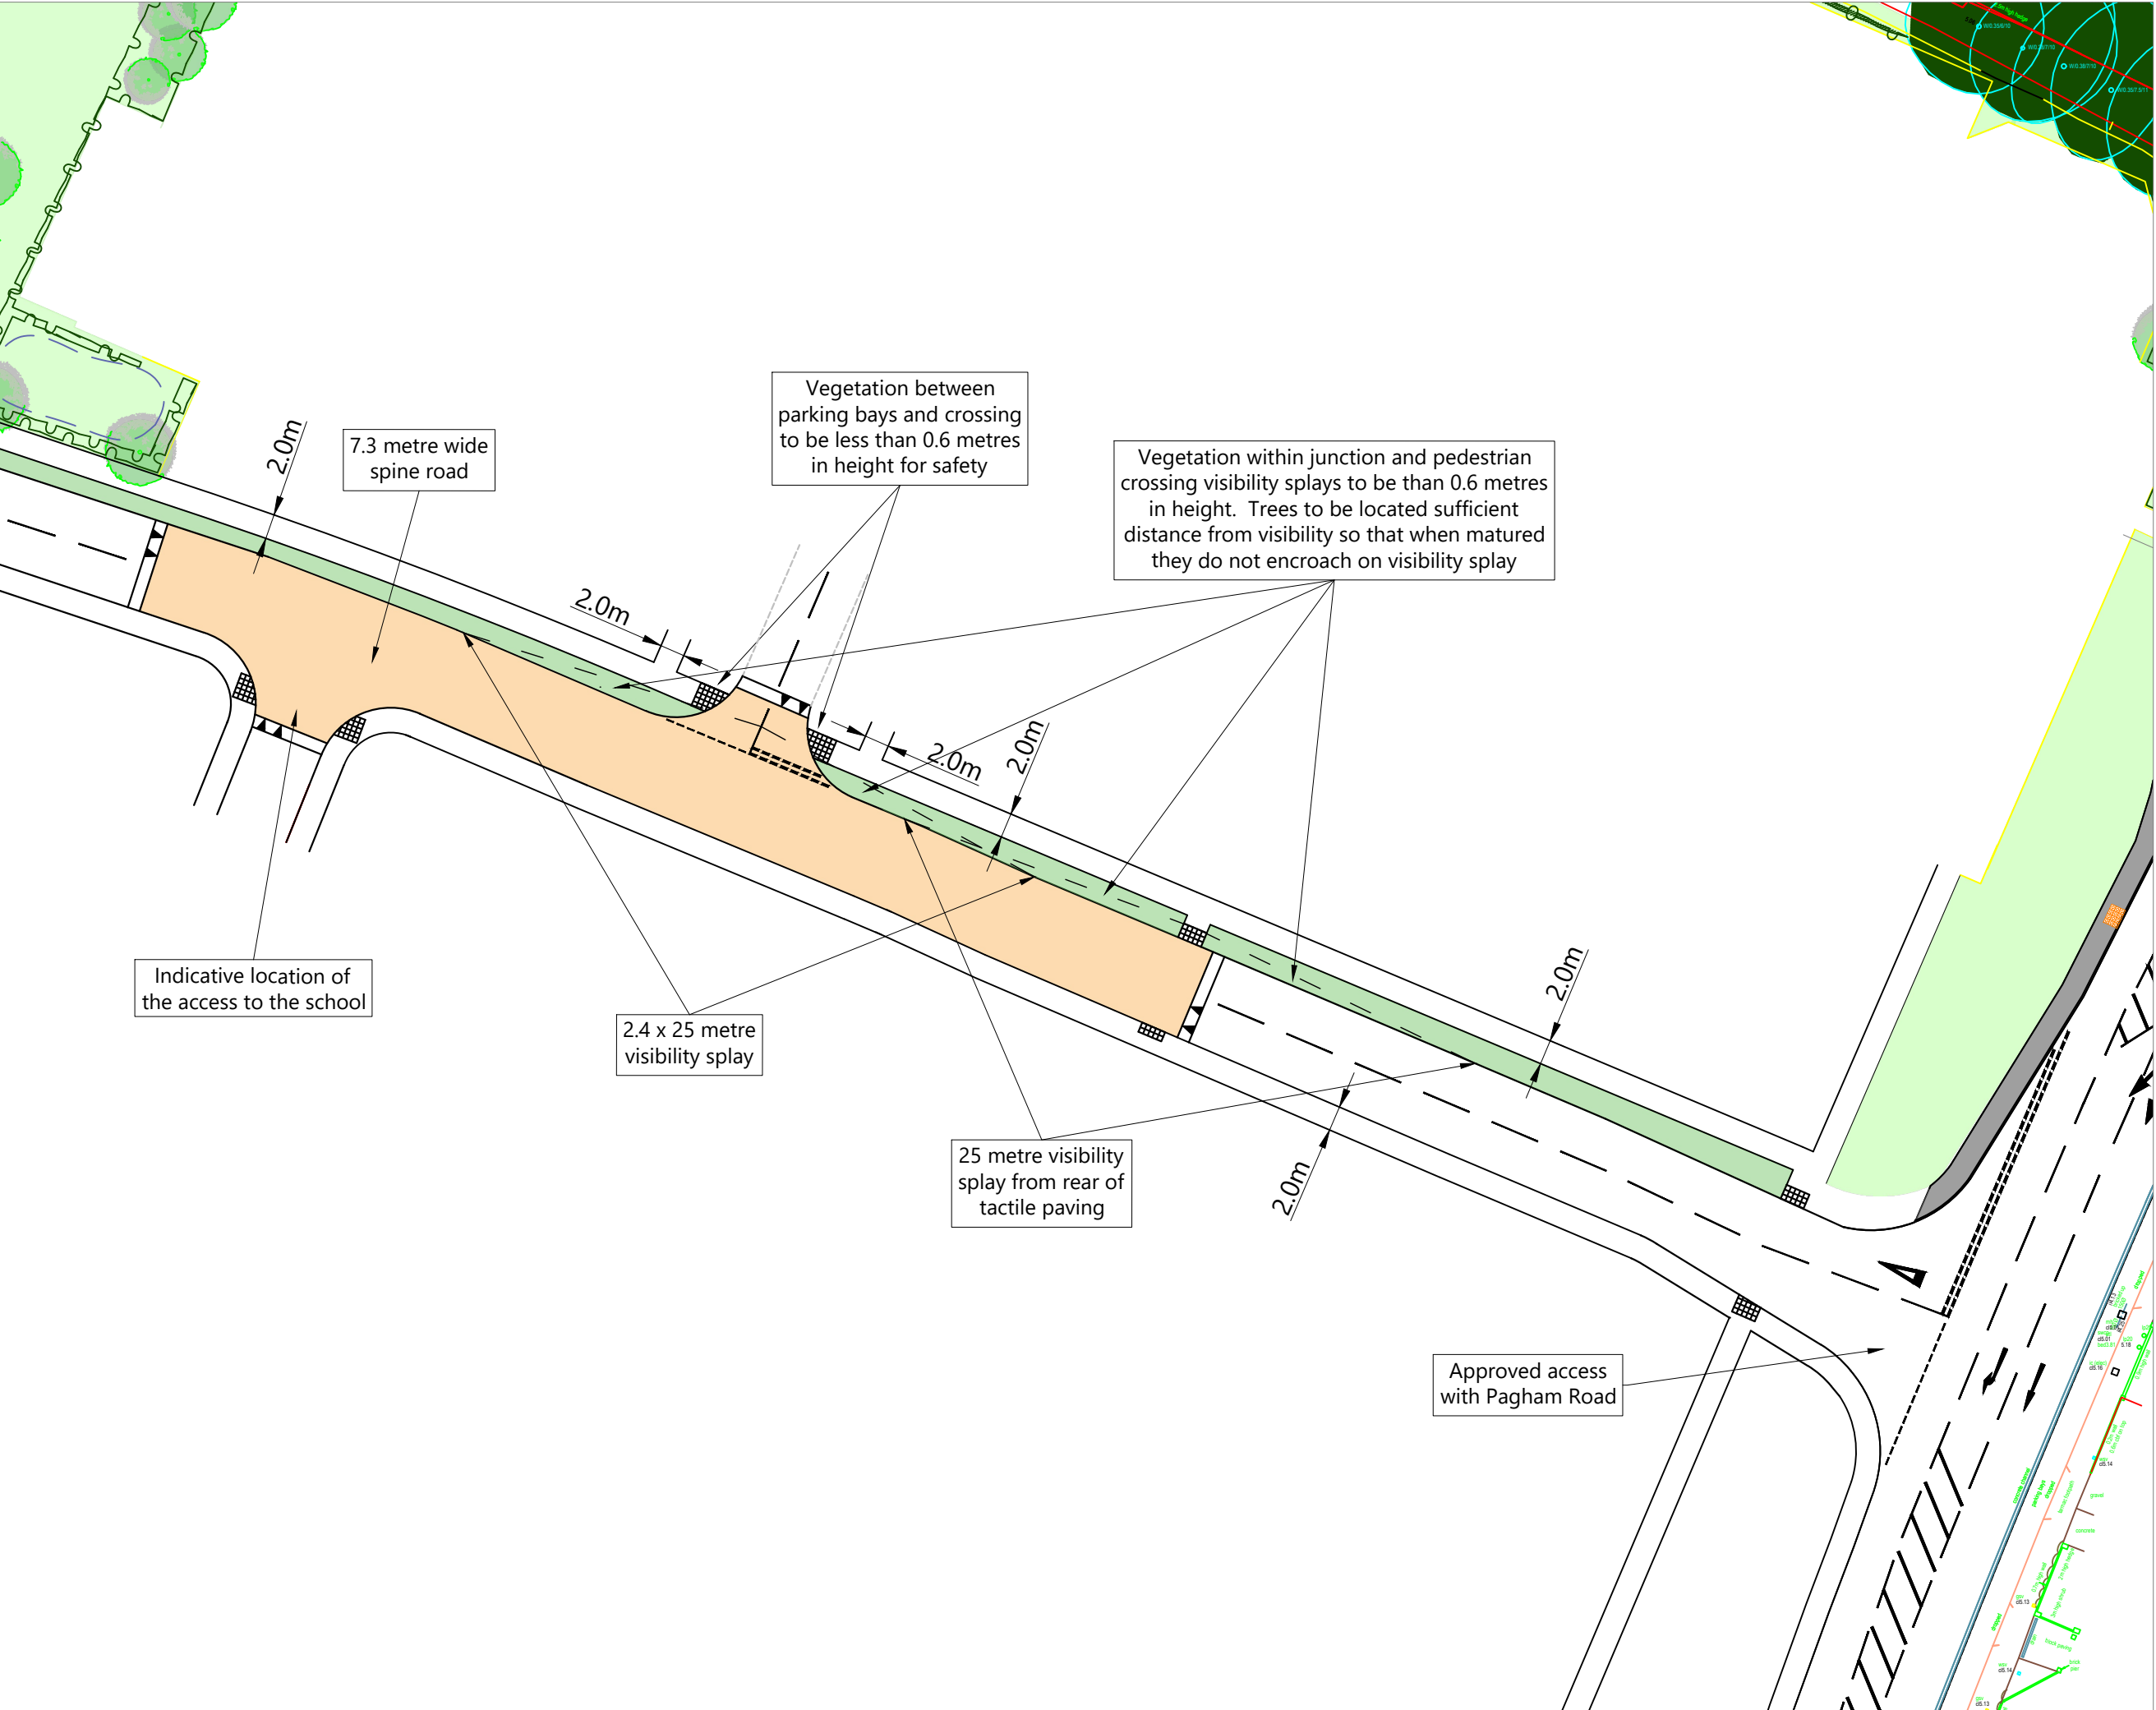

NOTES:
© Crown copyright and database rights 2021 OS Licence 100056454.

G	Updated based on RSA comments	BL	08.02.21
F	School access modified	BL	13.01.21
E	School access modified	BL	21.12.21
D	Raised tables modified	BL	14.12.21
C	Line colours modified	BL	29.10.21
B	Overview sheet added and pages renumbered	BL	28.10.21
A	Scale bar updated	BL	26.10.21
ISSUE	REASON FOR REVISION	BY	DATE

PROJECT:

PAGHAM PHASE C RM

CLIENT:

HANBURY (PM) LIMITED

PROJECT REF:	DRAWING NUMBER:	SCALE (AT A3):
2152	07	1:500

SHEET NUMBER:

SHEET NUMBER 3 OF 3

SCALE BAR:

HighgateTransportation
www.highgatetransportation.co.uk
First Floor, 43-45 Park Street
Bristol BS1 5NL
01179 349 121
© Highgate Transportation Limited

TITLE:

SPINE ROAD AND
LOCAL CENTRE ACCESS

DATE:	DRAWN BY:	CHECKED:
25.10.21	BL	DT