


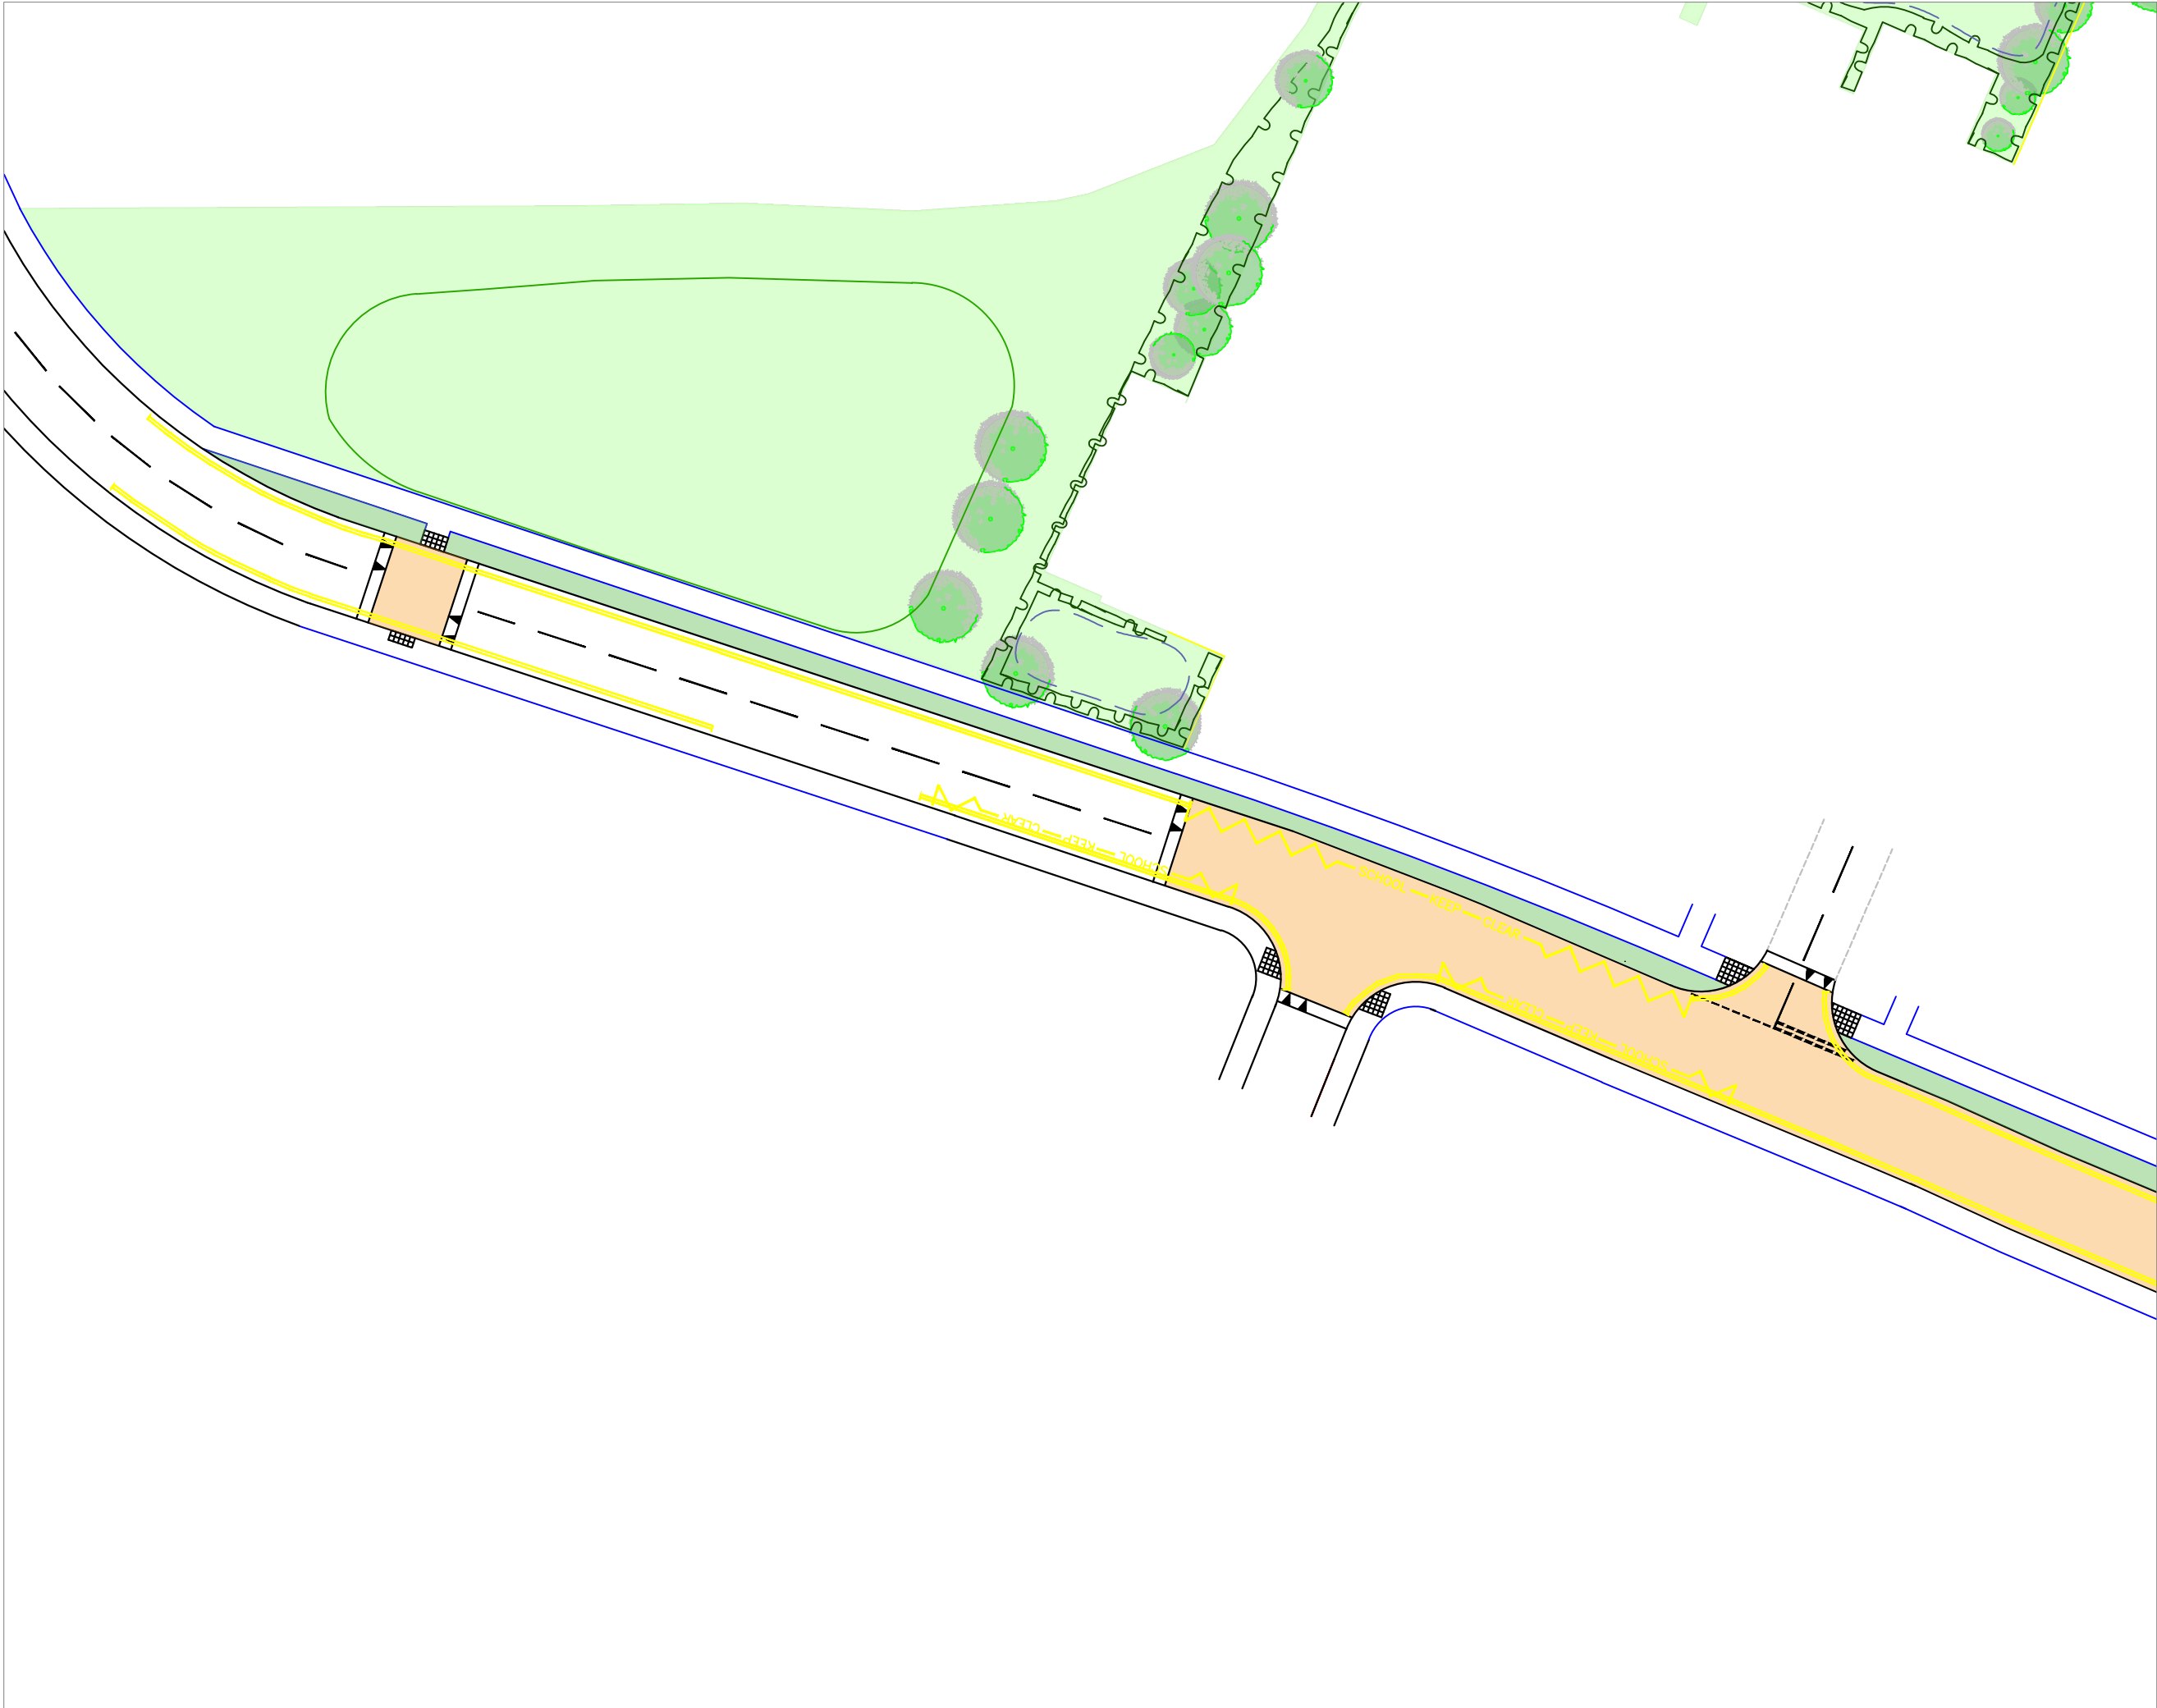

NOTES:

© Crown copyright and database rights 2021 OS Licence 100056454.

All school keep clear markings to be double yellow lines until school site developed



C	Updated with RSA Comments	AH	08/02/22
B	Updated Double Yellow Lines	AH	13/01/22
A	Updated Double Yellow Lines	AH	06/01/22
ISSUE	REASON FOR REVISION	BY	DATE

PROJECT:

PAGHAM PHASE C RM

CLIENT:


HANBURY (PM) LIMITED

PROJECT REF:	DRAWING NUMBER:	SCALE (AT A3):
2152	08	1:500

SHEET NUMBER:

SHEET NUMBER 1 OF 2

SCALE BAR:

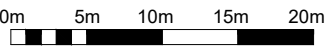

Highgate*Transportation*

www.highgatetransportation.co.uk


First Floor, 43-45 Park Street
Bristol BS1 5NL
01179 349 121

© Highgate Transportation Limited

TITLE:

INDICATIVE PROPOSED
ROAD MARKINGS

DATE:	DRAWN BY:	CHECKED:
21.12.21	AH	BL

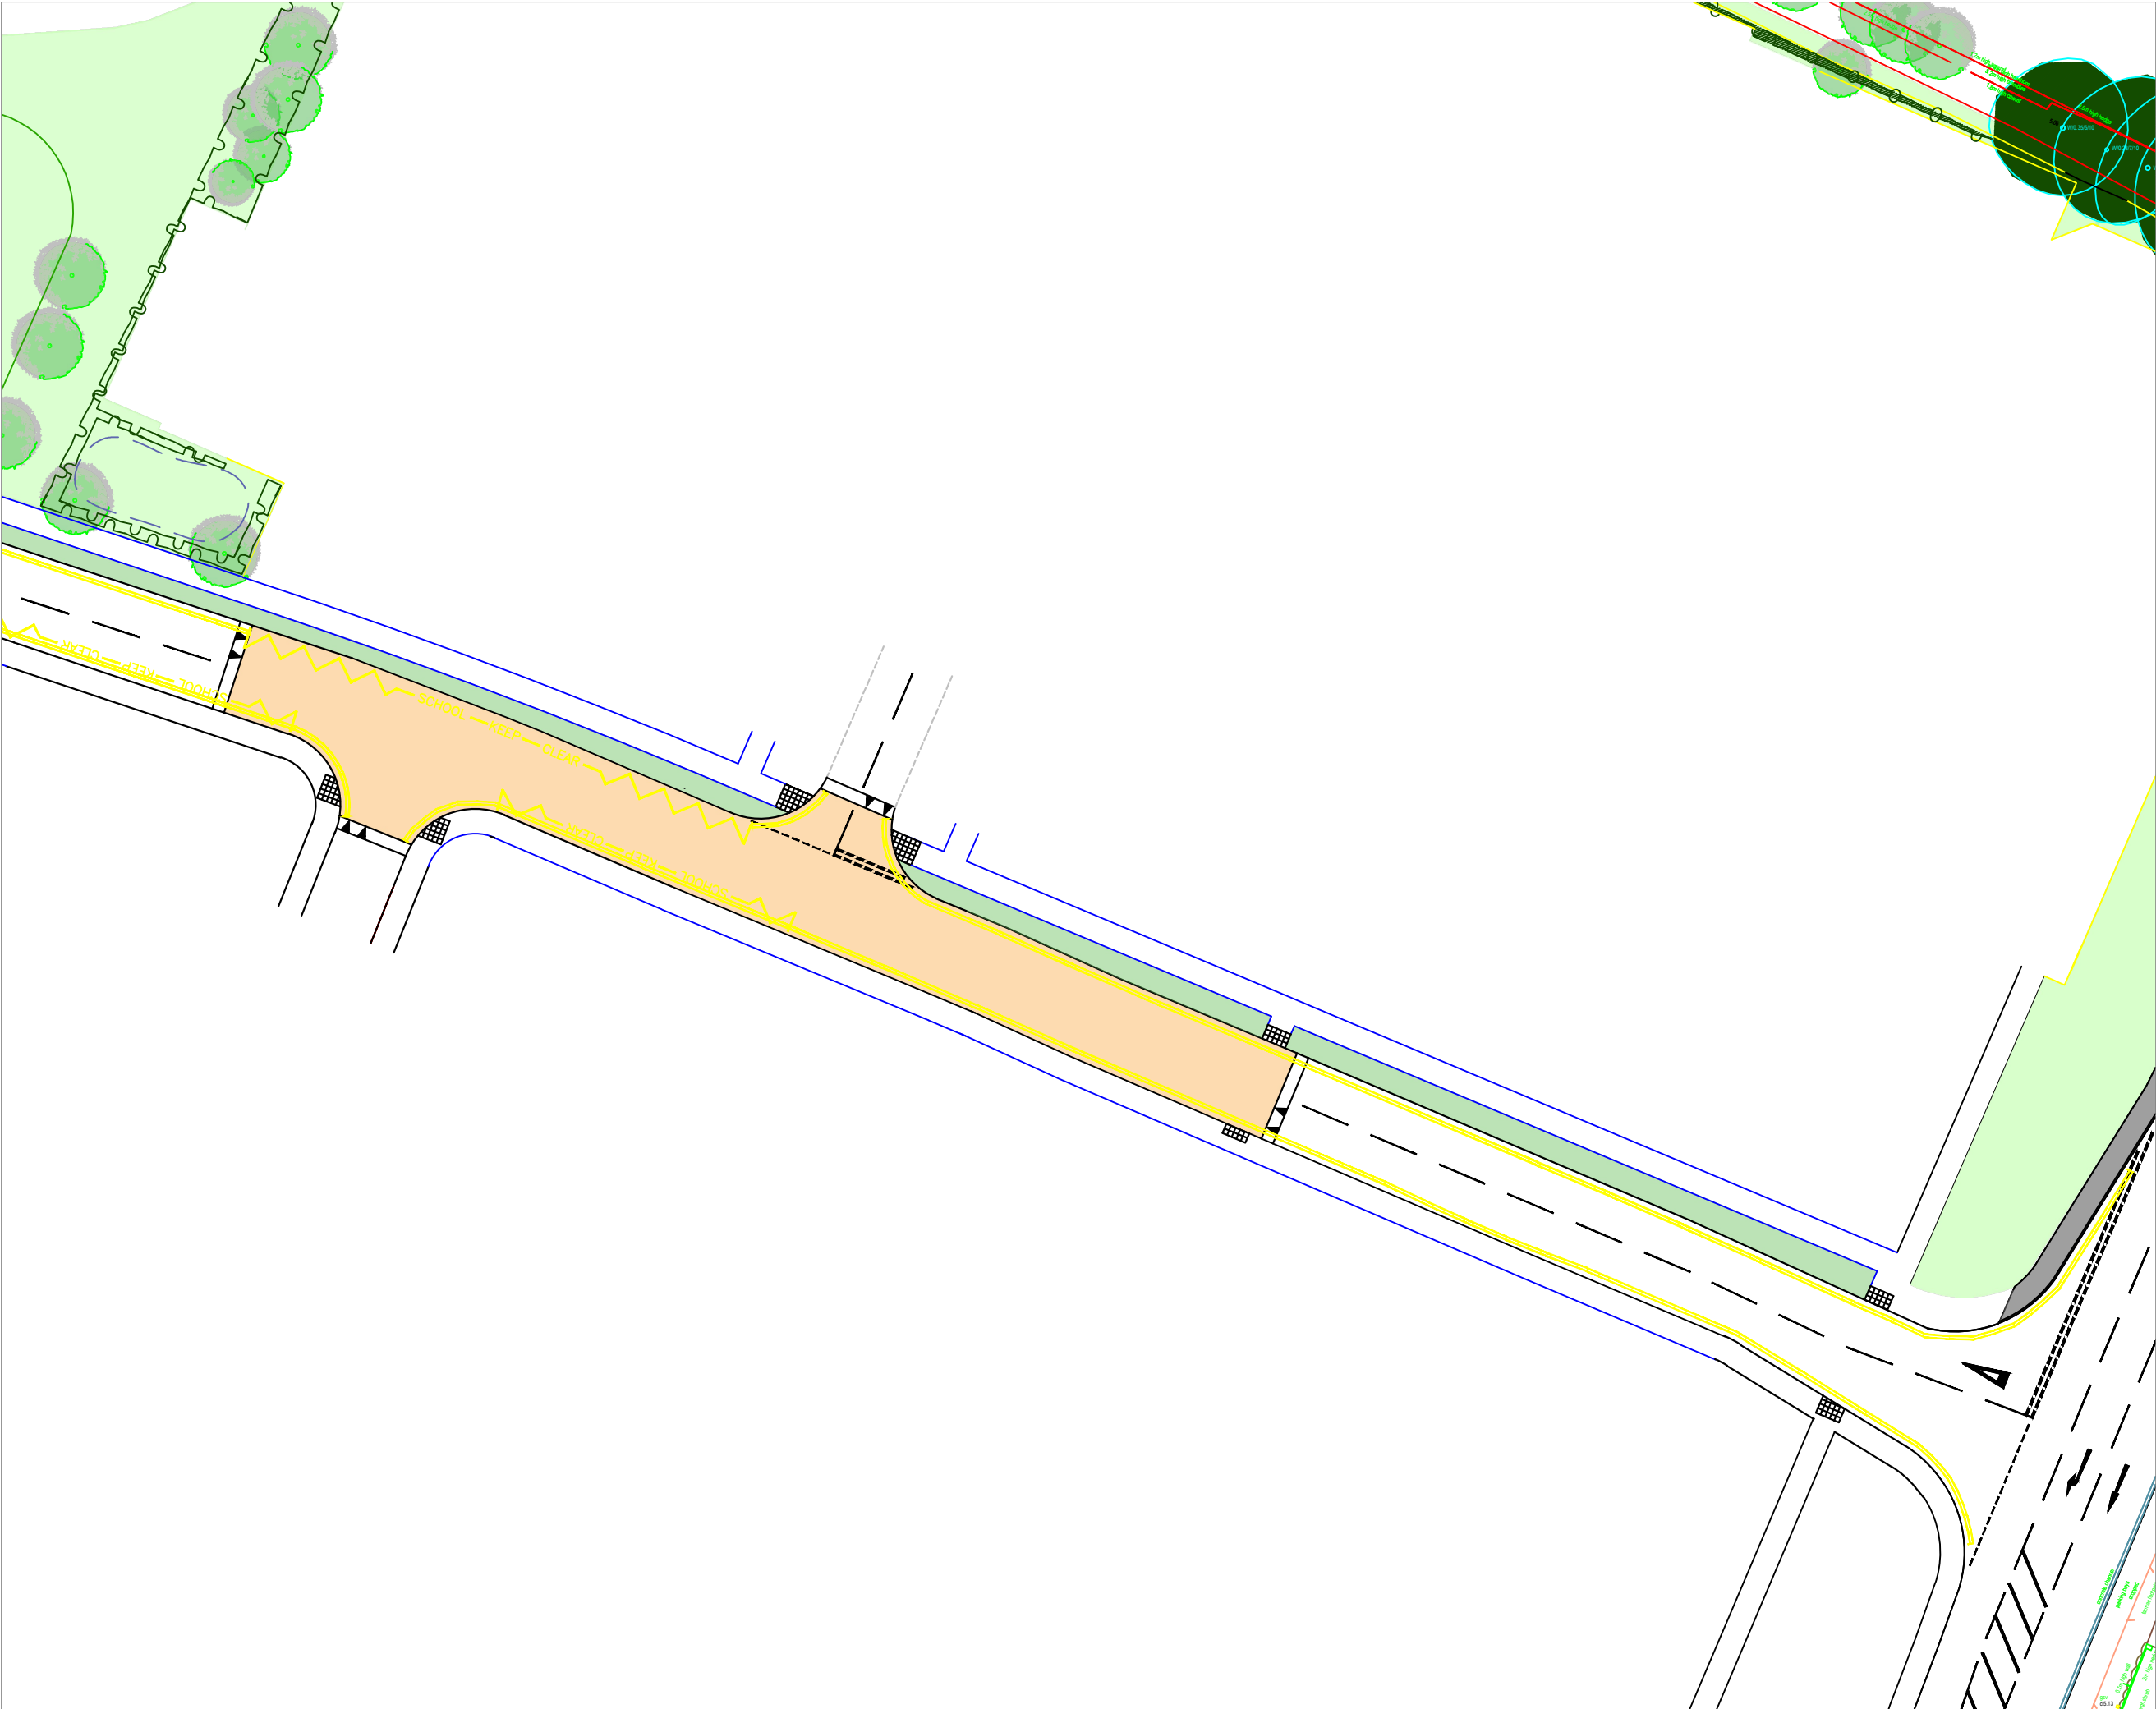

NOTES:

© Crown copyright and database rights 2021 OS Licence 100056454.

All school keep clear markings to be double yellow lines until school site developed



C	Updated with RSA Comments	AH	08/02/22
B	Updated Double Yellow Lines	AH	13/01/22
A	Updated Double Yellow Lines	AH	06/01/22
ISSUE	REASON FOR REVISION	BY	DATE

PROJECT:

PAGHAM PHASE C RM

CLIENT:


HANBURY (PM) LIMITED

PROJECT REF:	DRAWING NUMBER:	SCALE (AT A3):
2152	08	1:500

SHEET NUMBER:

SHEET NUMBER 2 OF 2

SCALE BAR:

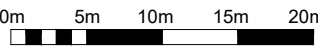

HighgateTransportation

www.highgatetransportation.co.uk

First Floor, 43-45 Park Street
Bristol BS1 5NL
01179 349 121

© Highgate Transportation Limited

TITLE:

INDICATIVE PROPOSED ROAD MARKINGS

DATE:	DRAWN BY:	CHECKED:
21.12.21	AH	BL