




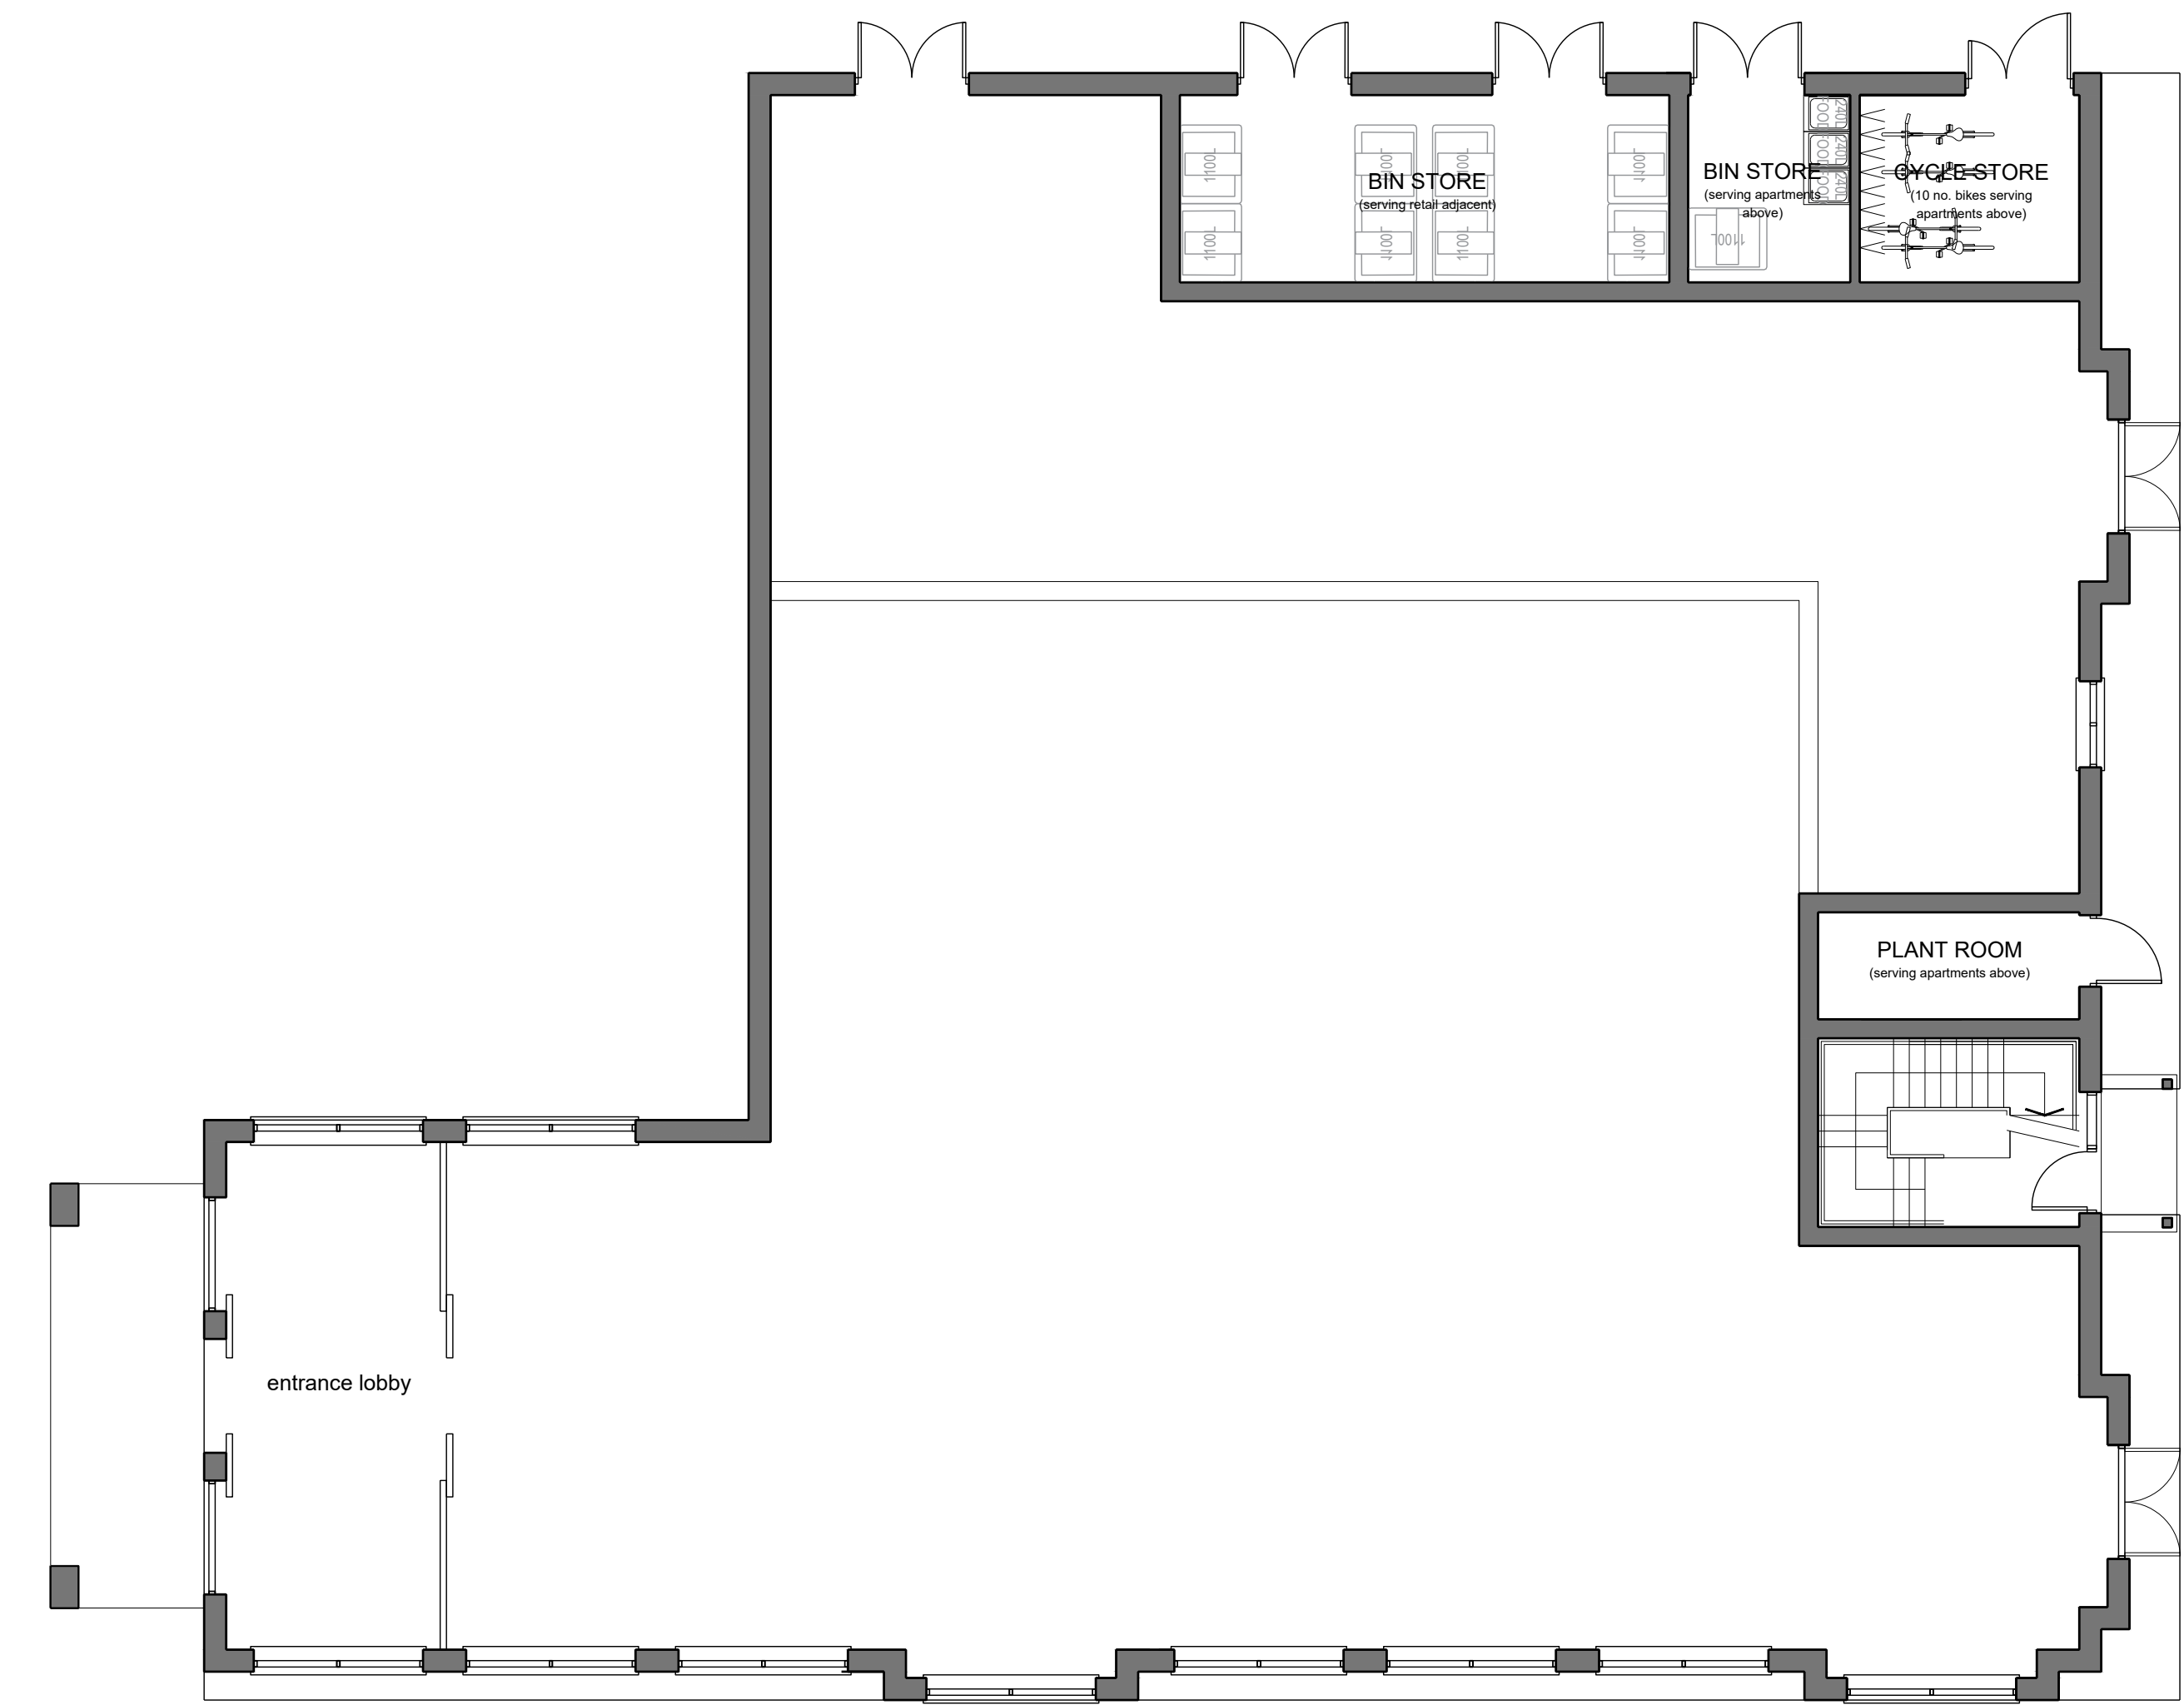


GROUND FLOOR PLAN

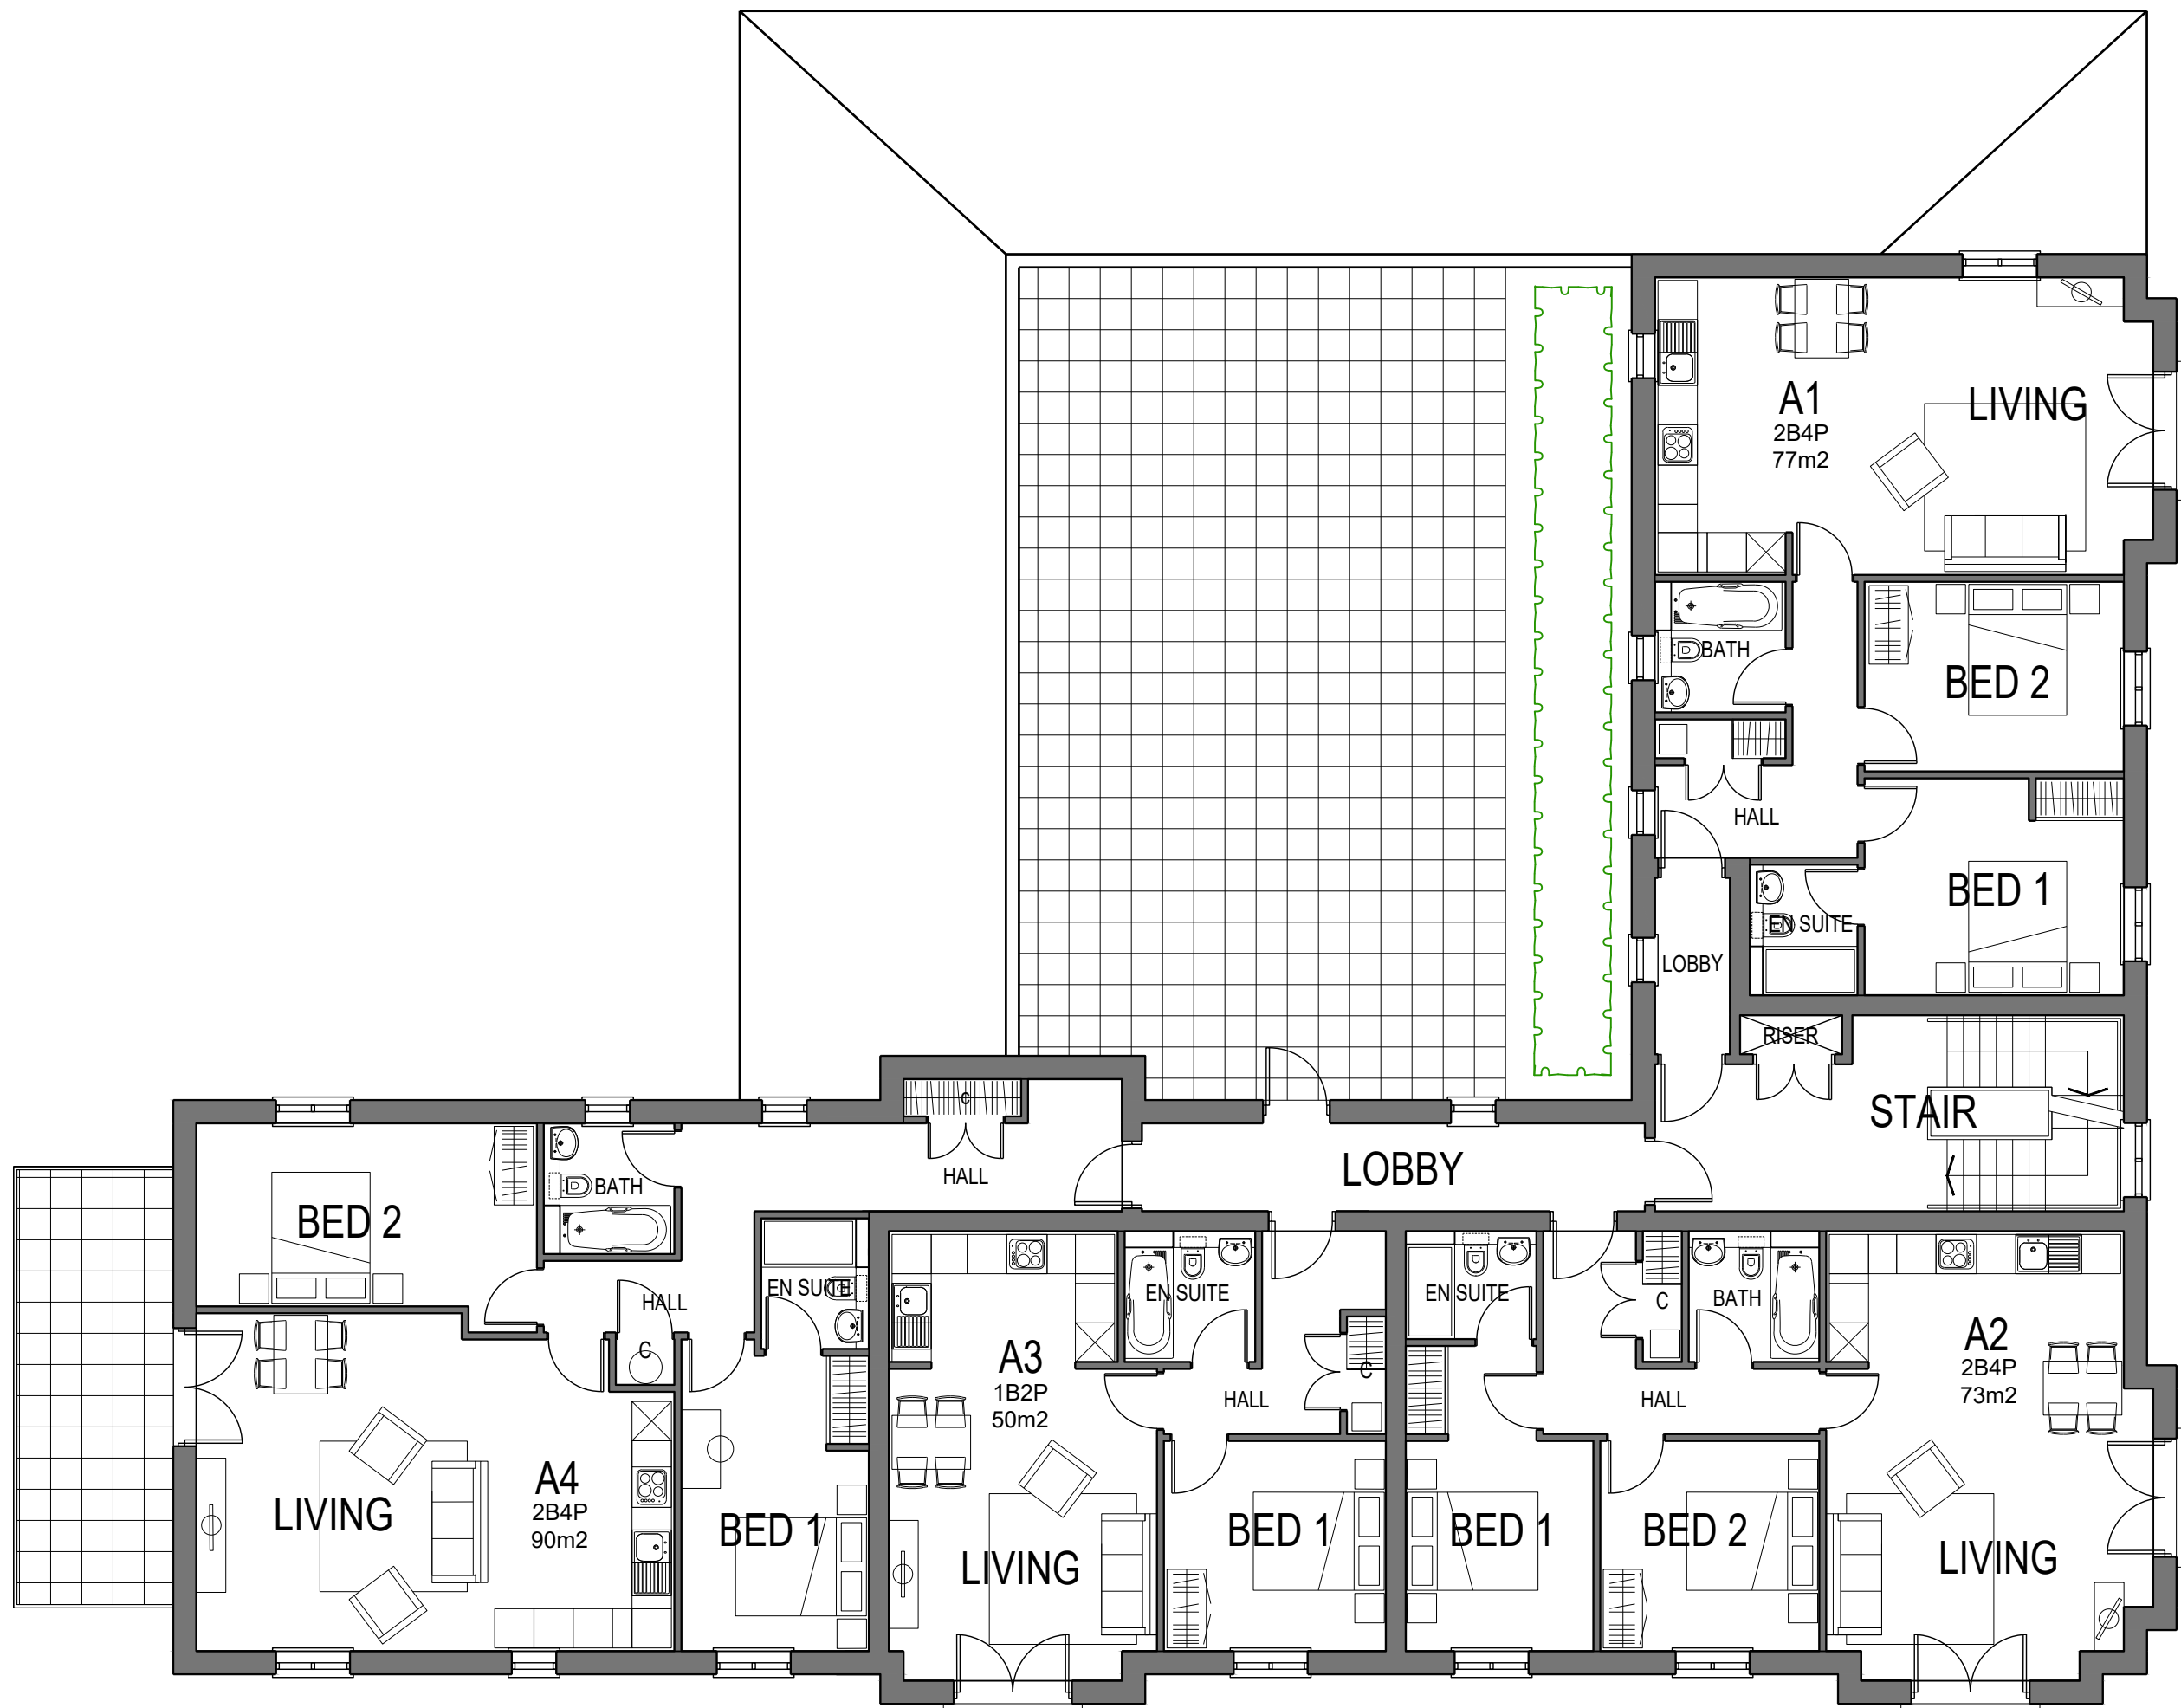

FIRST FLOOR PLAN

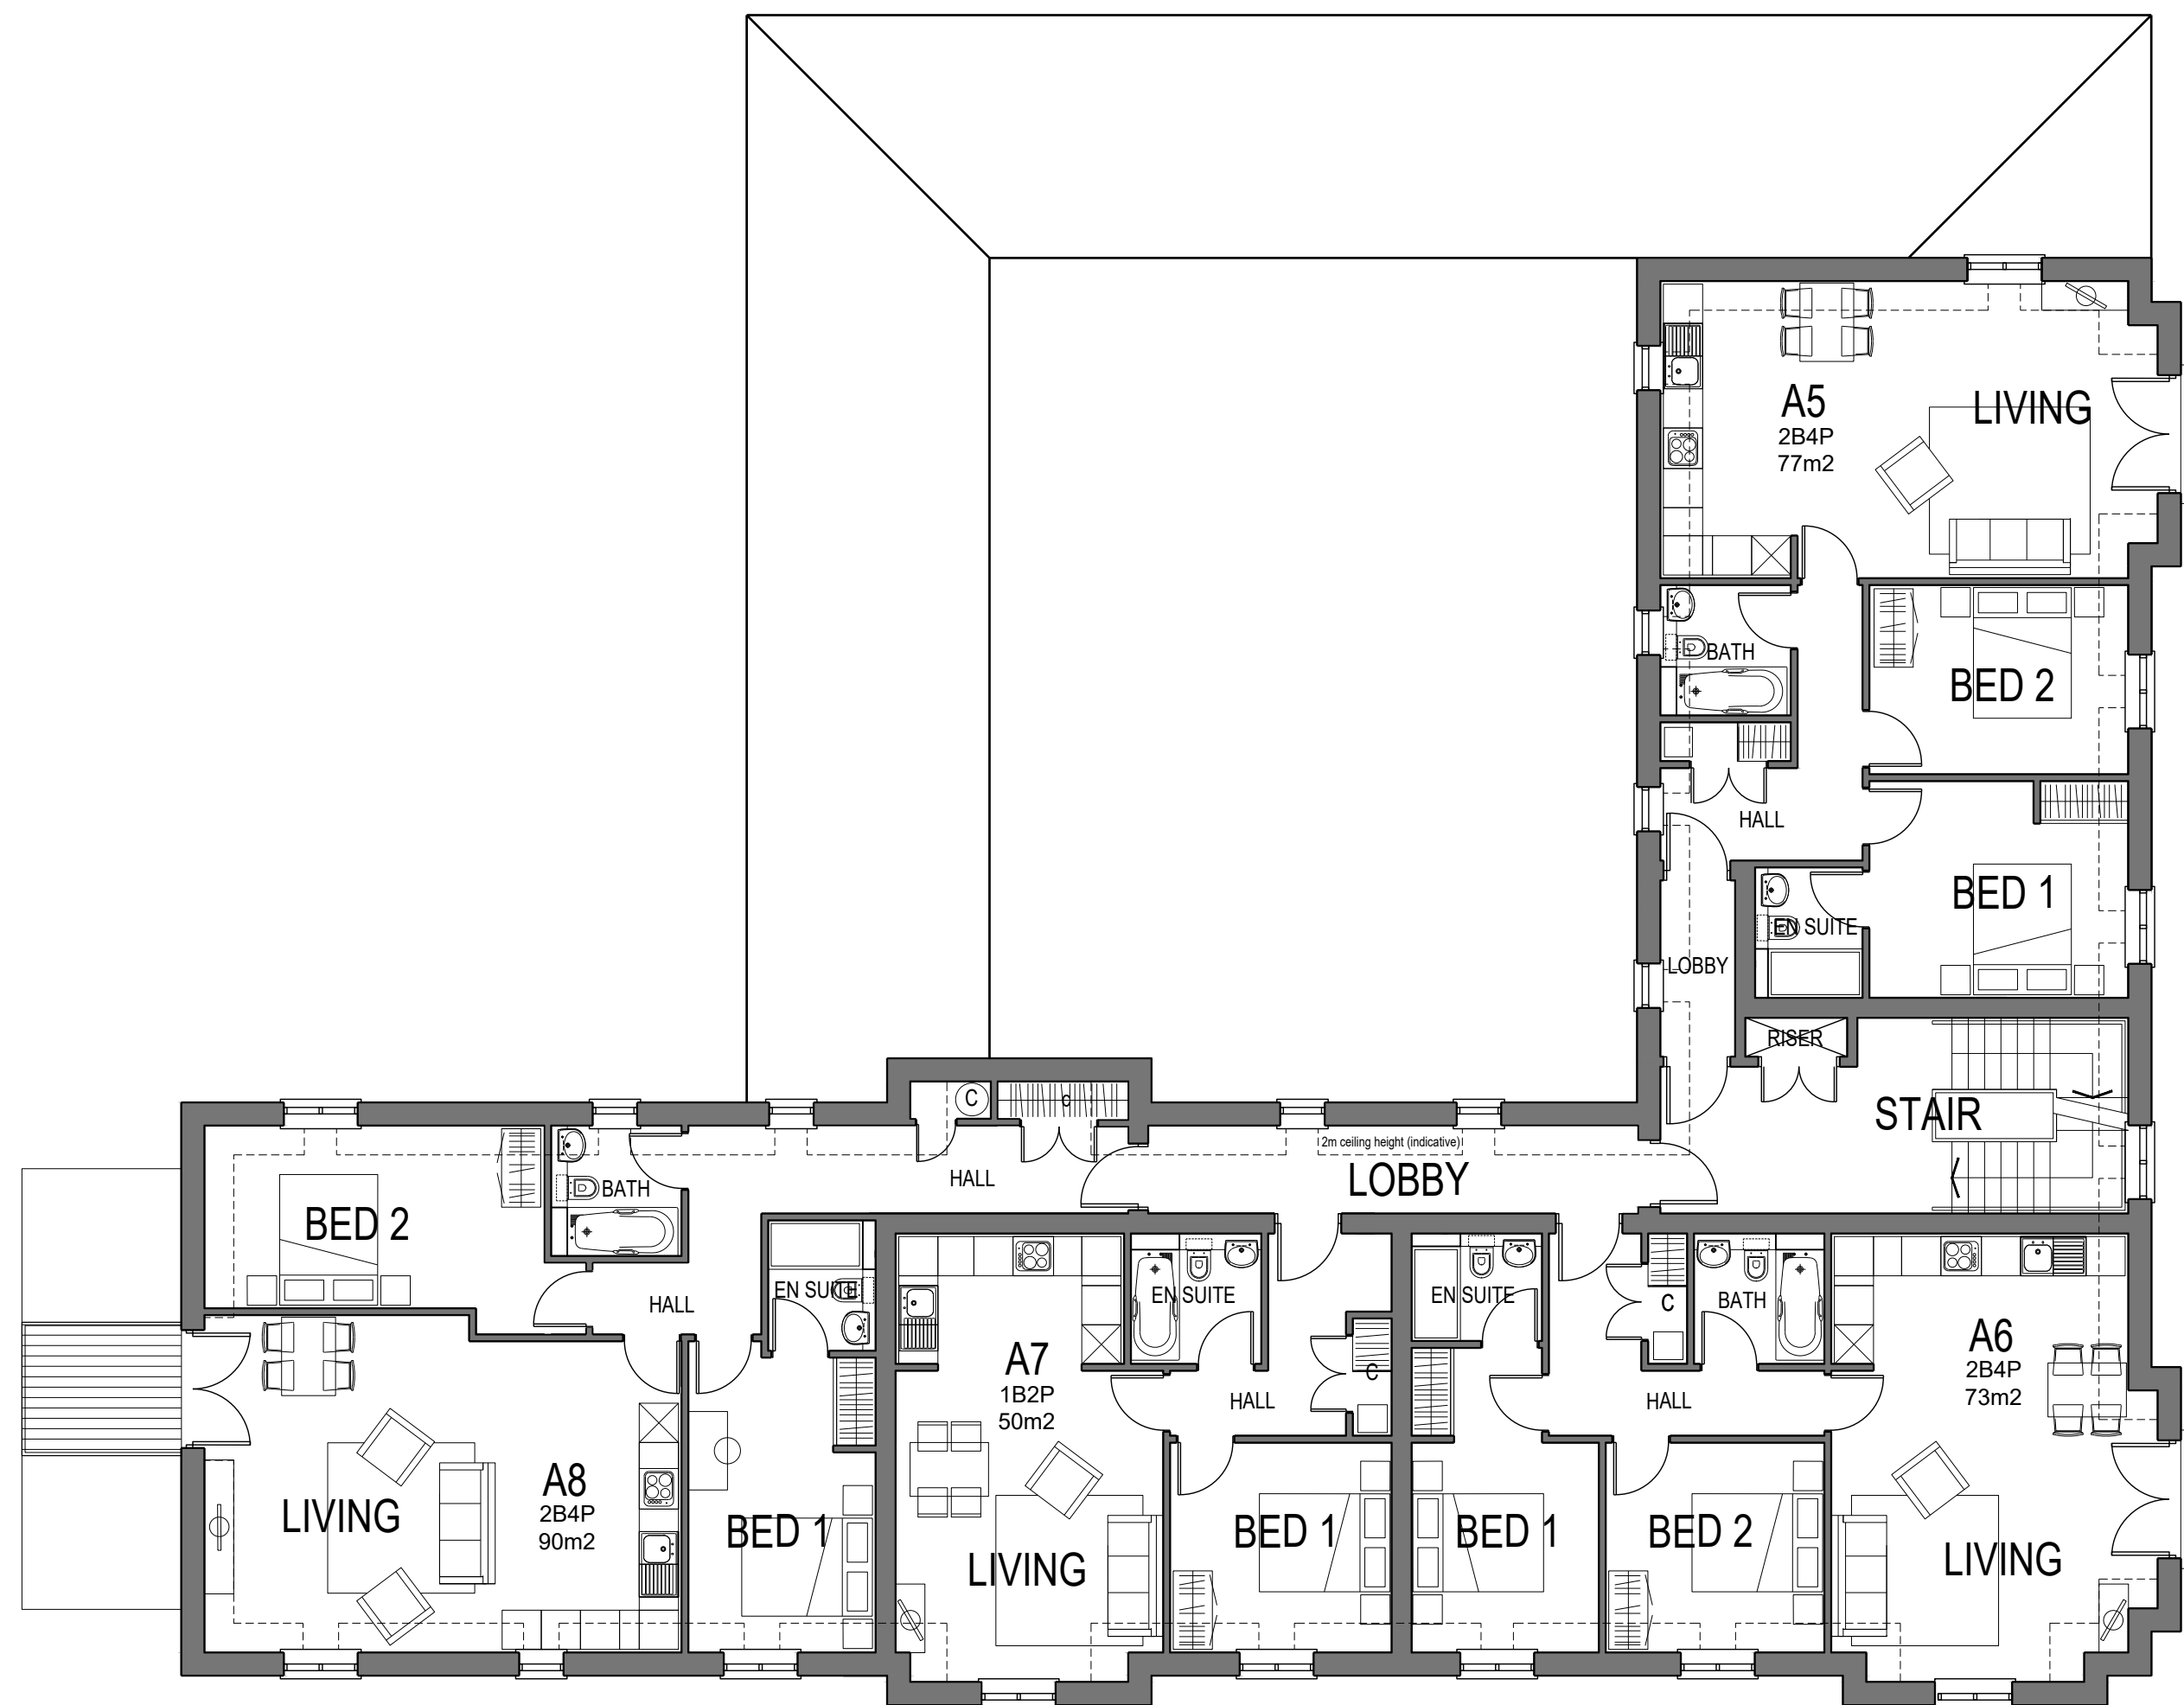

SECOND FLOOR PLAN

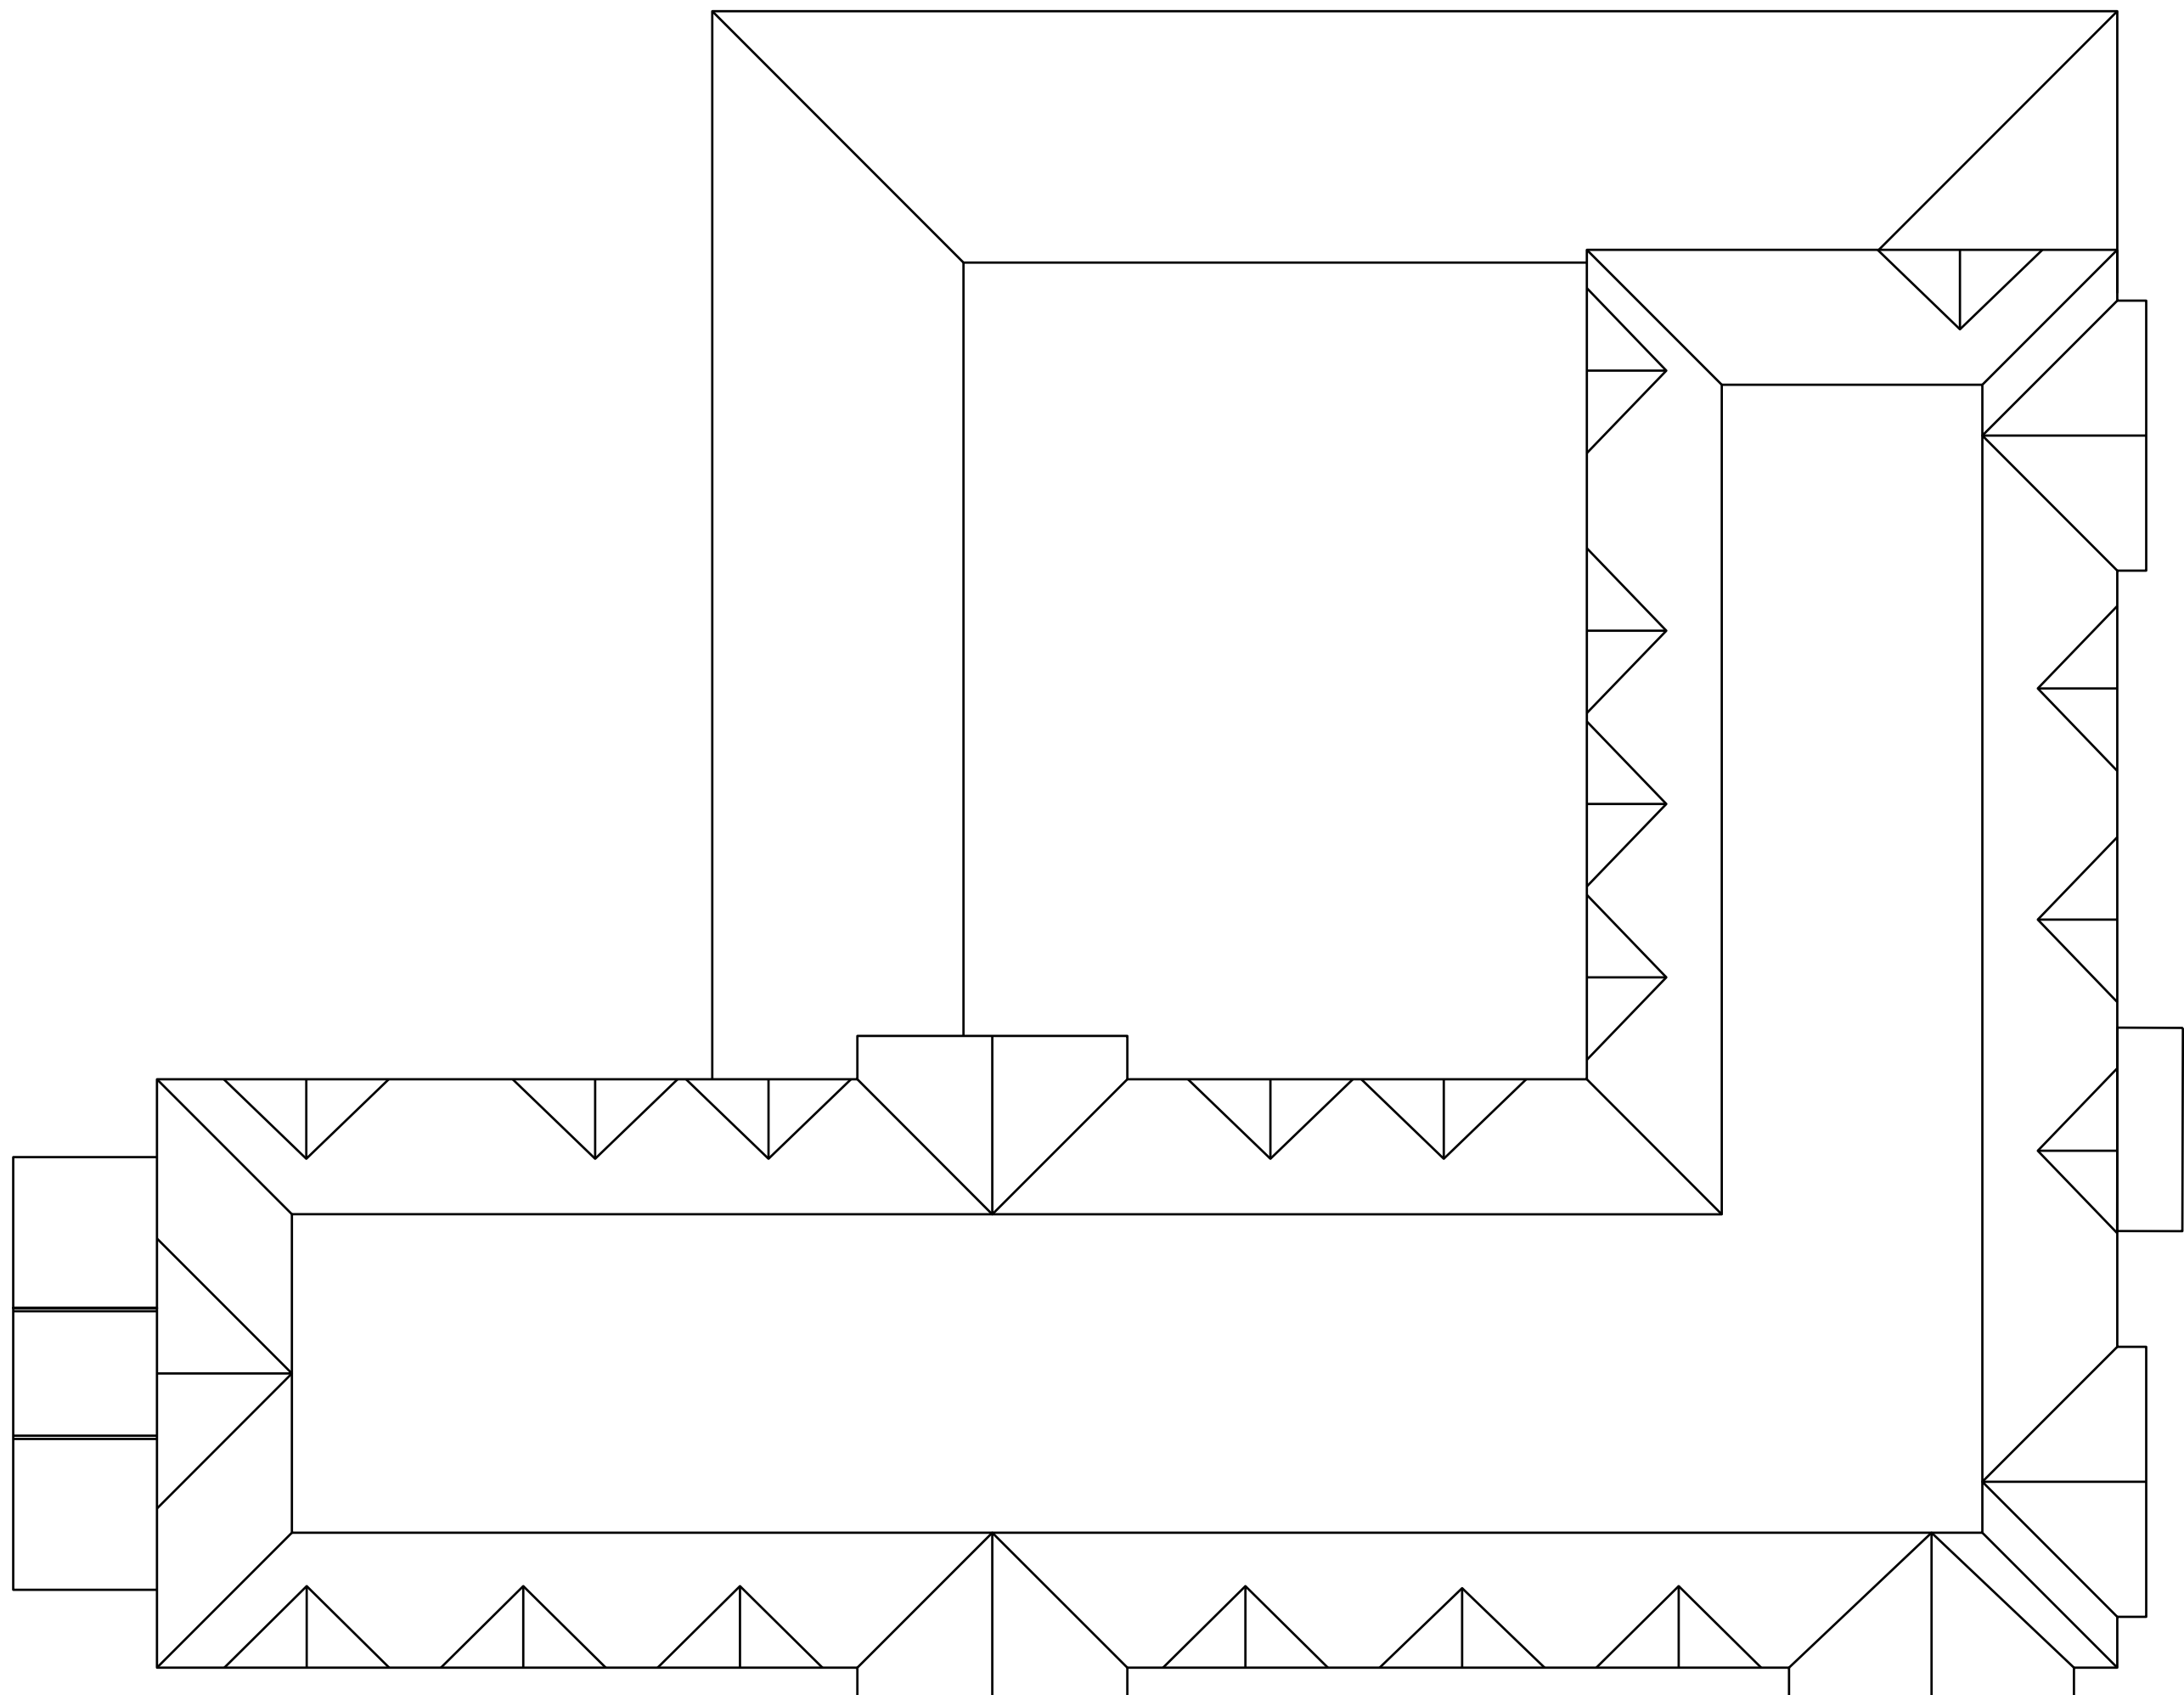

ROOF PLAN

Block A
Schedule of Areas

FLAT N.	SIZE	SQFT	SQM
A1	2B4P	829	77
A2	2B4P	786	73
A3	1B2P	538	50
A4	2B4P	969	90
A5	2B4P	829	77
A6	2B4P	786	73
A7	1B2P	538	50
A8	2B4P	969	90

rev.	date	description
A	02.11.21	Amended annotation
B	12.11.21	Amendment to second floor plan
C	09.03.22	Alterations to ground floor windows
D	03.05.22	Roof plan amended

Roberts Limbrick
ARCHITECTS

project
Pagham Community Hub

client
Hanbury Properties

drawing
Block A Plans

status
PLANNING

ROBERTS LIMBRICK LTD
The Carriage Building, Bruton Way,
Gloucester, GL1 1DG
The Estates Office, 25 - 26 Gold Tops,
Newport, NP23 4PG
T. 03233 405 500
mail@robertslimbrick.com
www.robertslimbrick.com

Registered Office - England No. 0668029

scale
1/100 @ A0

date
06/08/21

author
DP

project
10165 PL13

rev.
D

