



Block B

Schedule of Areas


FLAT N.	SIZE	SQFT	SQM
B1	2B4P	796	74
B2	2B4P	775	72
B3	2B4P	818	76
B4	2B4P	796	74
B5	2B4P	775	72
B6	2B4P	818	76

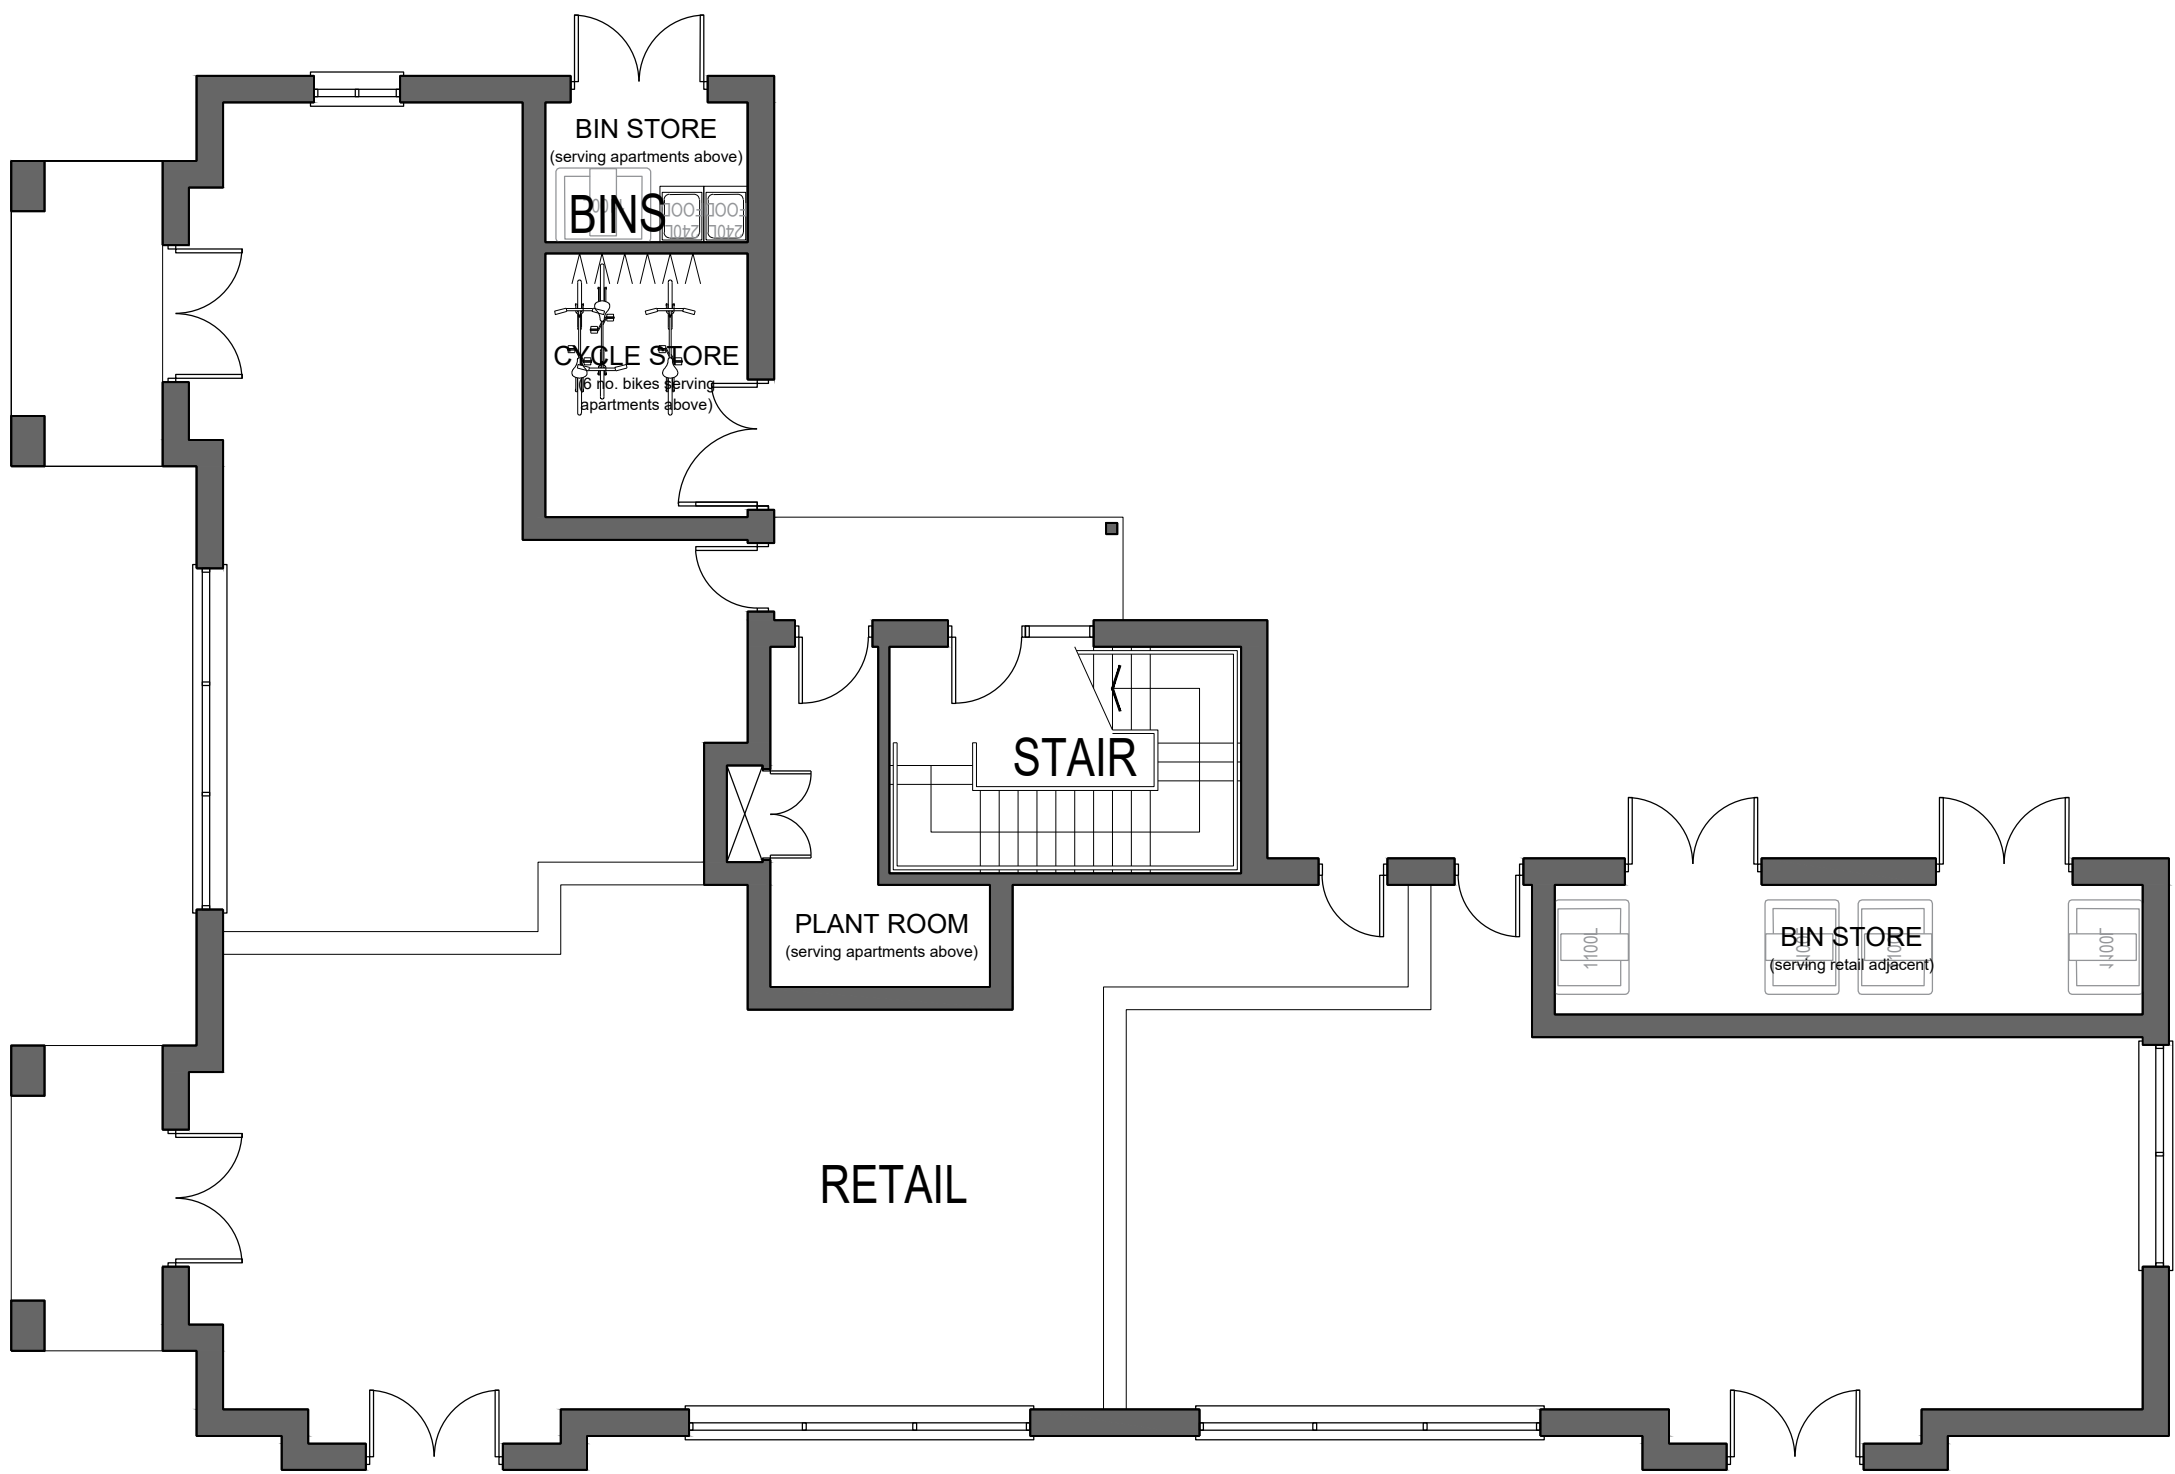


GROUND FLOOR PLAN

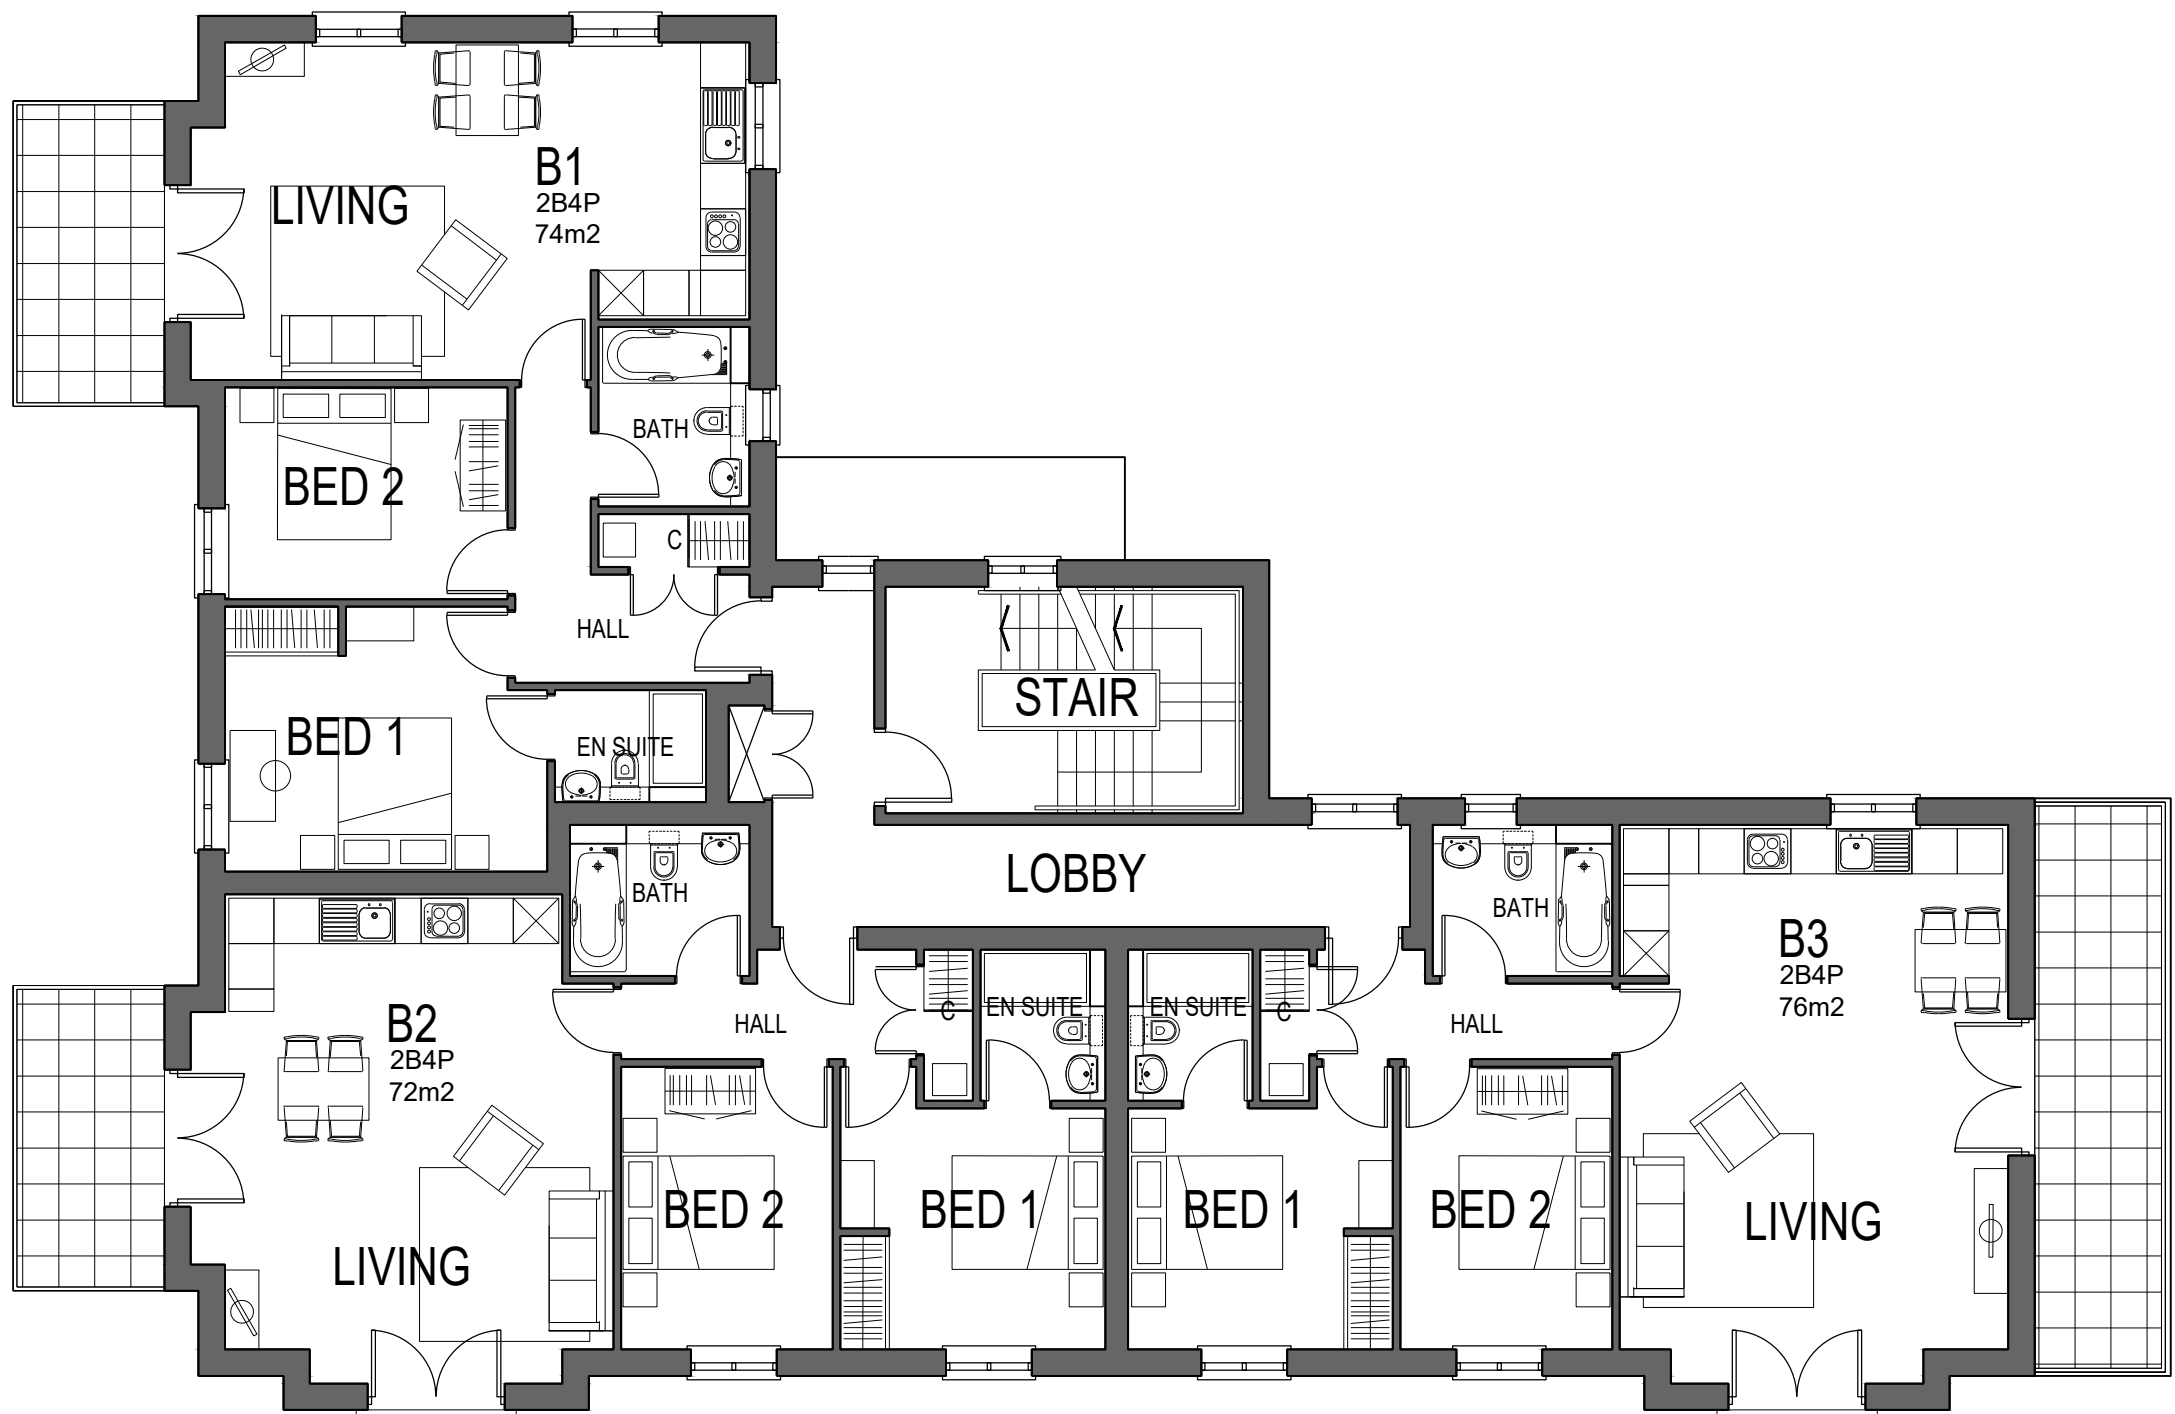

FIRST FLOOR PLAN

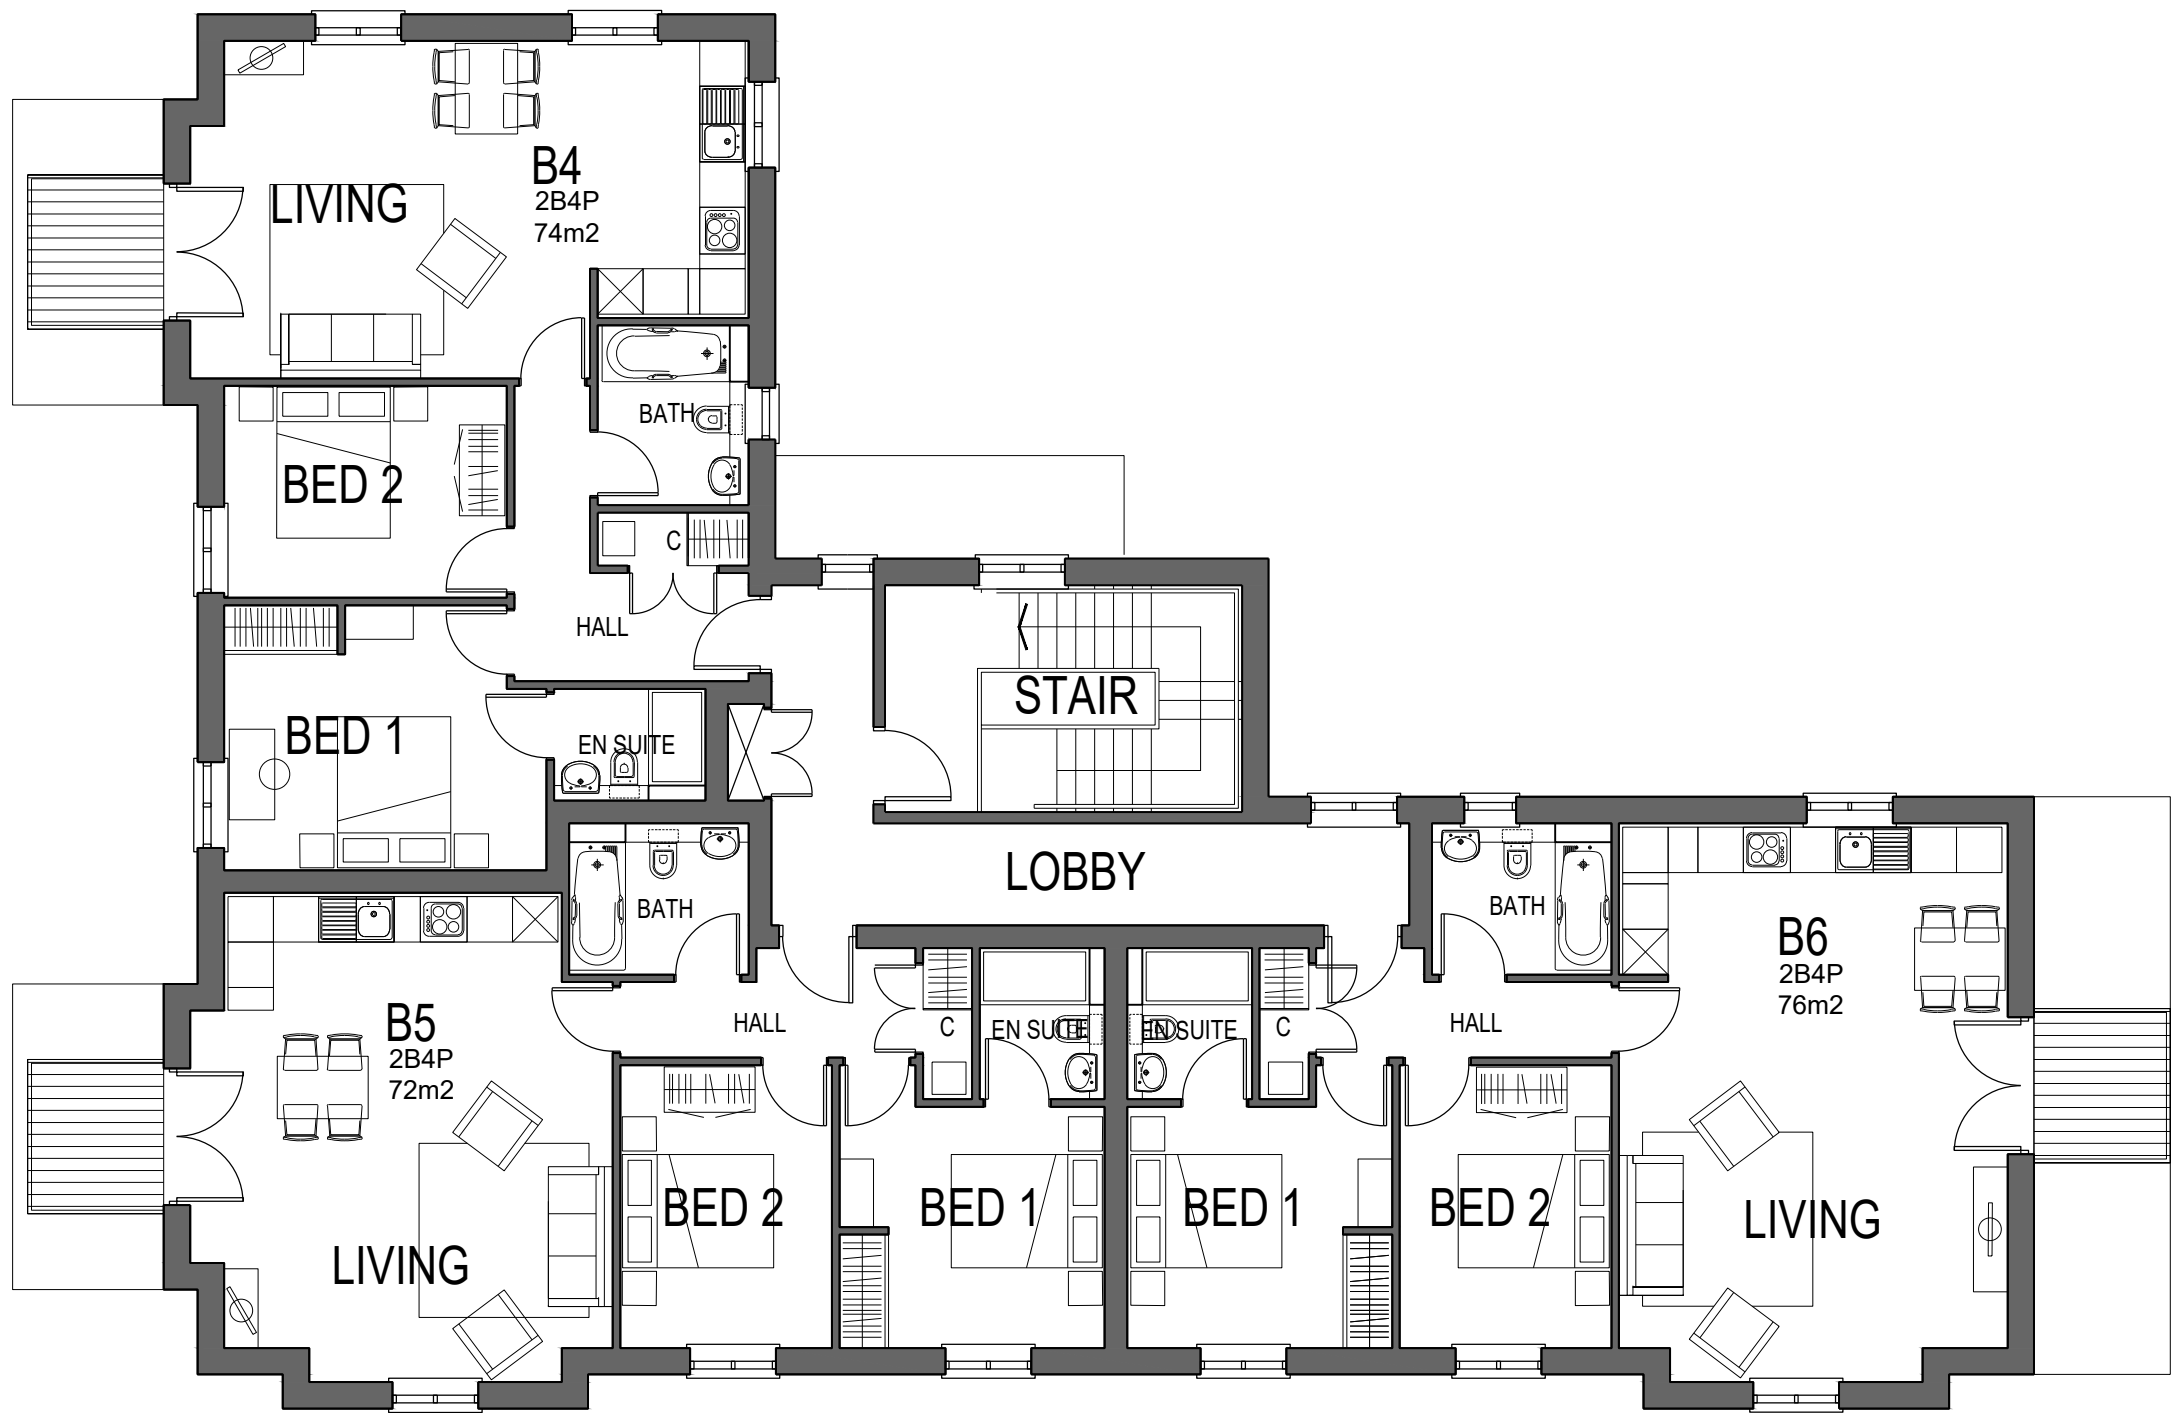

SECOND FLOOR PLAN

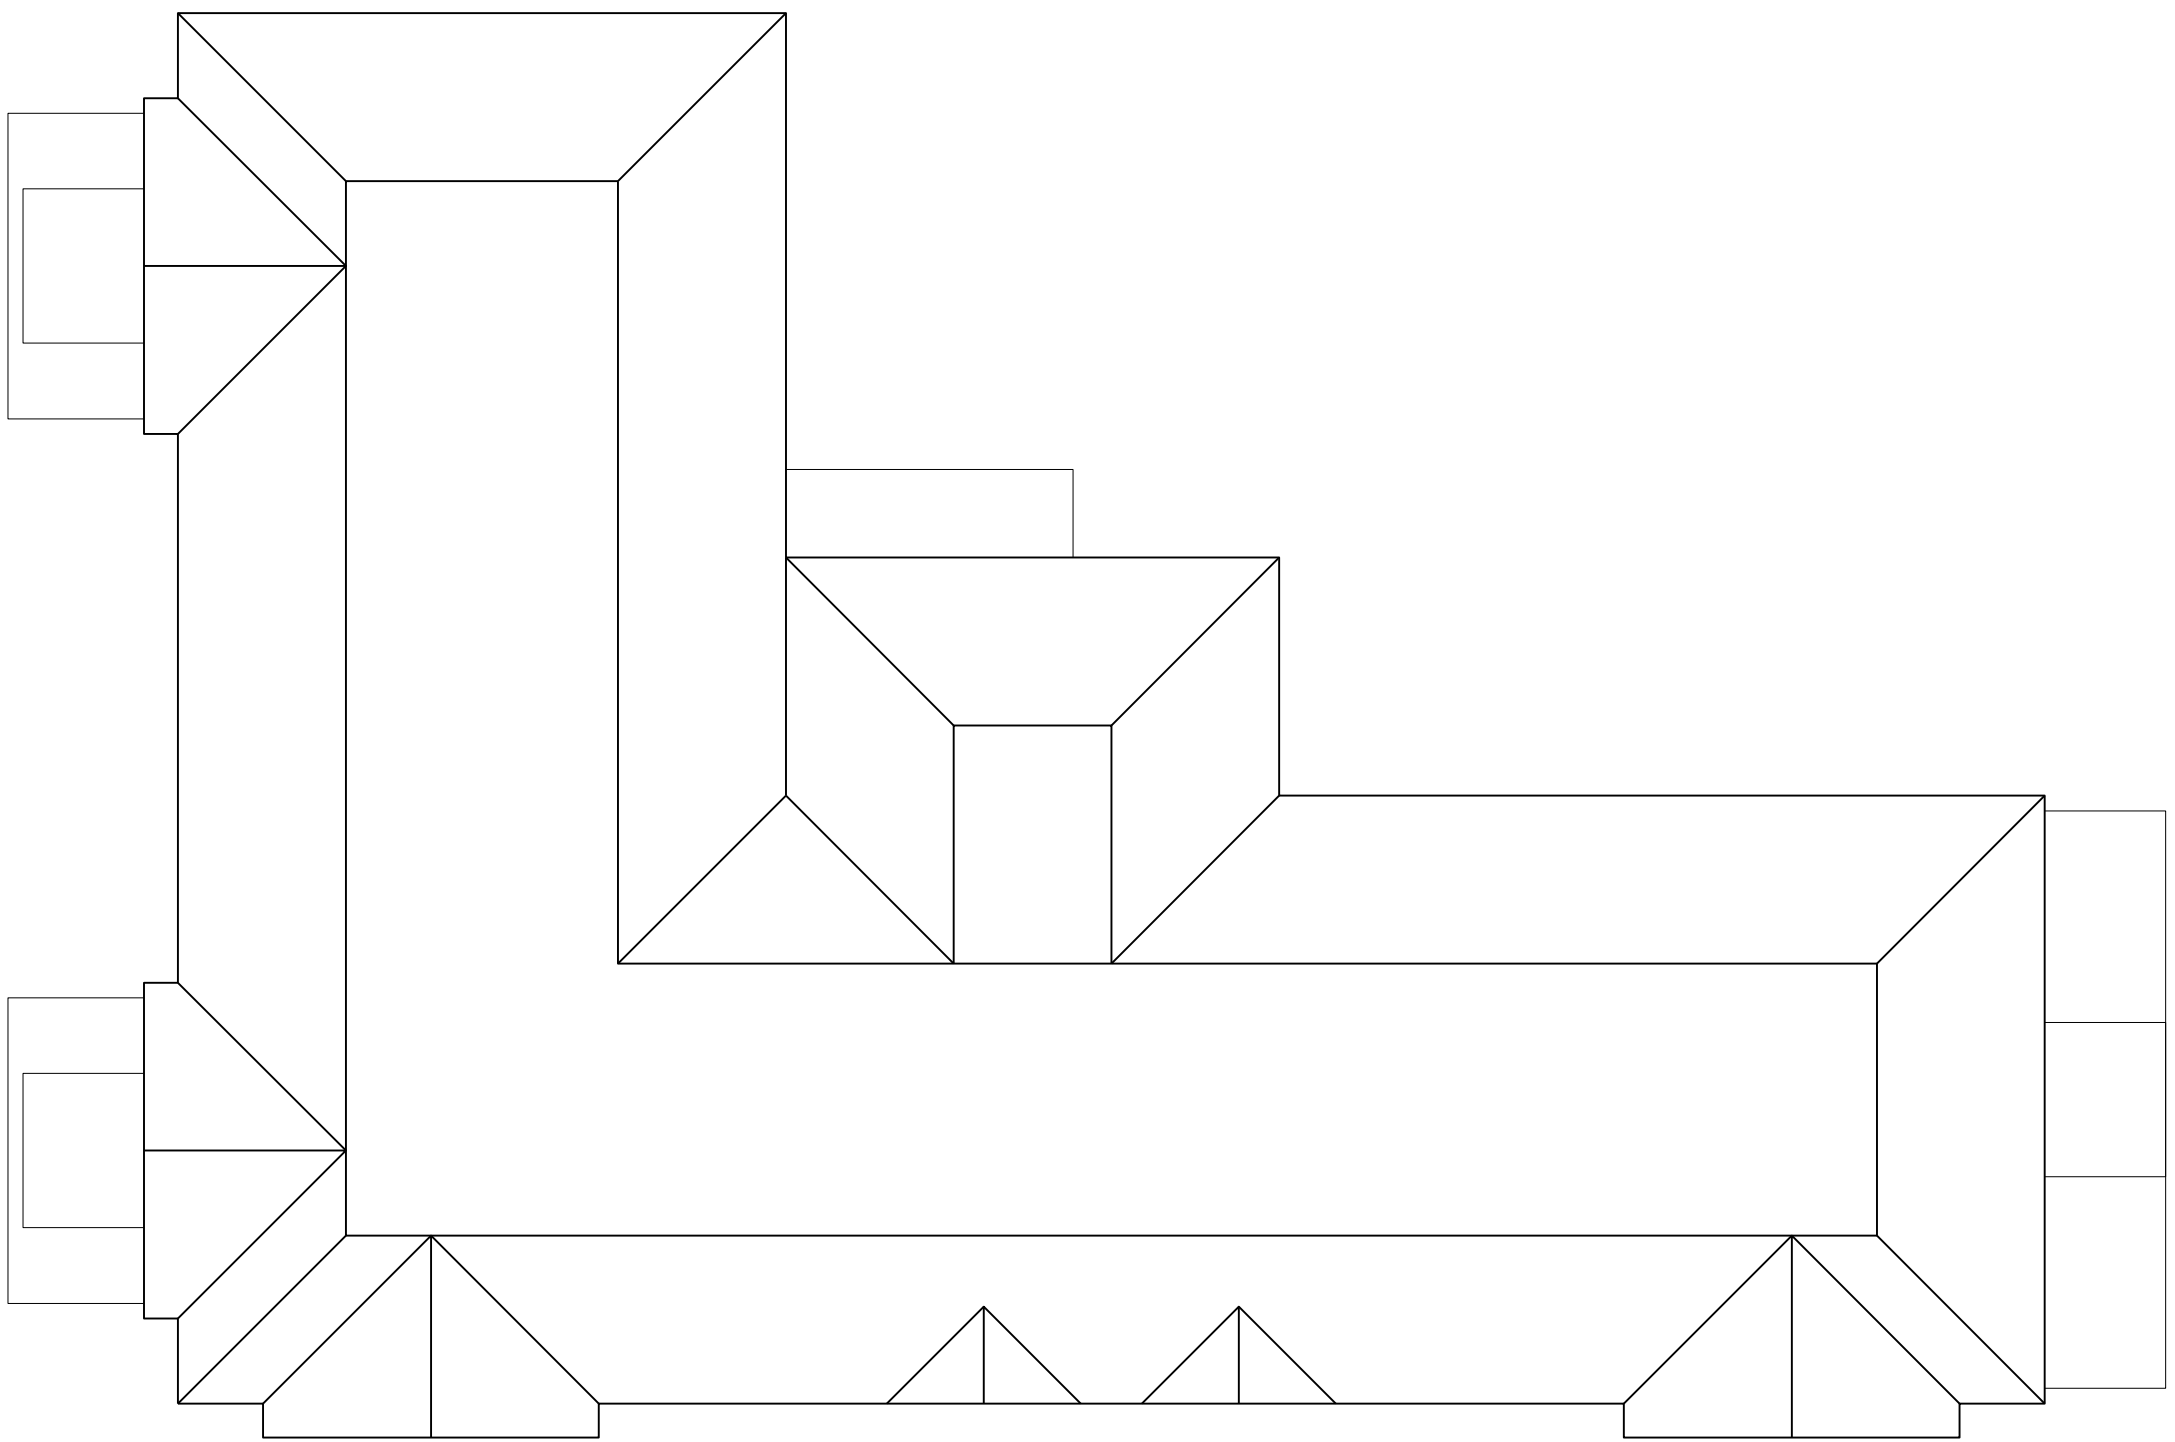

ROOF PLAN

