



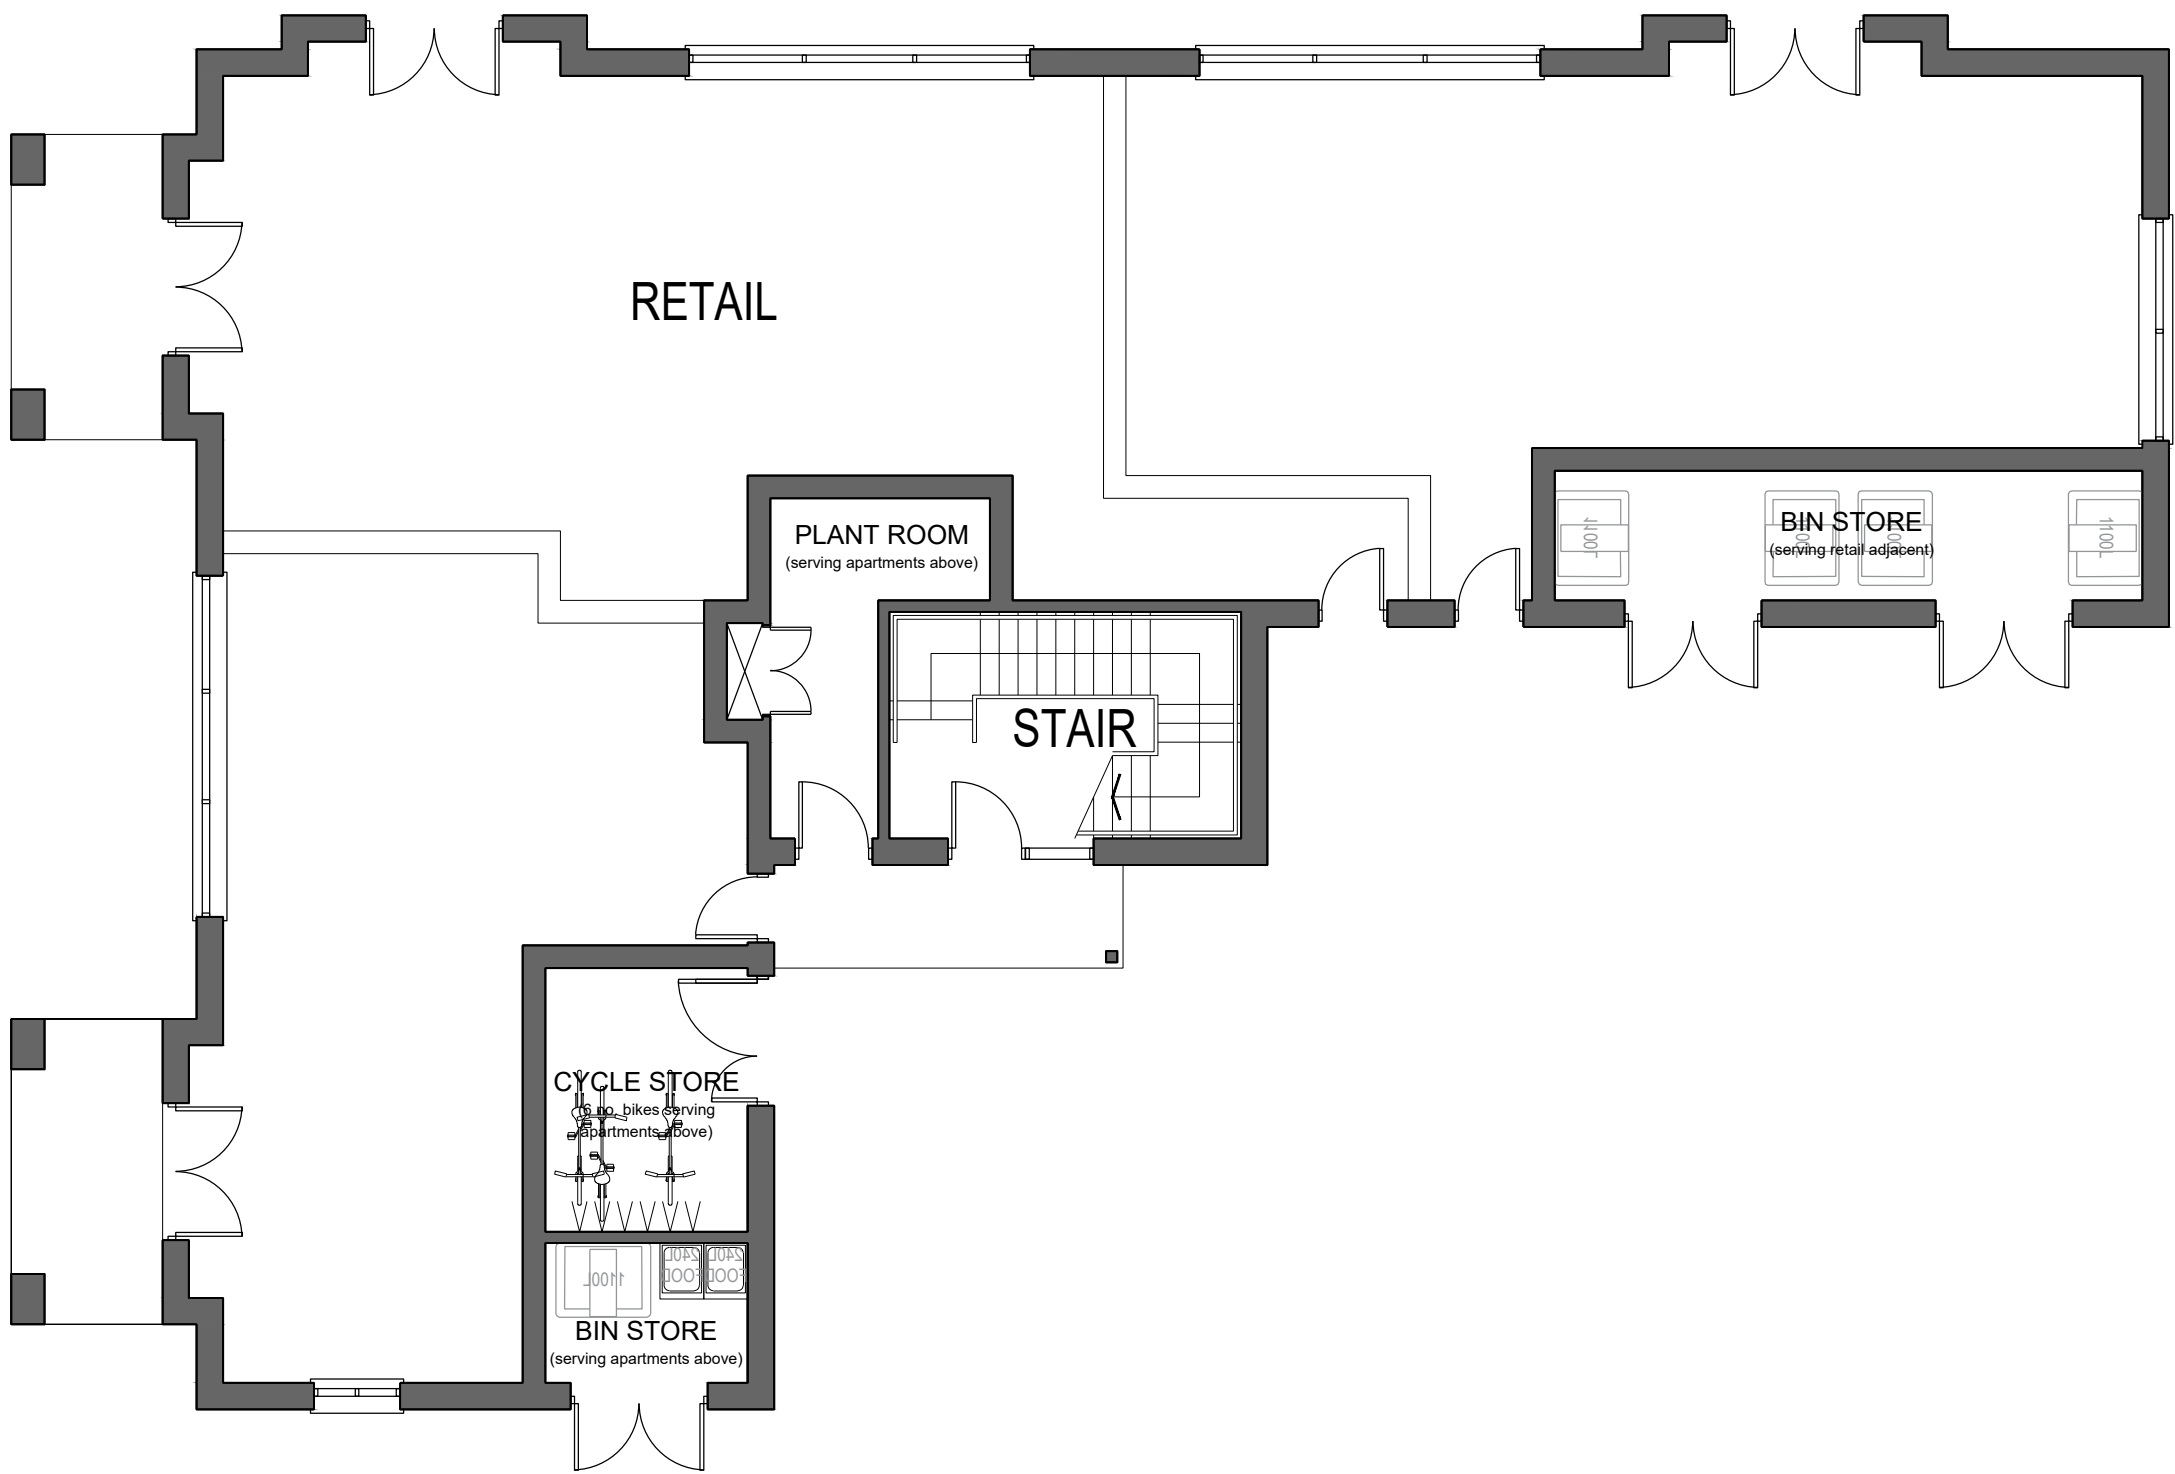


GROUND FLOOR PLAN

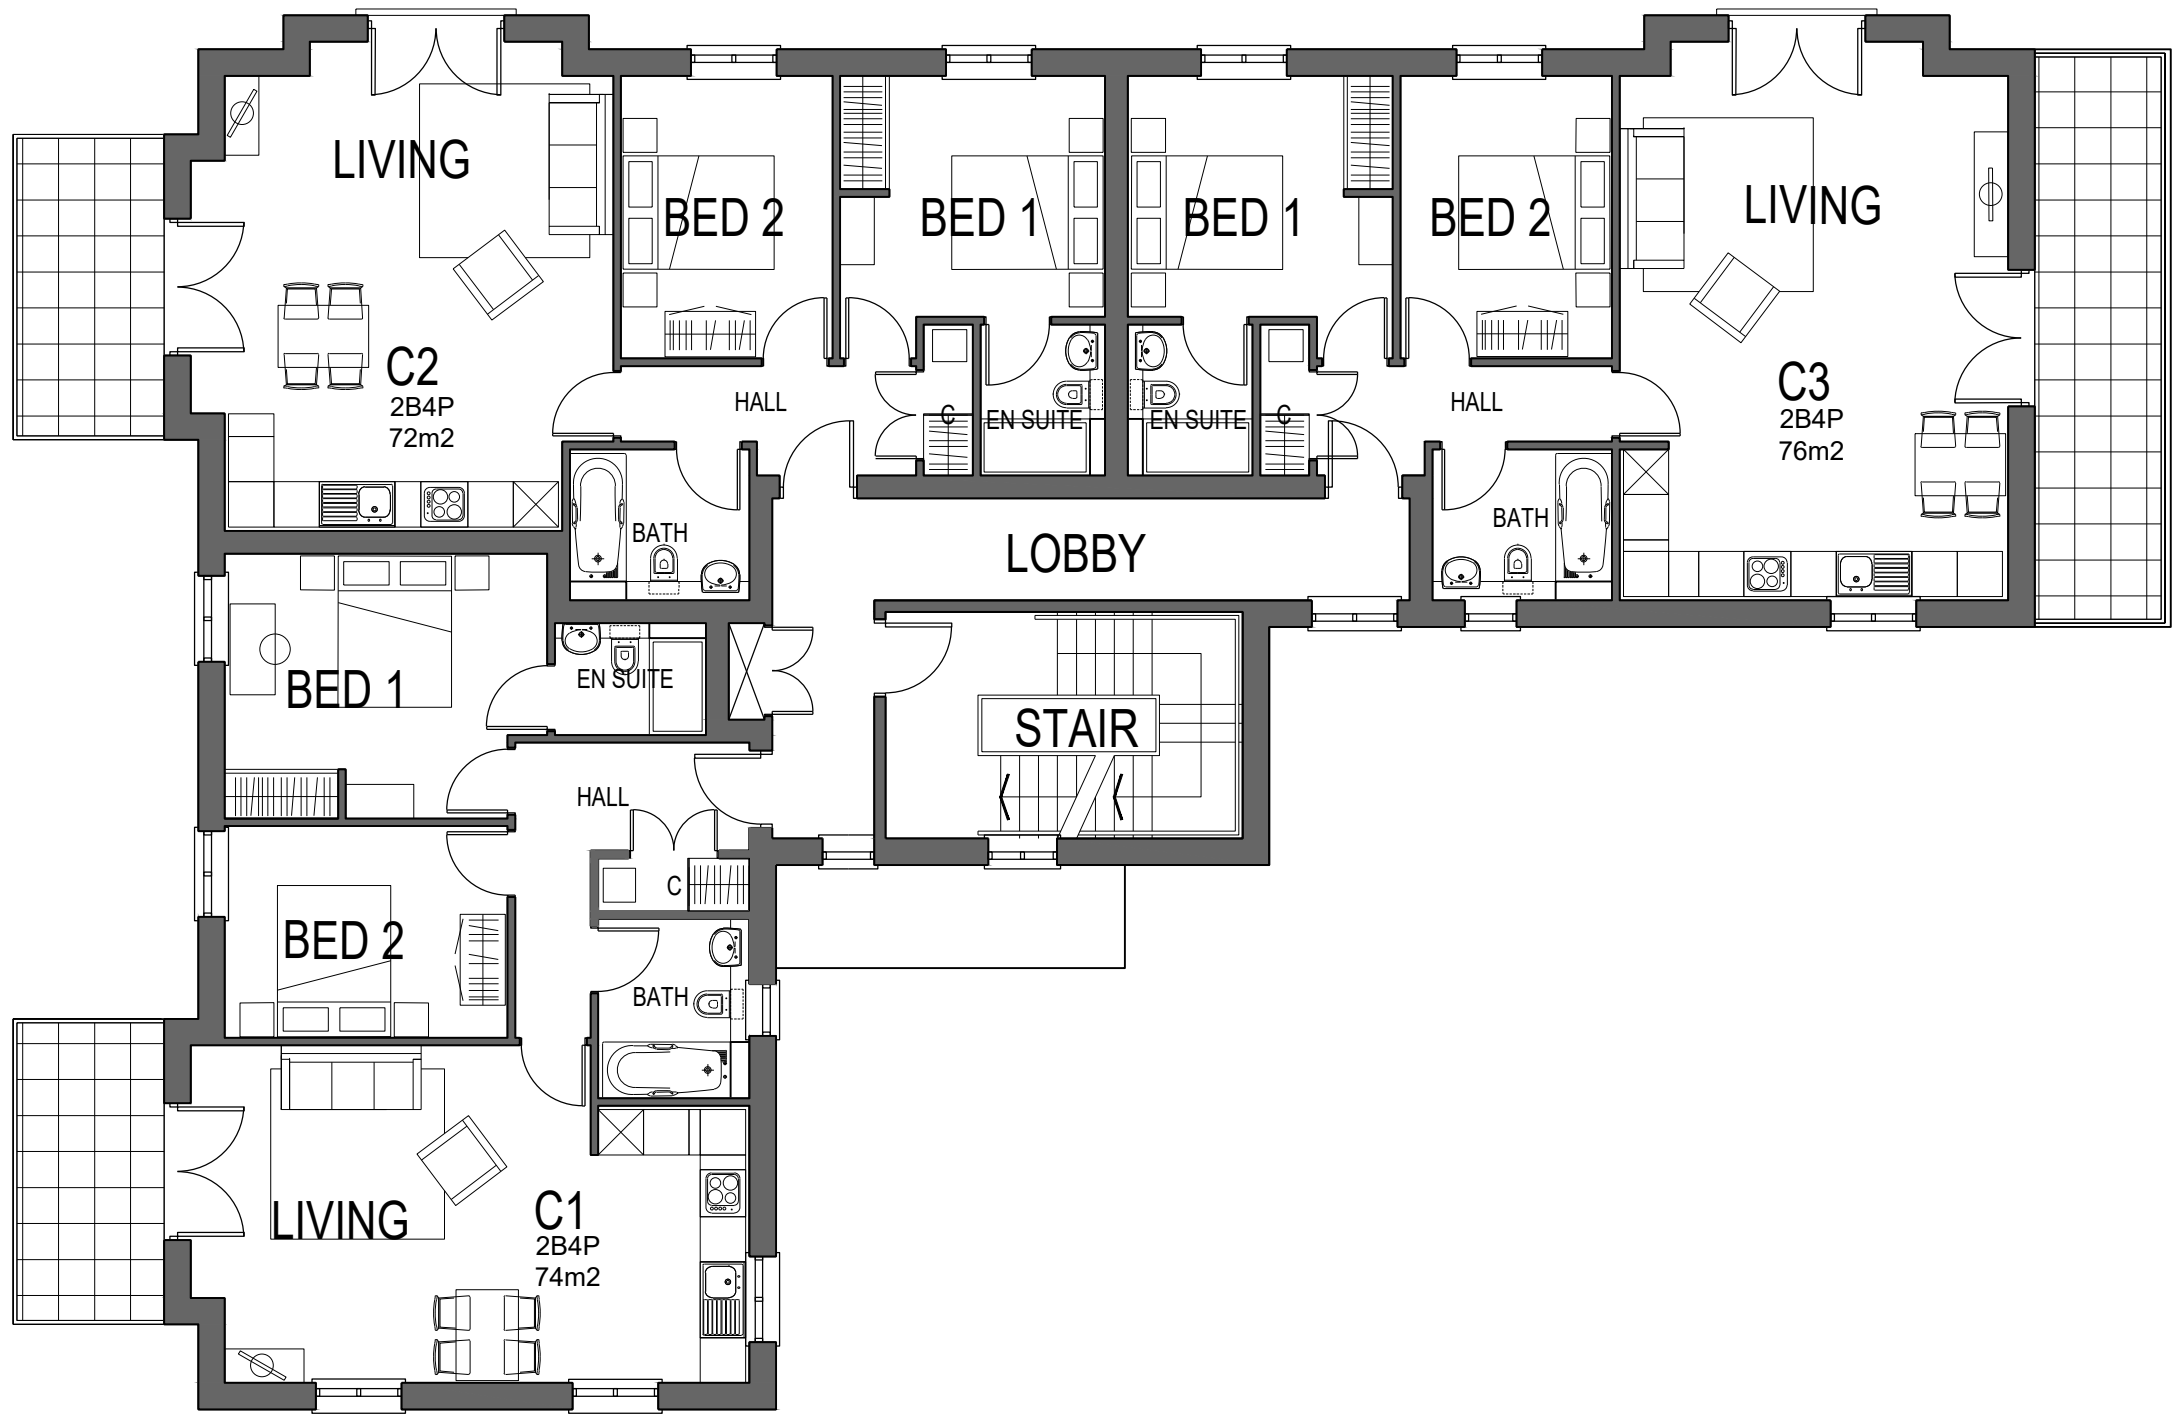


FIRST FLOOR PLAN

Block C
Schedule of Areas

FLAT N.	SIZE	SQFT	SQM
C1	2B4P	796	74
C2	2B4P	775	72
C3	2B4P	818	76
C4	2B4P	796	74
C5	2B4P	775	72
C6	2B4P	818	76

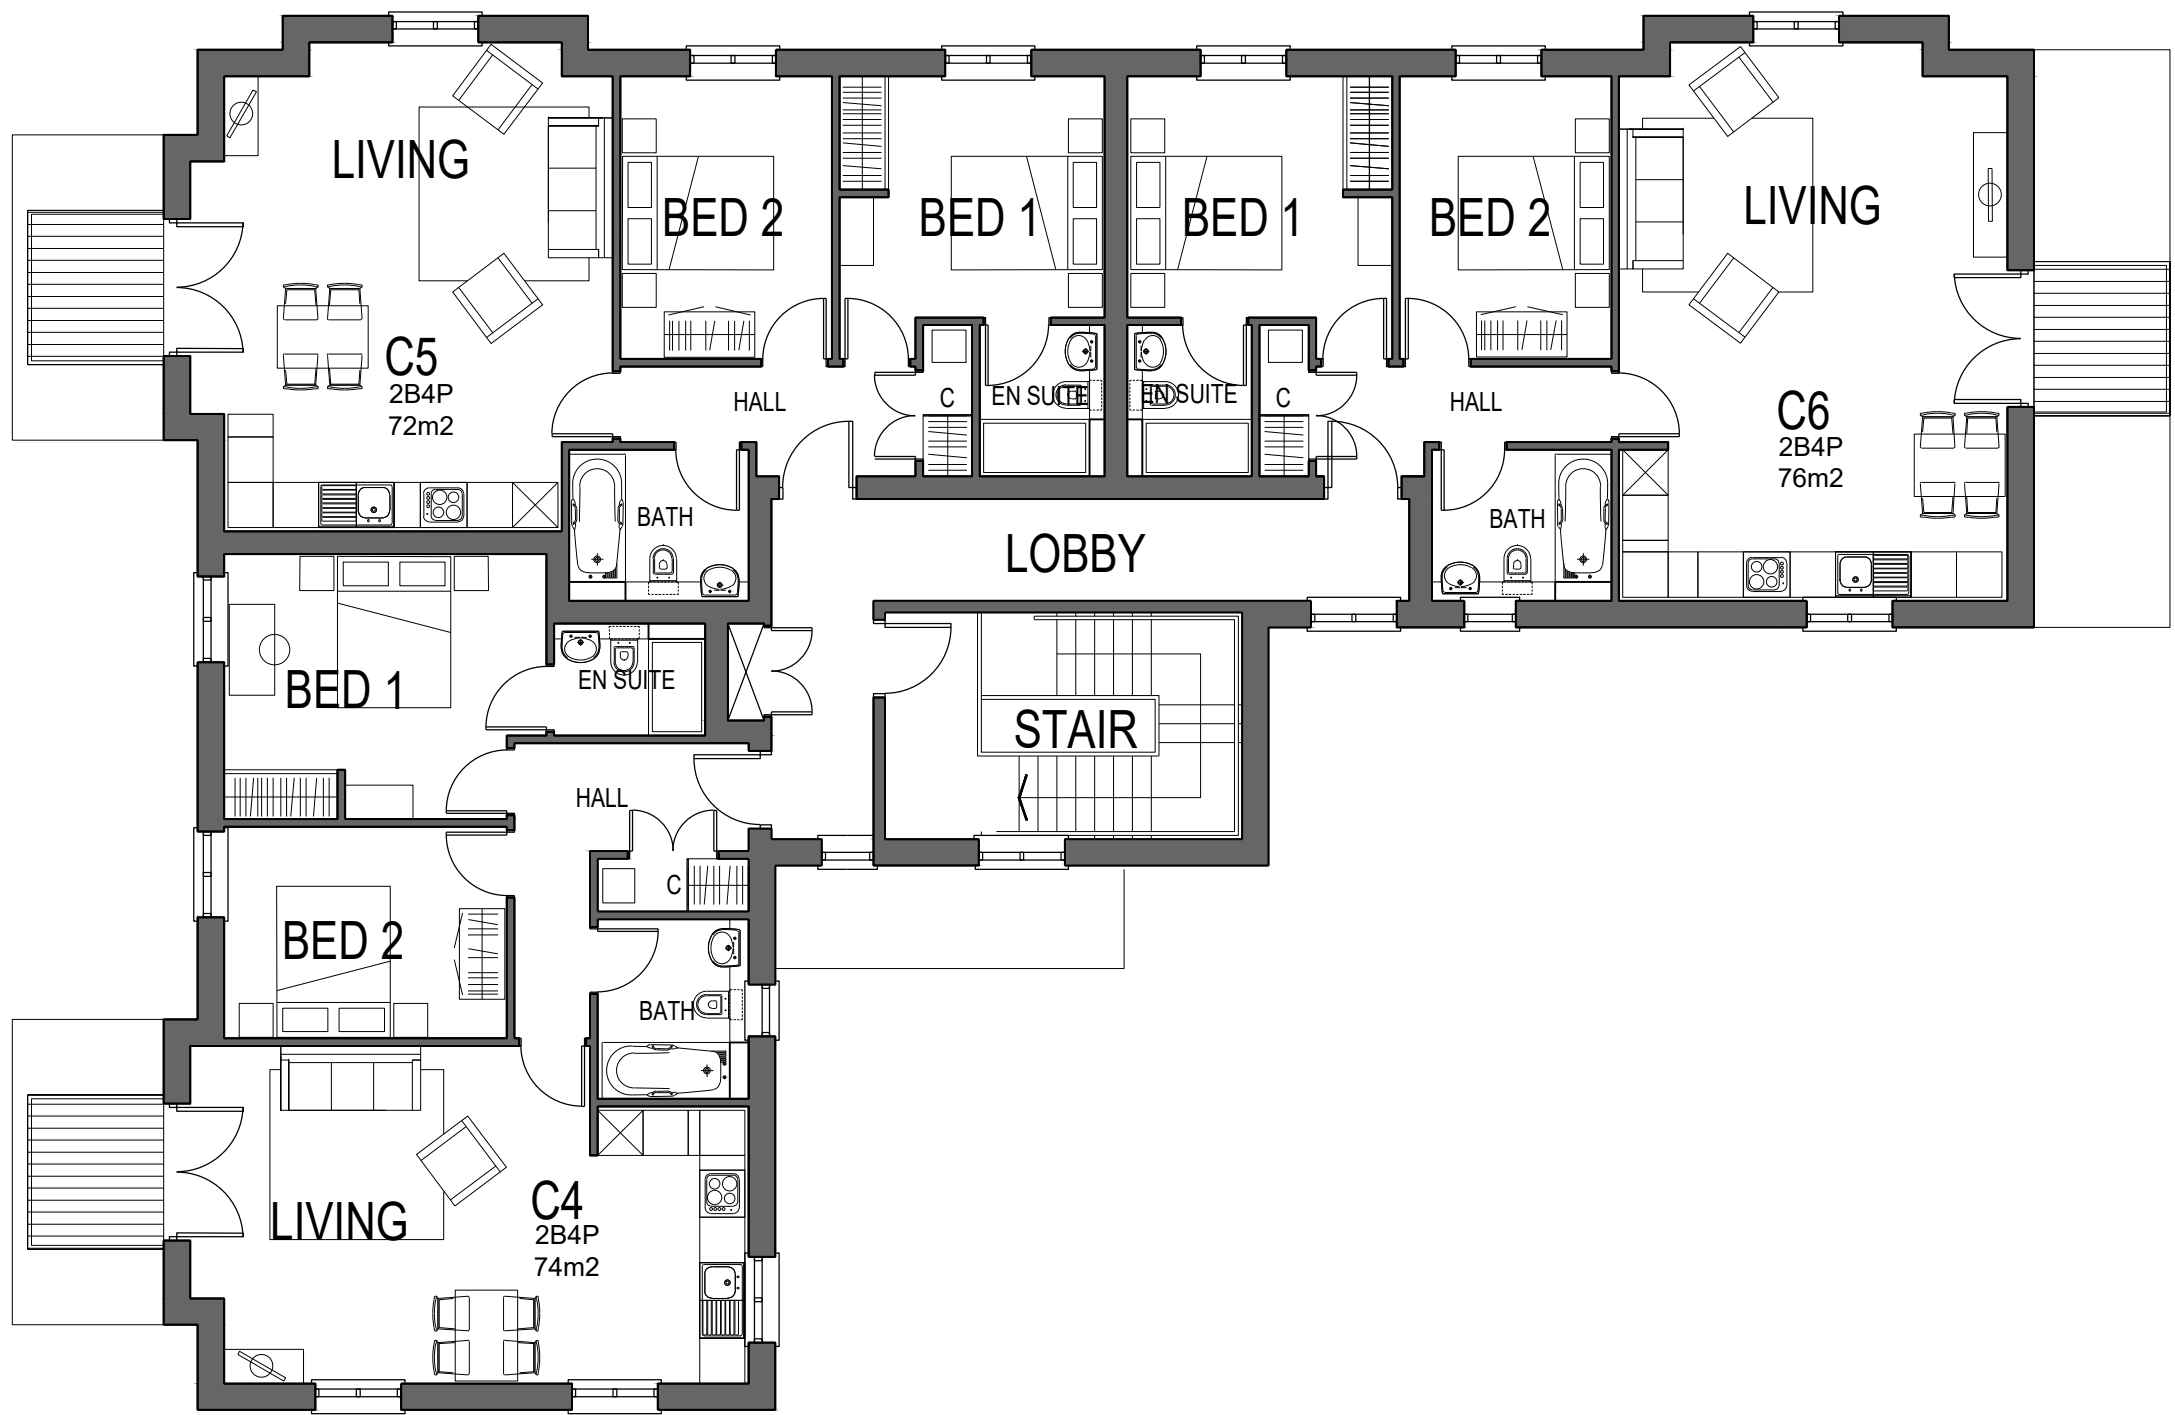

SECOND FLOOR PLAN

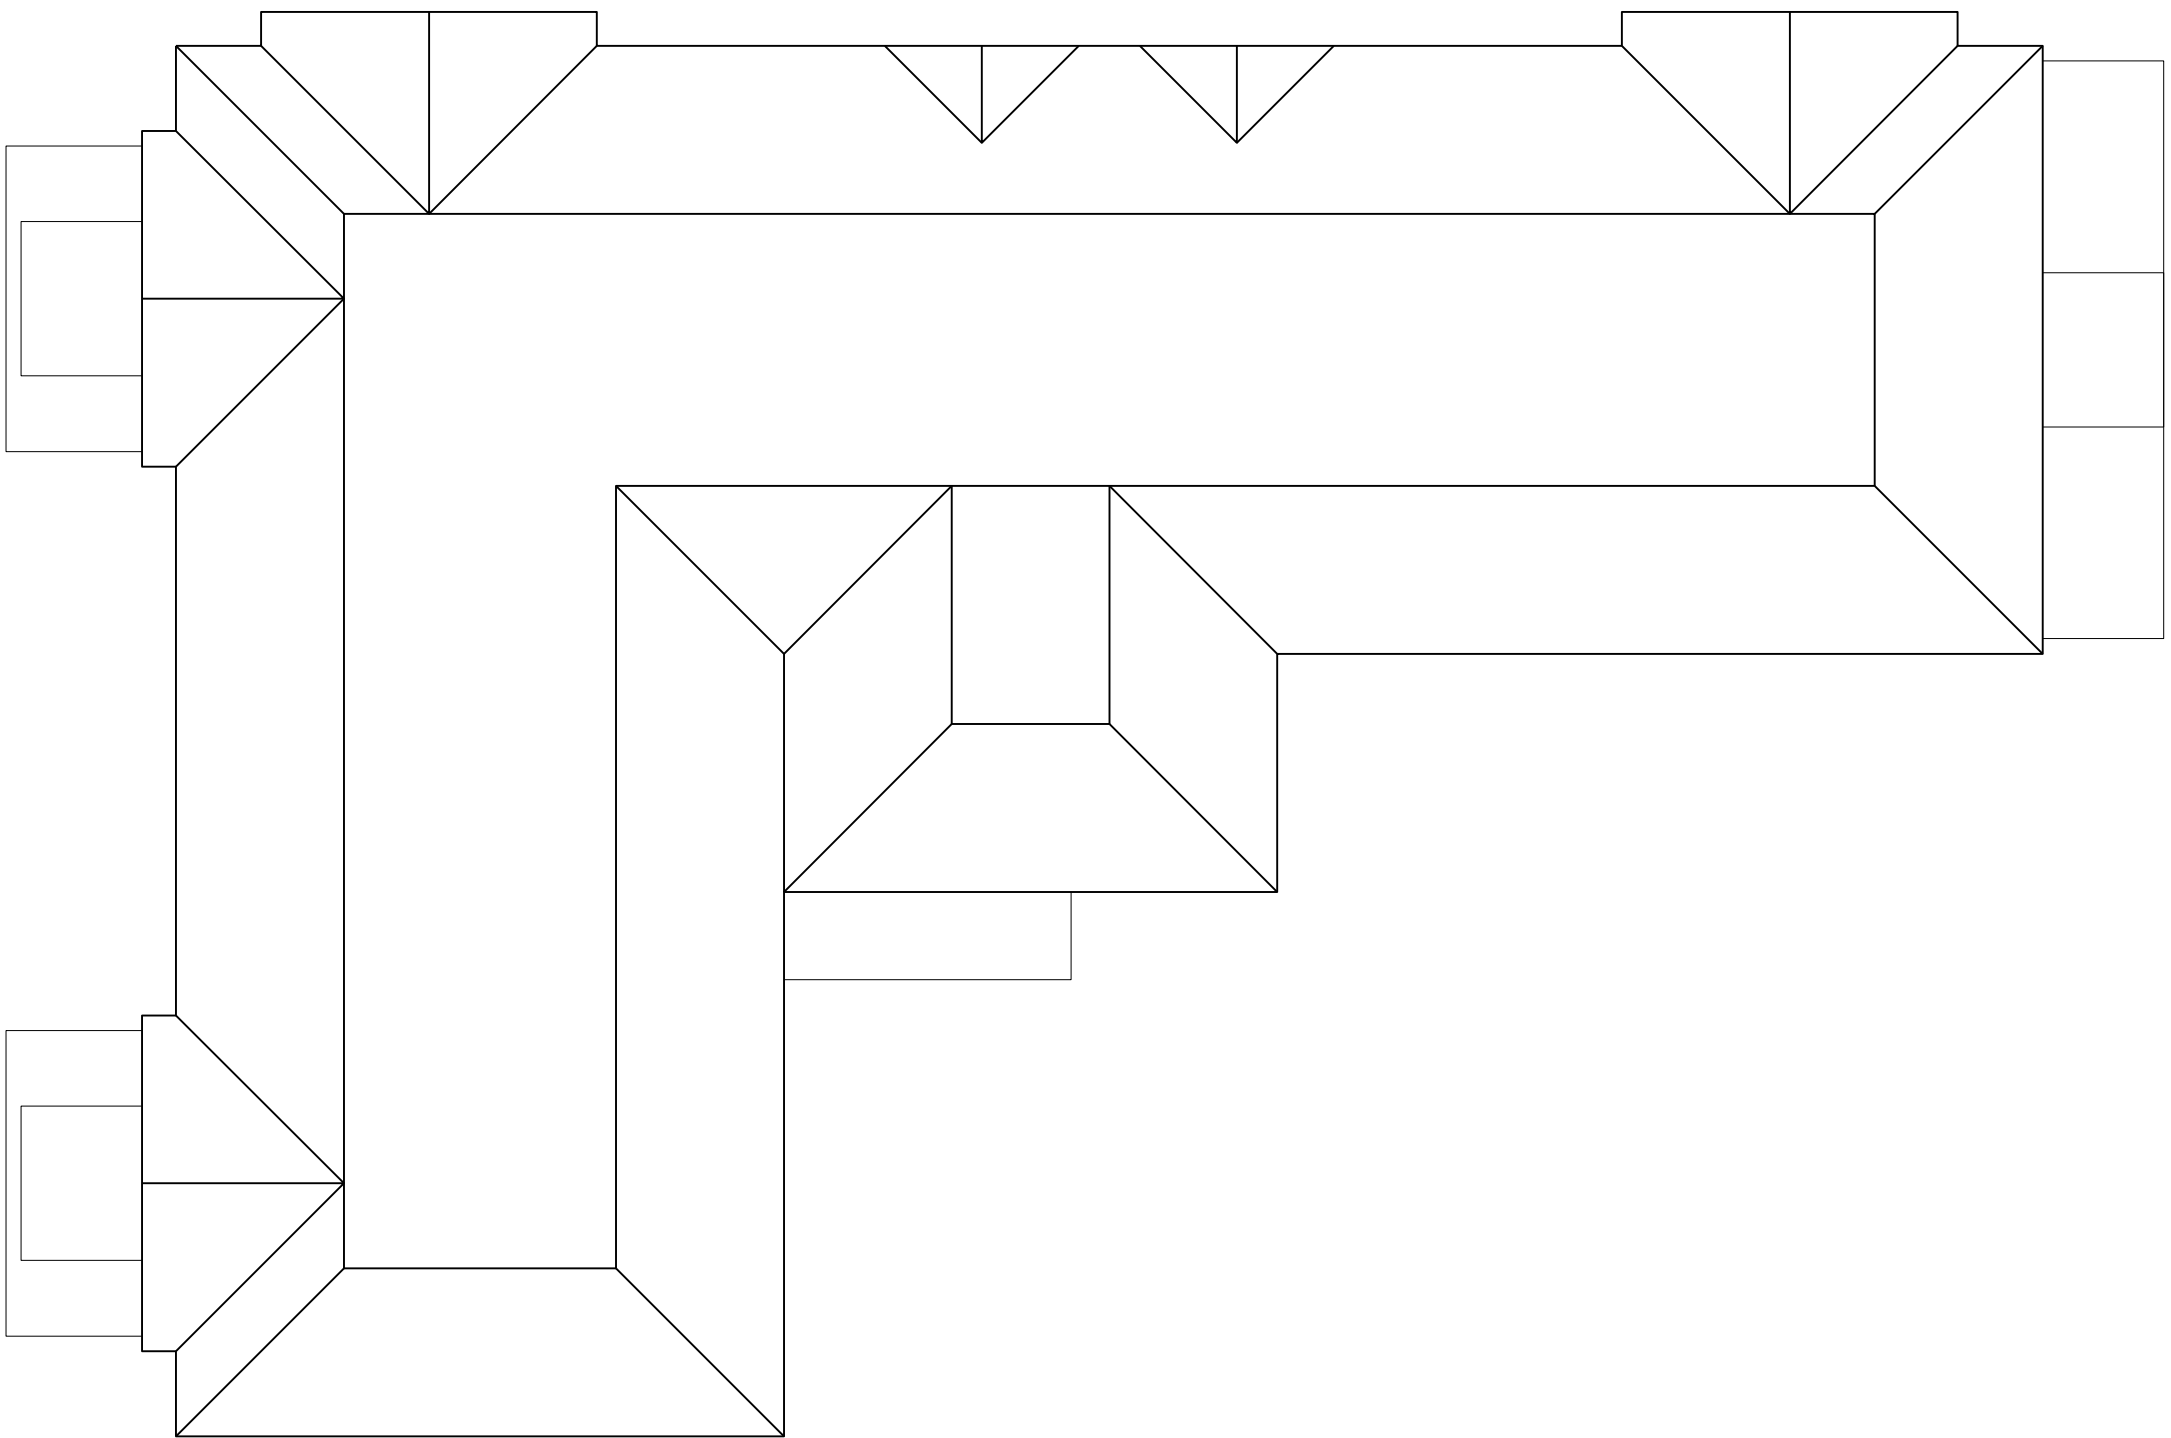

ROOF PLAN

