




rev.	date	description
A	10.03.22	Block A roof height reduced
B	11.05.22	Roof heights reduced

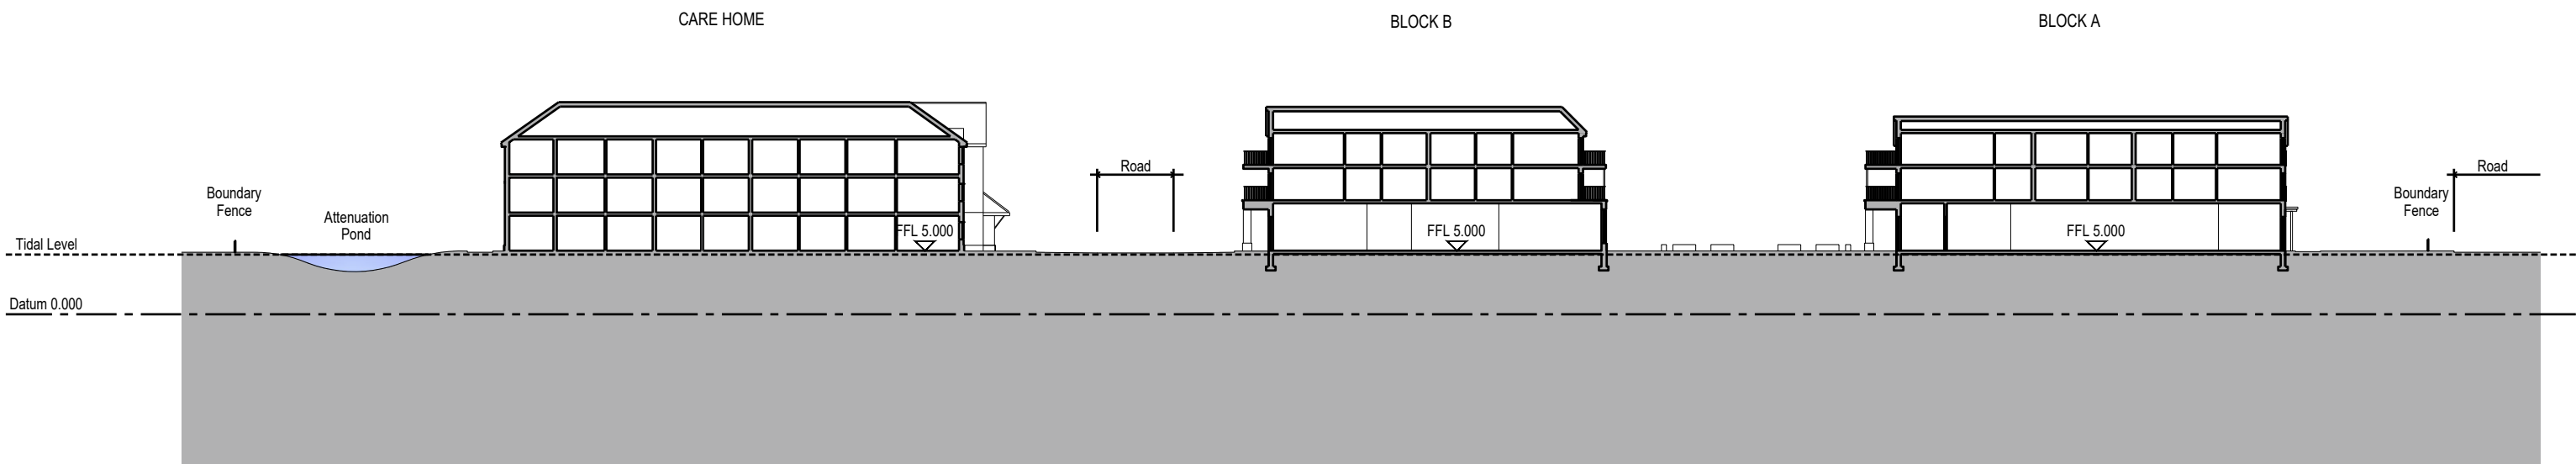

SITE SECTION A-A
1:500

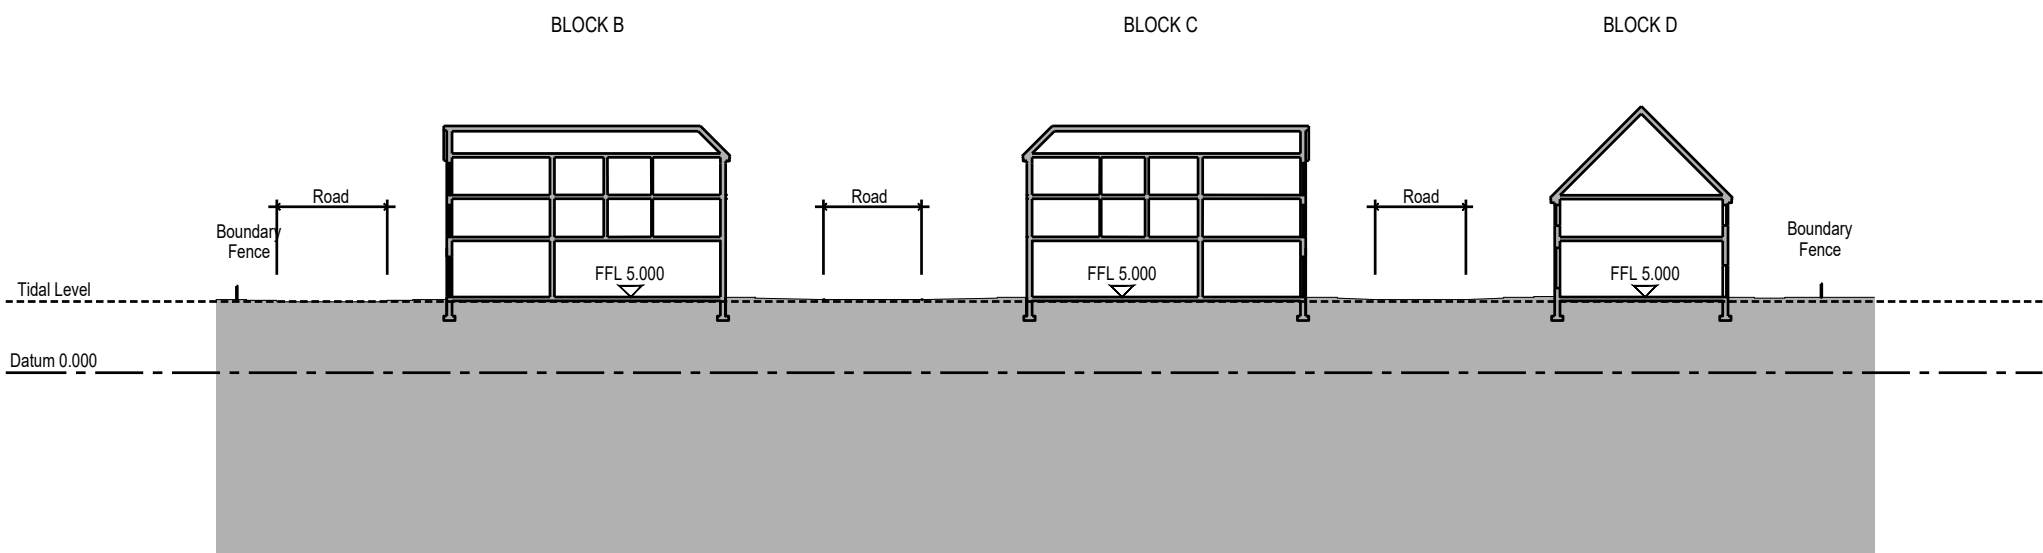

SITE SECTION B-B
1:500

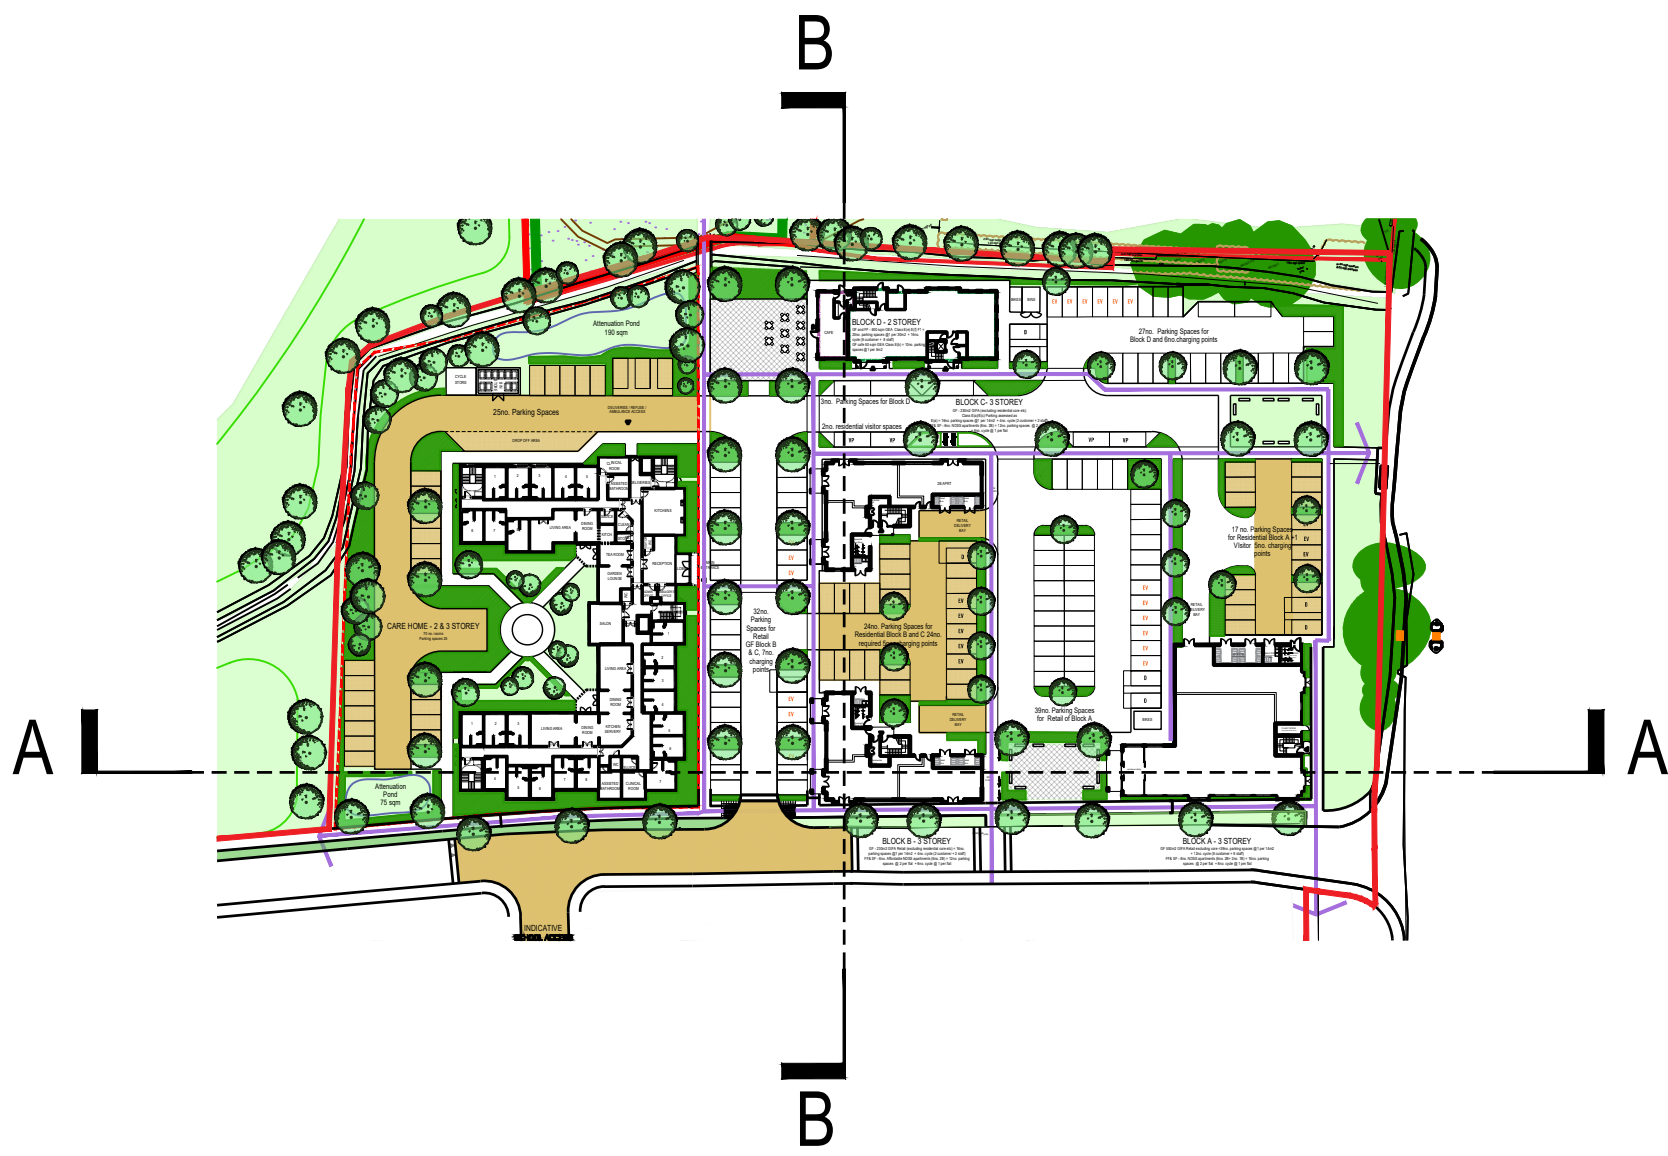

PROPOSED SITE PLAN
1:1250