


Plan

1 : 50

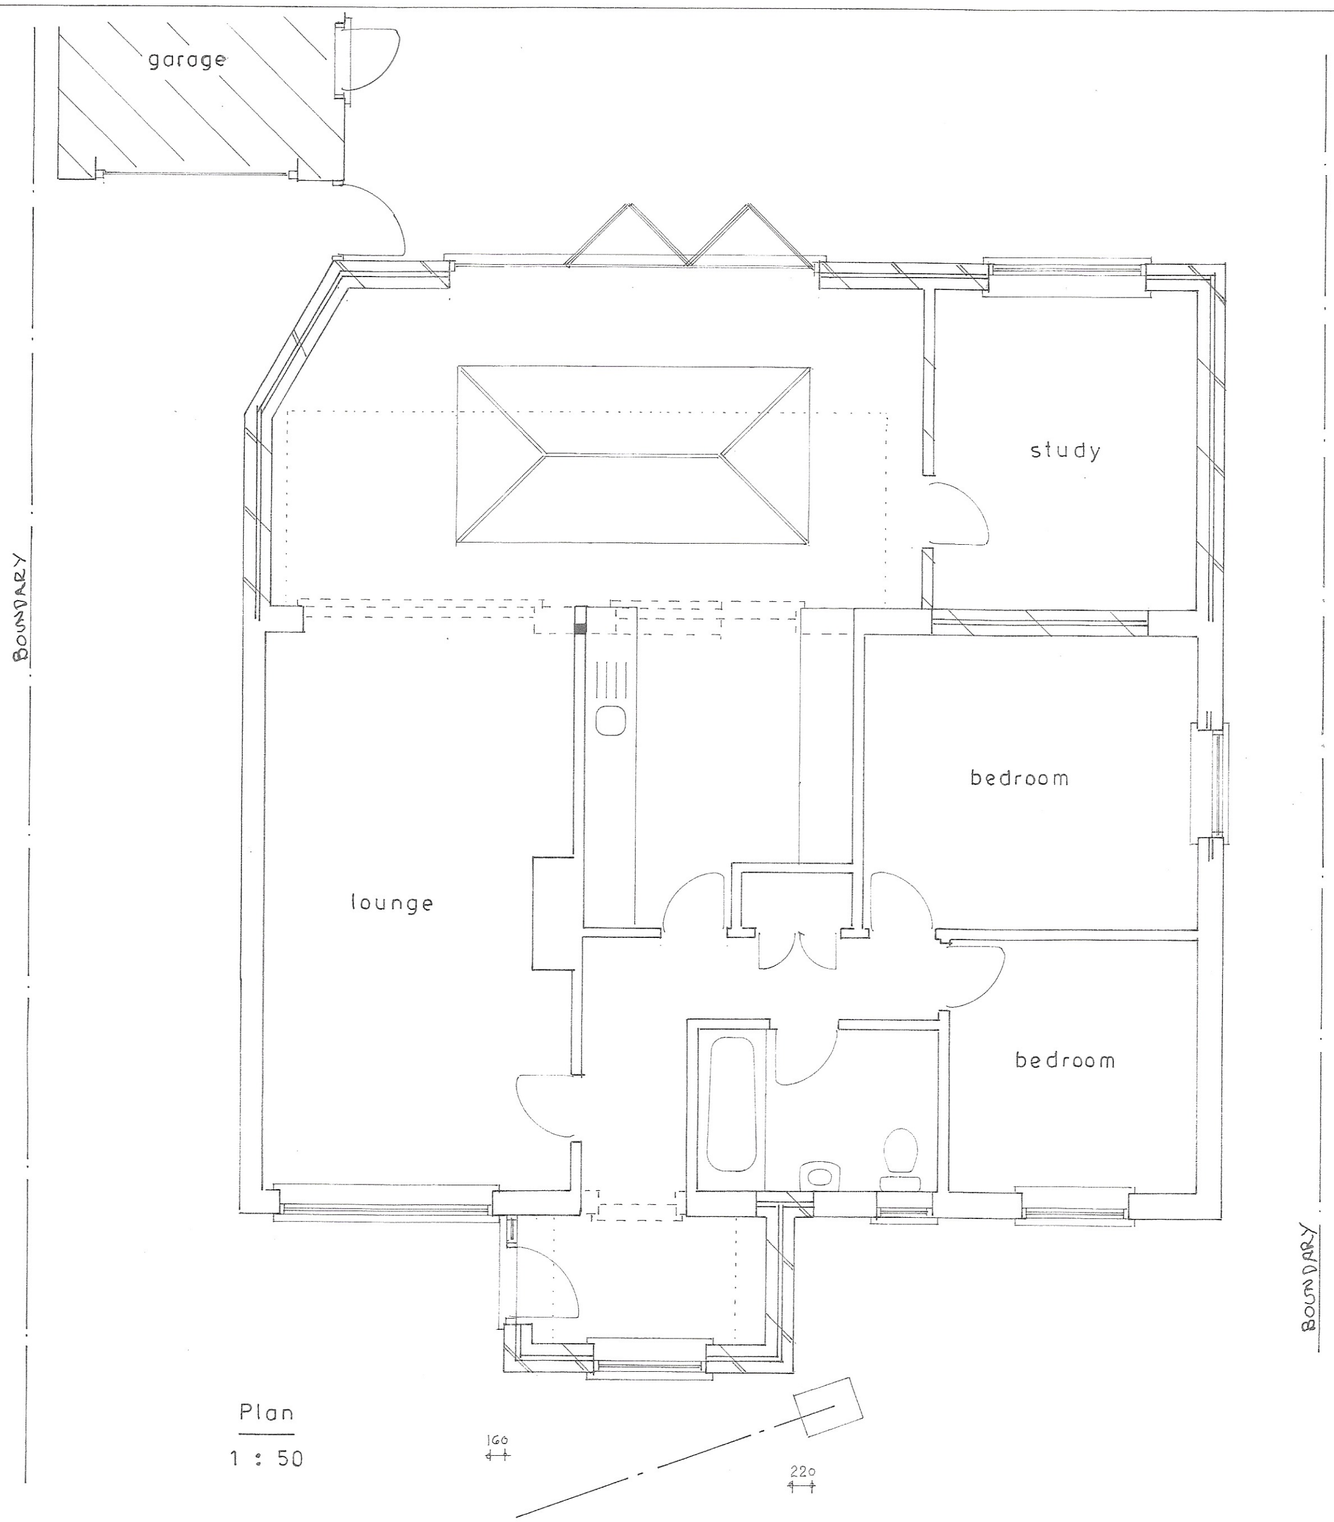

location plan

1 : 1250



Ordnance Survey
Paper Map Copying
Licence No.
100056538

site plan

1 : 500

sheet 1 of 3

Proposed

PROPOSED SINGLE STOREY EXTENSIONS AT 30, CHURCH WAY, PAGHAM FOR MR. S. WICKENDEN.

Bryan Butcher
Rainbow Cottage
Nyetimber Lane
Bognor Regis PO21 3JX
01243 266871
07973 233442
bryan.butcher@btinternet.com
www.bryanbutcher.com

ARUN DISTRICT COUNCIL P/155/22/HH