


BLOCK PLAN 12 THE GREEN PAGHAM PO21 4RZ

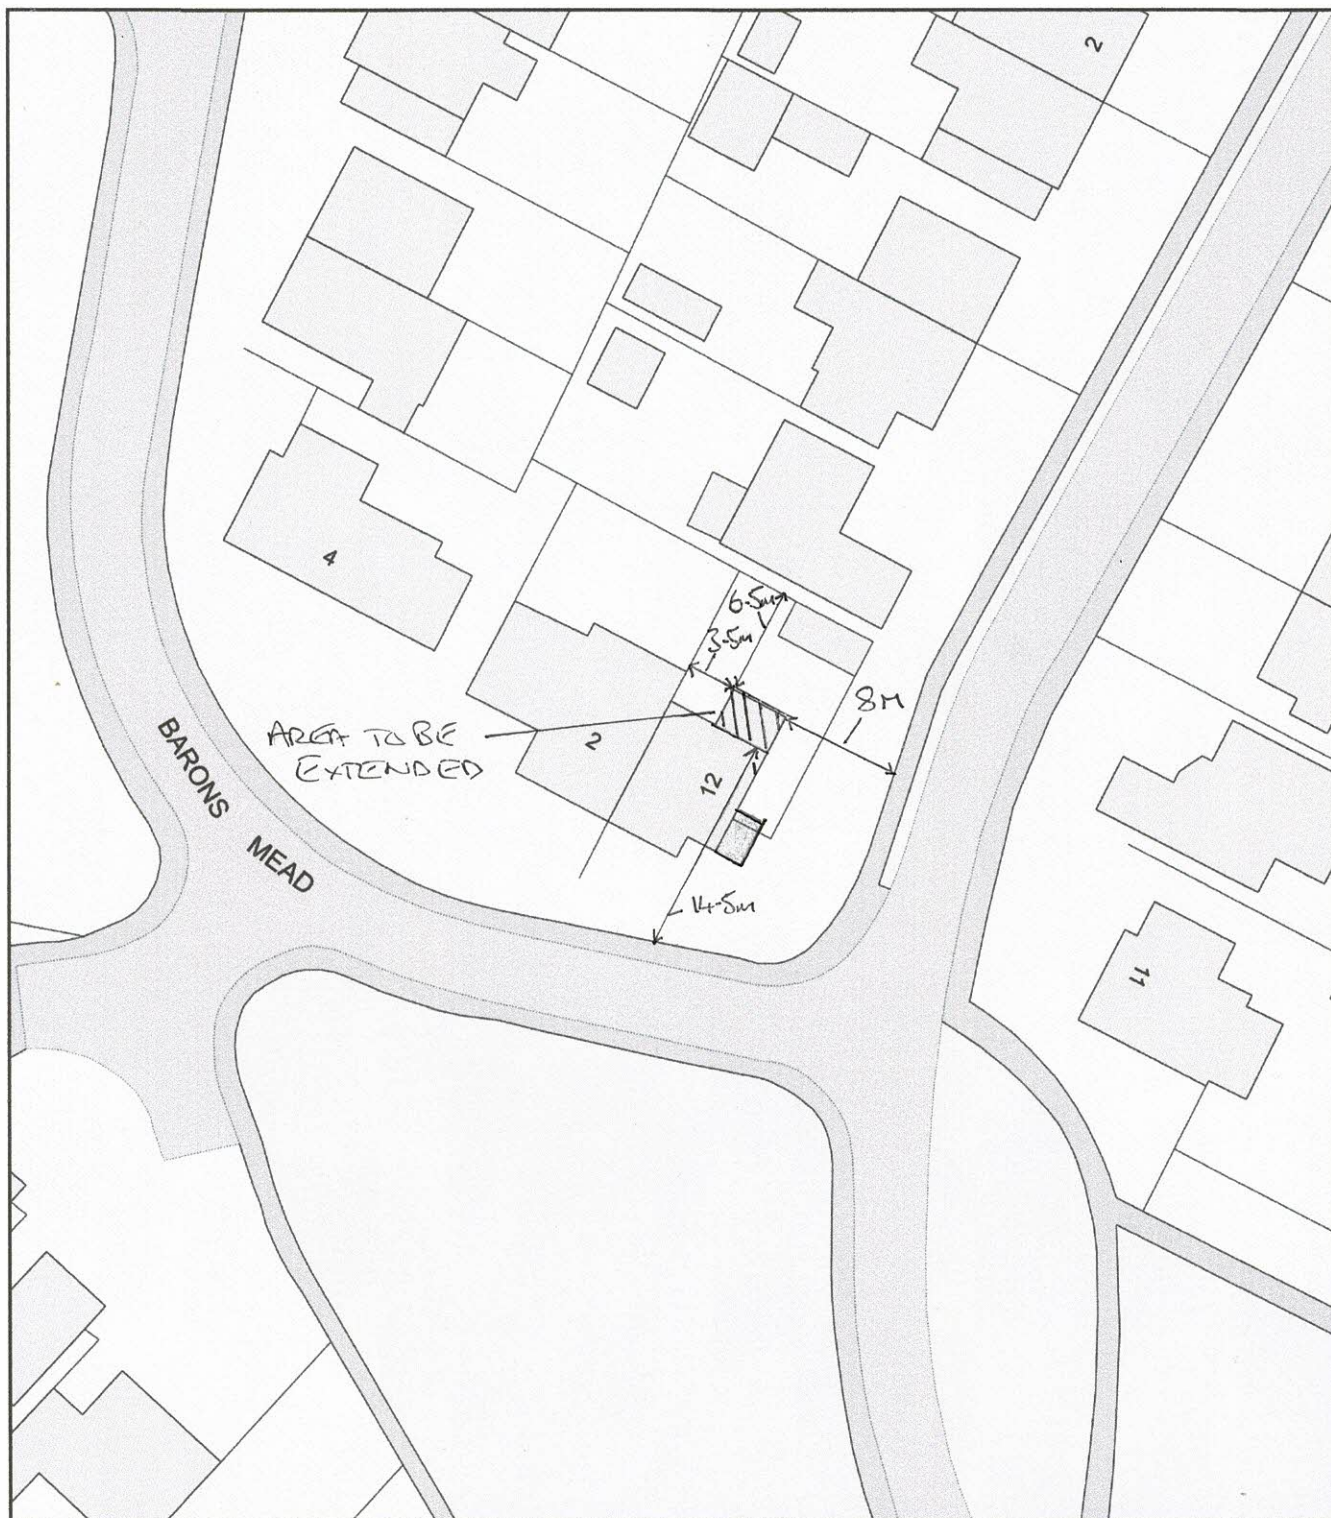

Plan Produced for: MR. & MRS. COOK

Date Produced: 05 Oct 2022

Plan Reference Number: TQRQM22278070709357

Scale: 1:500 @ A4