


ROOF/SKYLIGHT DETAIL

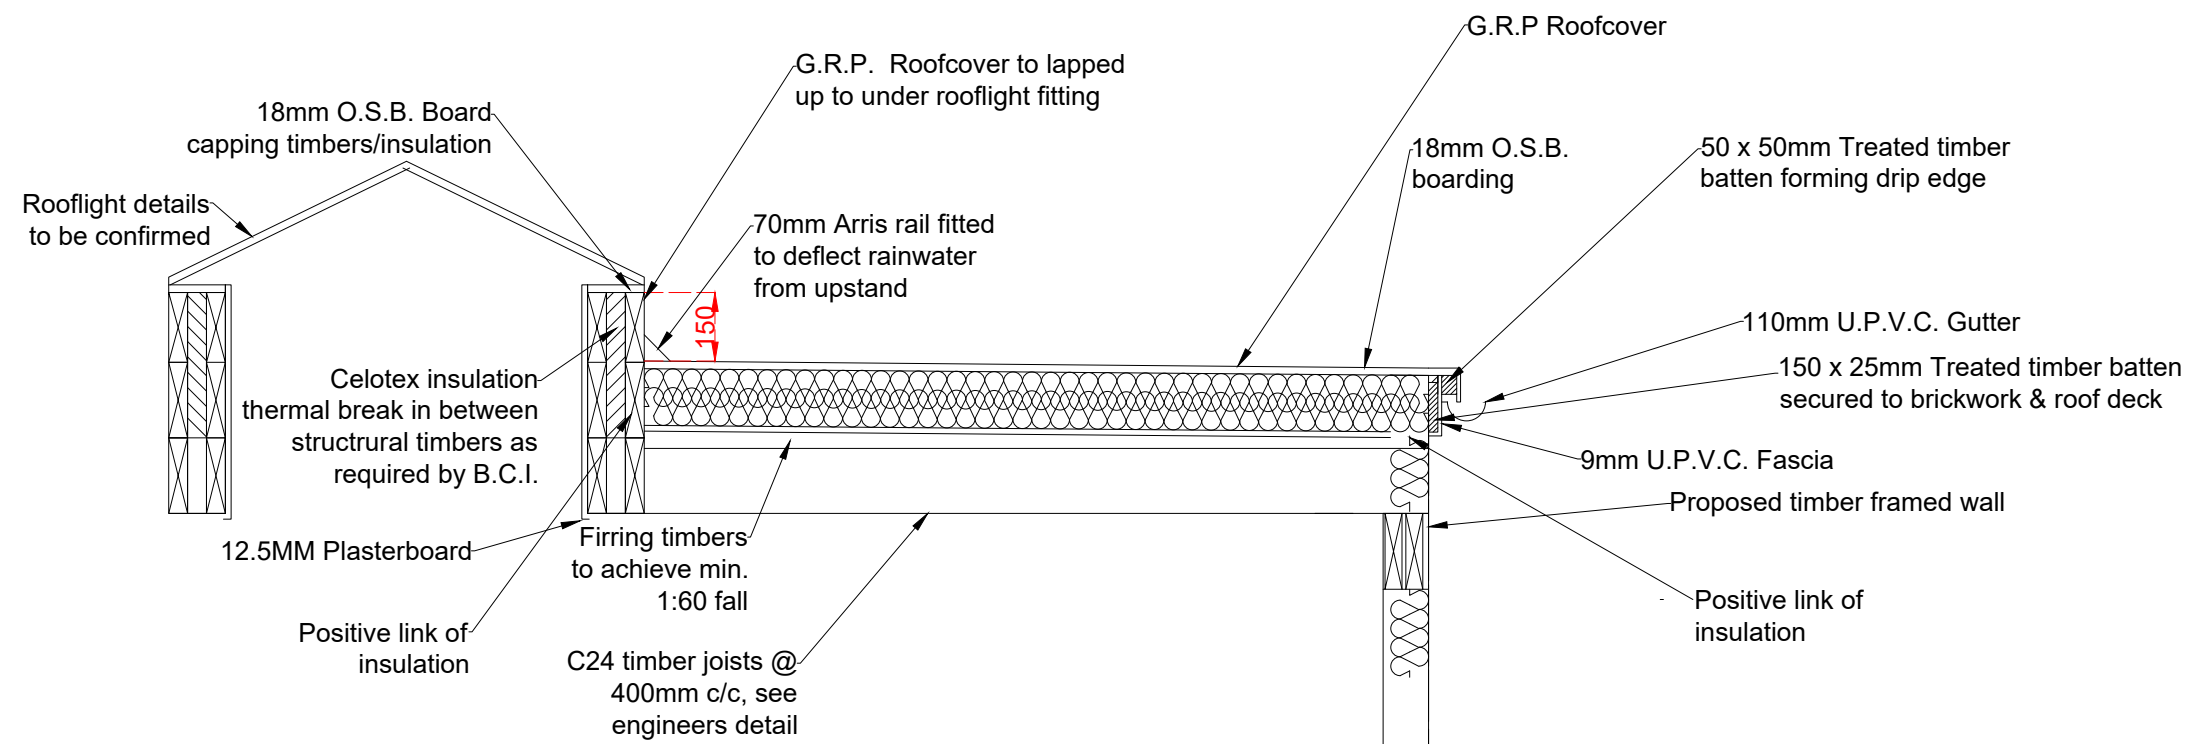

This drawing is for the purpose of planning and building control. Do not scale from this drawing for construction. The builder is responsible for checking on site all dimensions and relevant information prior to the commencement of work

PLAN2BUILDSUSSEX.CO.UK
TEL: 01243 26 73 25

Mr. & Mrs. Cook
12 The Green, Pagham
West Sussex PO21 4RZ
SKYLIGHT DETAILS A3 PAPER
Date: Nov.2025 No Scale Dwg.no. SK. 01