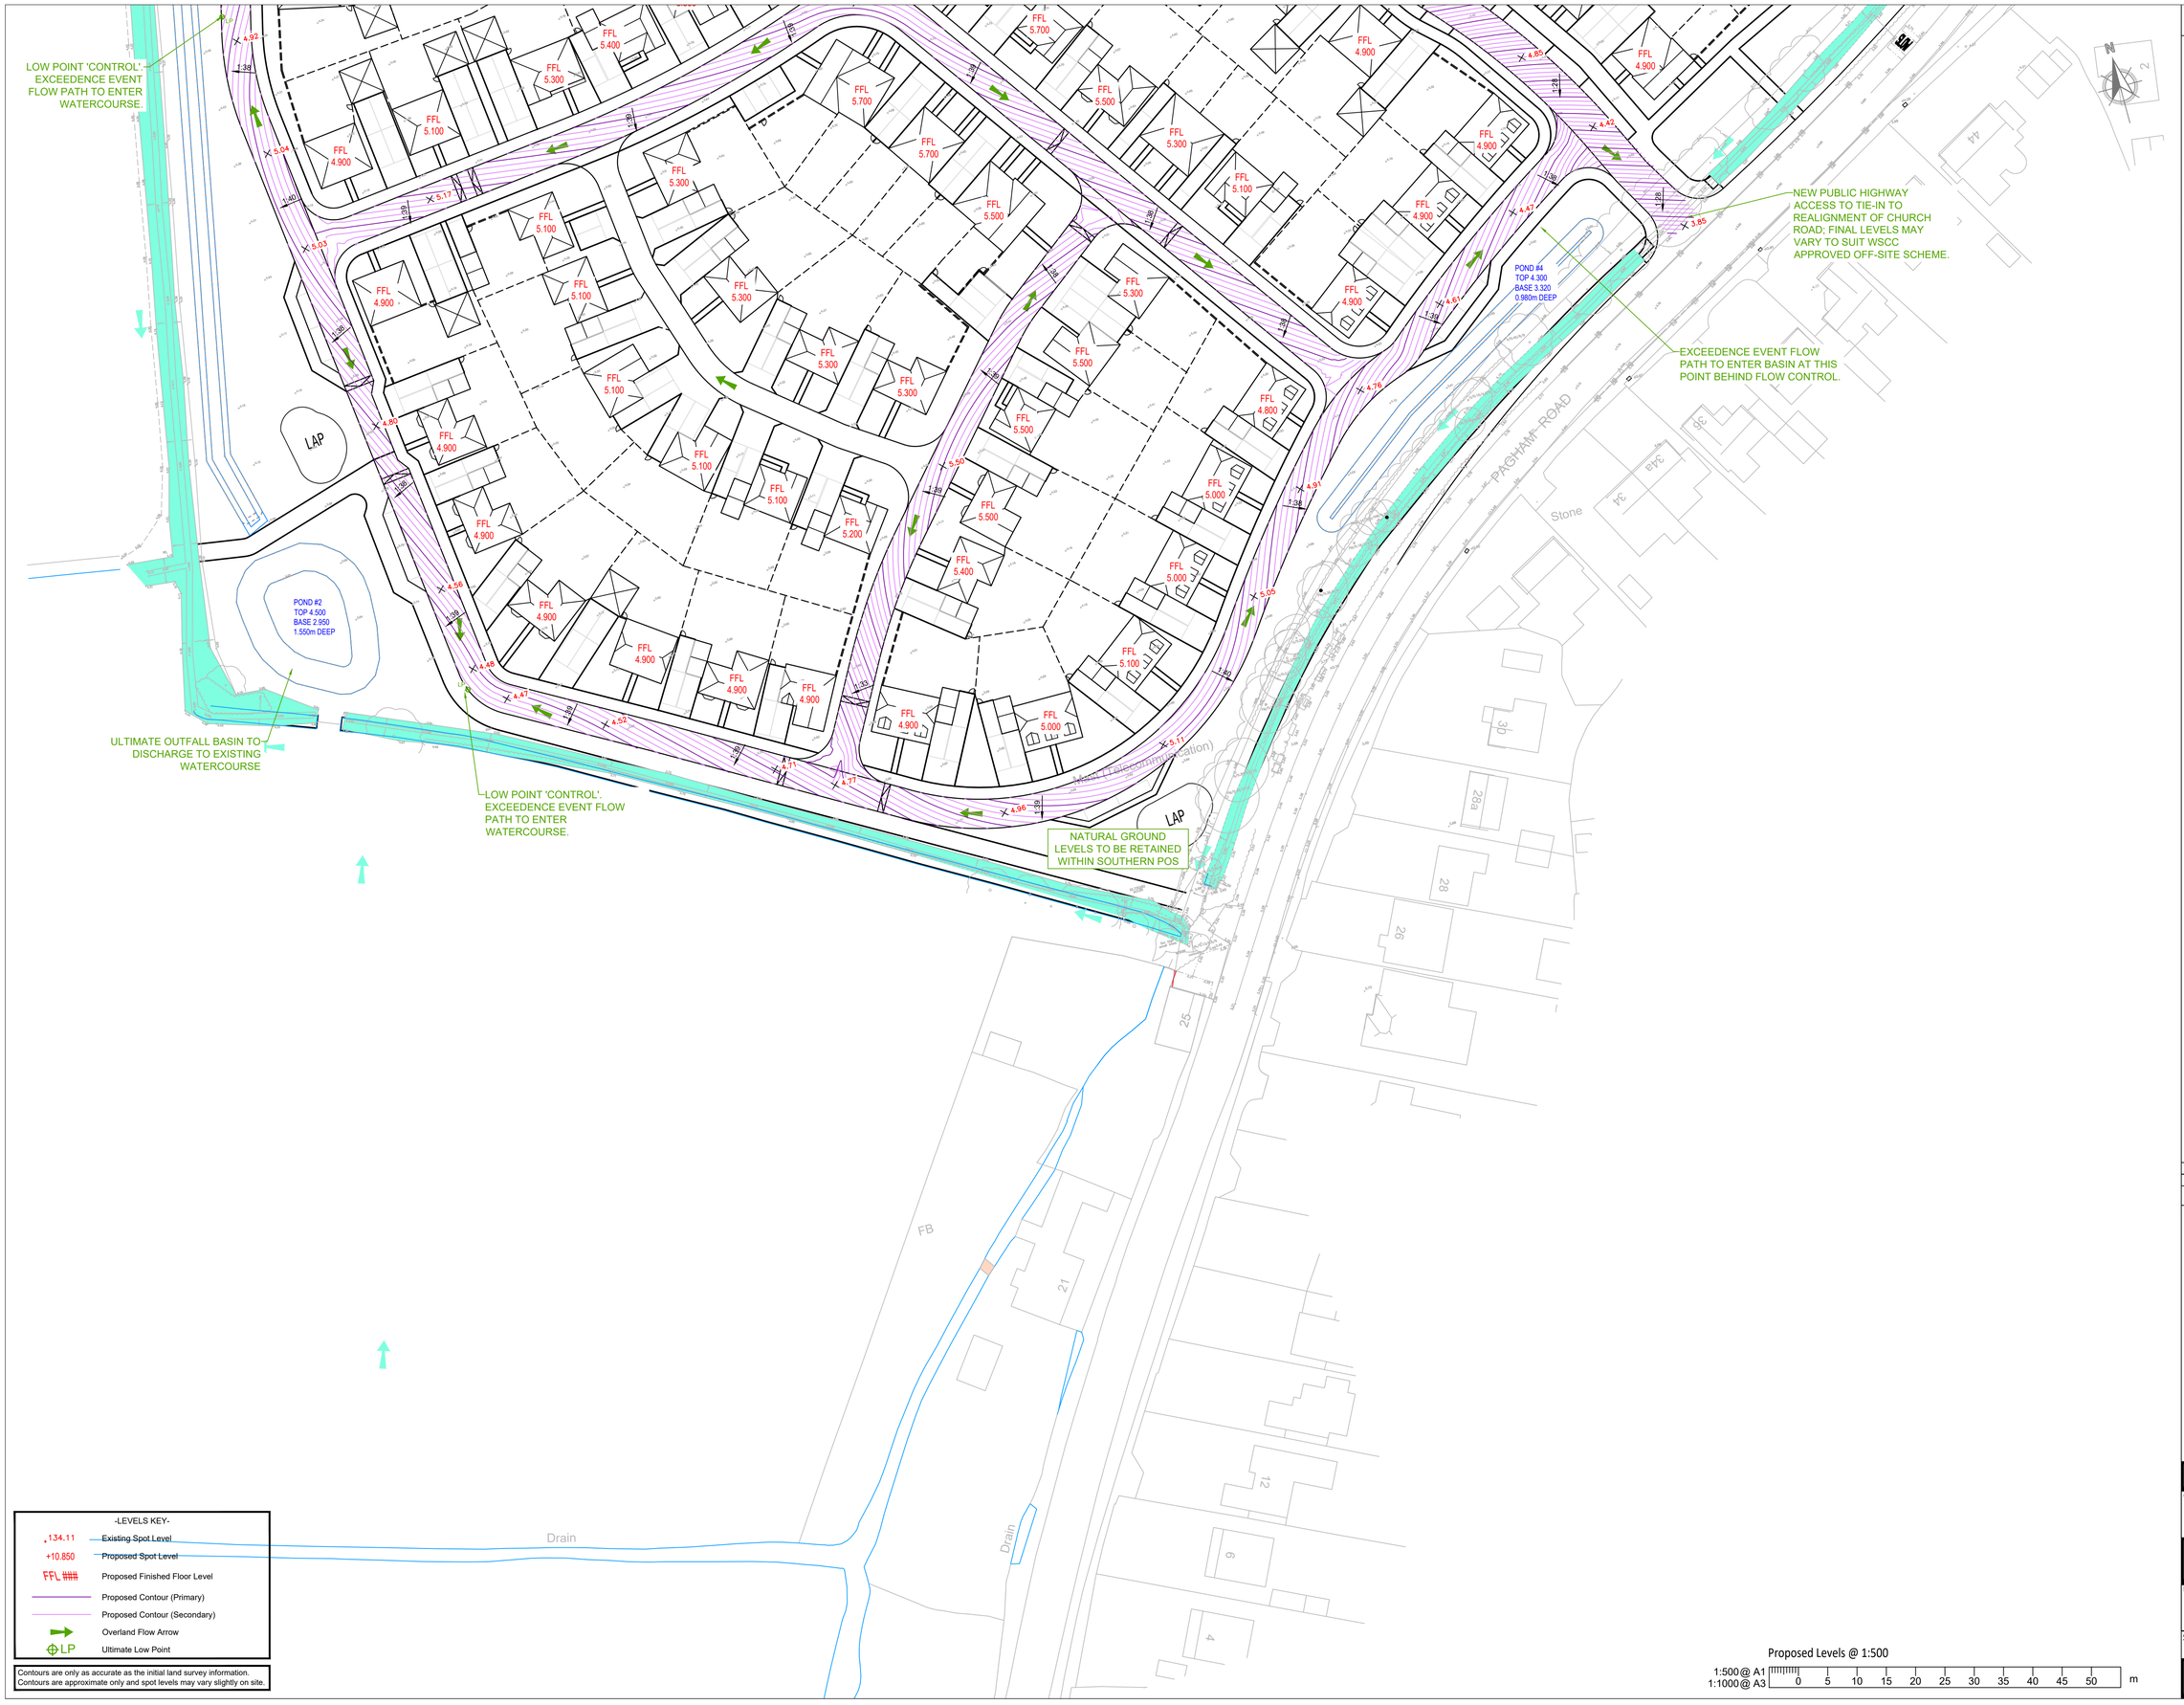

-LEVELS KEY-

134.11	Existing Spot Level
+10.850	Proposed Spot Level
FFL ####	Proposed Finished Floor Level
	Proposed Contour (Primary)
	Proposed Contour (Secondary)
	Overland Flow Arrow
LP	Ultimate Low Point

Contours are only as accurate as the initial land survey information. Contours are approximate only and spot levels may vary slightly on site.

Proposed Levels @ 1:500

1:500 @ A1
1:1000 @ A3
0 5 10 15 20 25 30 35 40 45 50 m

NOTES

A1

1. This drawing is to be read in conjunction with all other Bright Plan Civils drawings, and with all relevant Architect's and Engineer's drawings and specification. Any discrepancies found are to be reported immediately to the Engineer.
2. Bright Plan Civils accepts no responsibility for inaccuracies in data provided by third parties such as topographic surveys or Ordnance Survey mapping.
3. Do not scale, work to figured dimensions only. All dimensions are in millimeters unless noted otherwise and all levels are in metres from the topographic survey datum.
4. Any information given regarding existing underground services is given in good faith after consultation with the relevant authority, however accuracy is not certain. The main contractor is responsible for checking all information on site prior to work commencing and taking due care whilst undertaking the works.
5. All dimensions to be checked on site. All details and dimensions relating to sub-contractors work must be checked and agreed between the sub-contractor or supplier and the general contractor.
6. The electronic information from this drawing can not be guaranteed as dimensionally drawn exact. Figured dimensions must be used for setting out and detailing. Bright Plan Civils logos and company information must be removed from copies if information is re-used.

PLANNING

NOT FOR CONSTRUCTION

This map is based on or reproduced from Ordnance Survey material with the permission of Ordnance Survey on behalf of the controller of Her Majesty's Stationary Office (c) Crown Copyright. This drawing is based upon Ordnance Survey mapping - Bright Plan Civils accepts no liability for any inaccuracies with the data. (c) Crown Copyright 2018. All rights reserved. Licence number 100022432

Rev.	Amendments	Date
A	Final Issue	05/11/2021
-	Original Issue	19/10/2021

BRIGHT PLAN CIVILS
Transport Planning and Infrastructure Design Consultants
2 West Barn, Norton Lane, Chichester, West Sussex PO20 3AF
Tel: 01243 210418
www.bpcivils.co.uk enquiries@bpcivils.co.uk

Drawing Status: PLANNING

Client: Foreman Homes

Project: Land at Summer Lane Pagham, West Sussex

Drawing Title: Proposed Levels & Contours (Southern) Sheet 2 of 2

Scale	Date	Drawn By	Checked By
1:500	Nov 21	DJL	MJA

Drawing No. D1915-201 Rev. A

ARUN DISTRICT COUNCIL P/154/21/OCC