


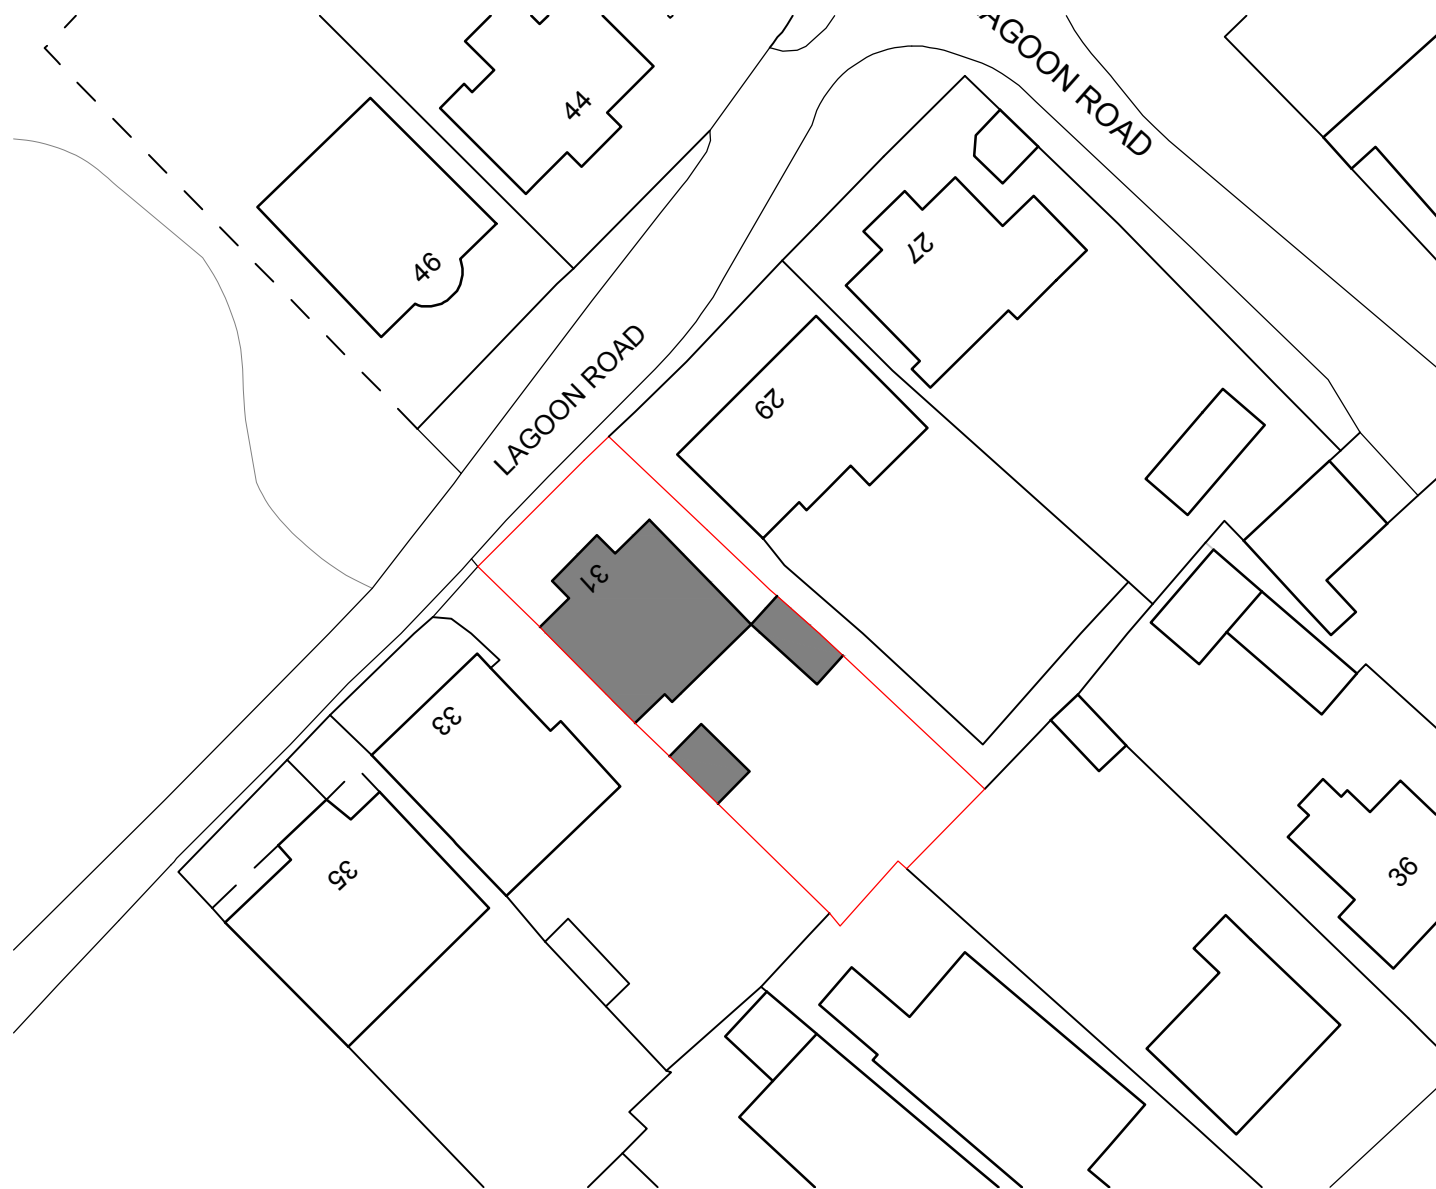

01. Existing Block Plan 1:500



02. Existing Location Plan 1:1250



Jhila Prentis FOR INFORMATION ONLY

PROJECT TITLE: 31 Lagoon road
DRAWING TITLE: Block and Location
DRAWING TYPE: Existing Plans
DRAWING NUMBER: A_50
SCALE: @ A3
DATE: APR 2021