


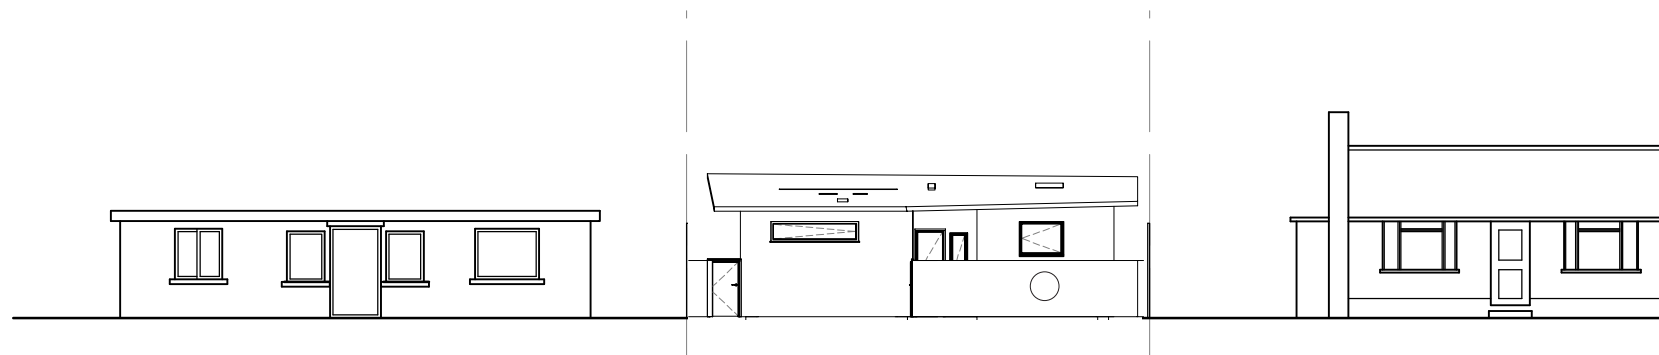

0q. Proposed Street Scene

Jhila Prentis FOR INFORMATION ONLY

PROJECT TITLE: 31 Lagoon road
DRAWING TITLE: Street Scene
DRAWING TYPE: Proposed
DRAWING NUMBER: B_300
SCALE: 1:200 @ A3
DATE: NOV '21