


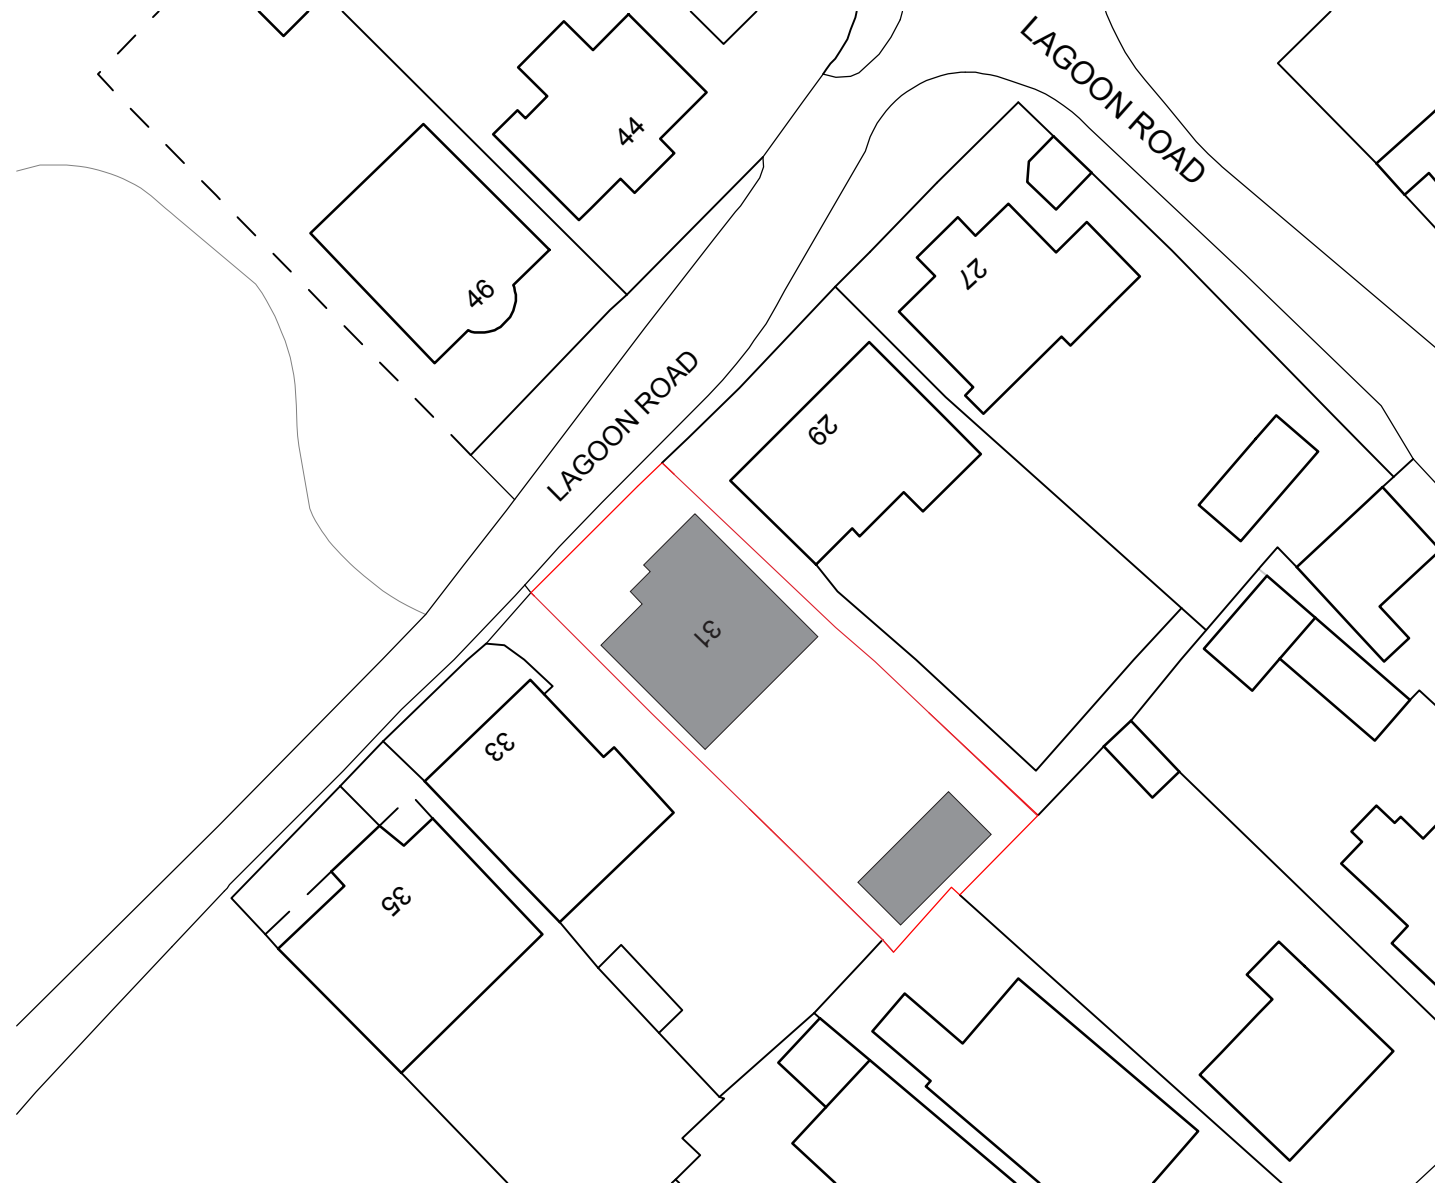

01. Proposed Block Plan 1:500



02. Proposed Location Plan 1:1250



Jhila Prentis FOR INFORMATION ONLY

PROJECT TITLE: 31 Lagoon road	
DRAWING TITLE: Block and Location	
DRAWING TYPE: Proposed Plans	
DRAWING NUMBER: B_500	
SCALE:	@ A3
DATE:	NOV '21