



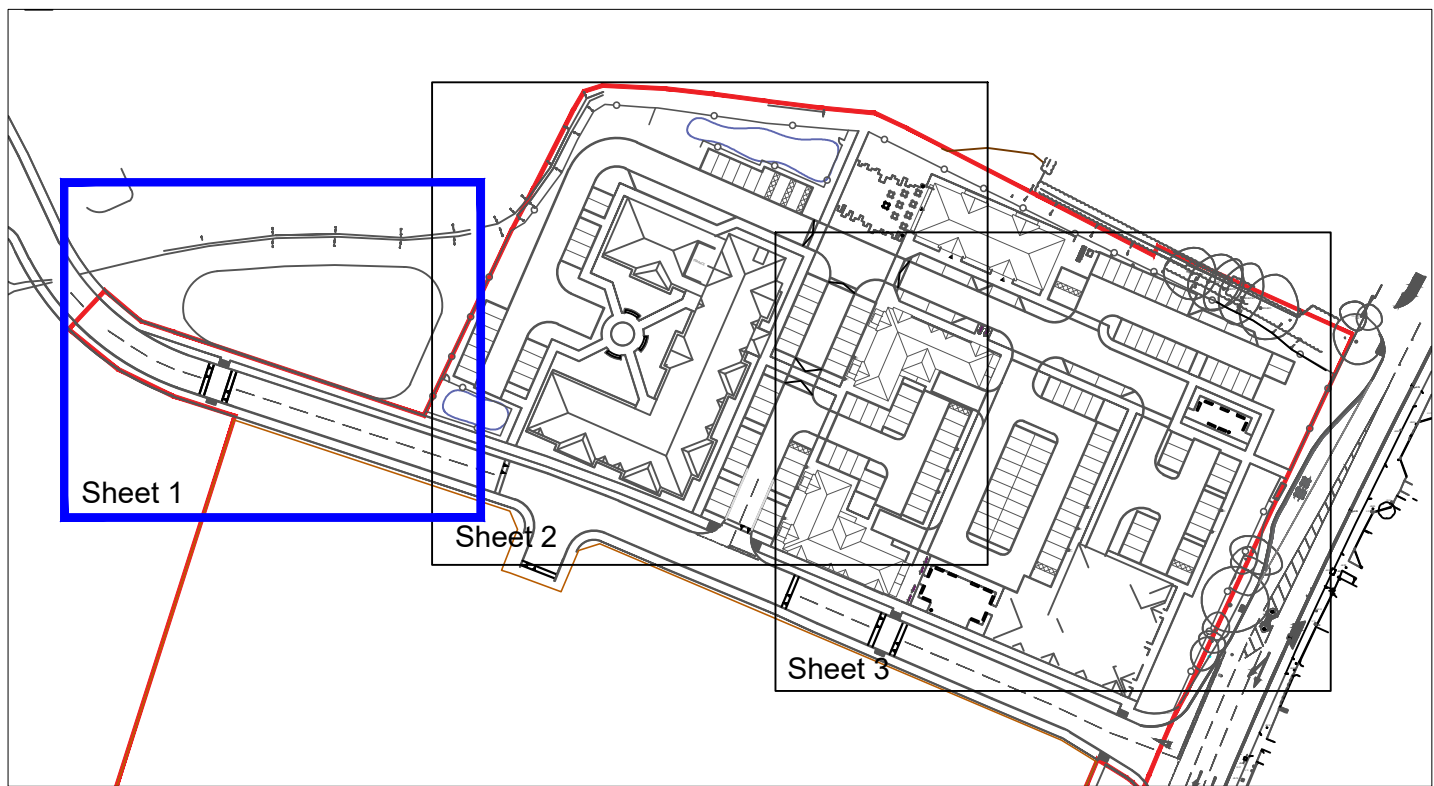

Location Map NTS

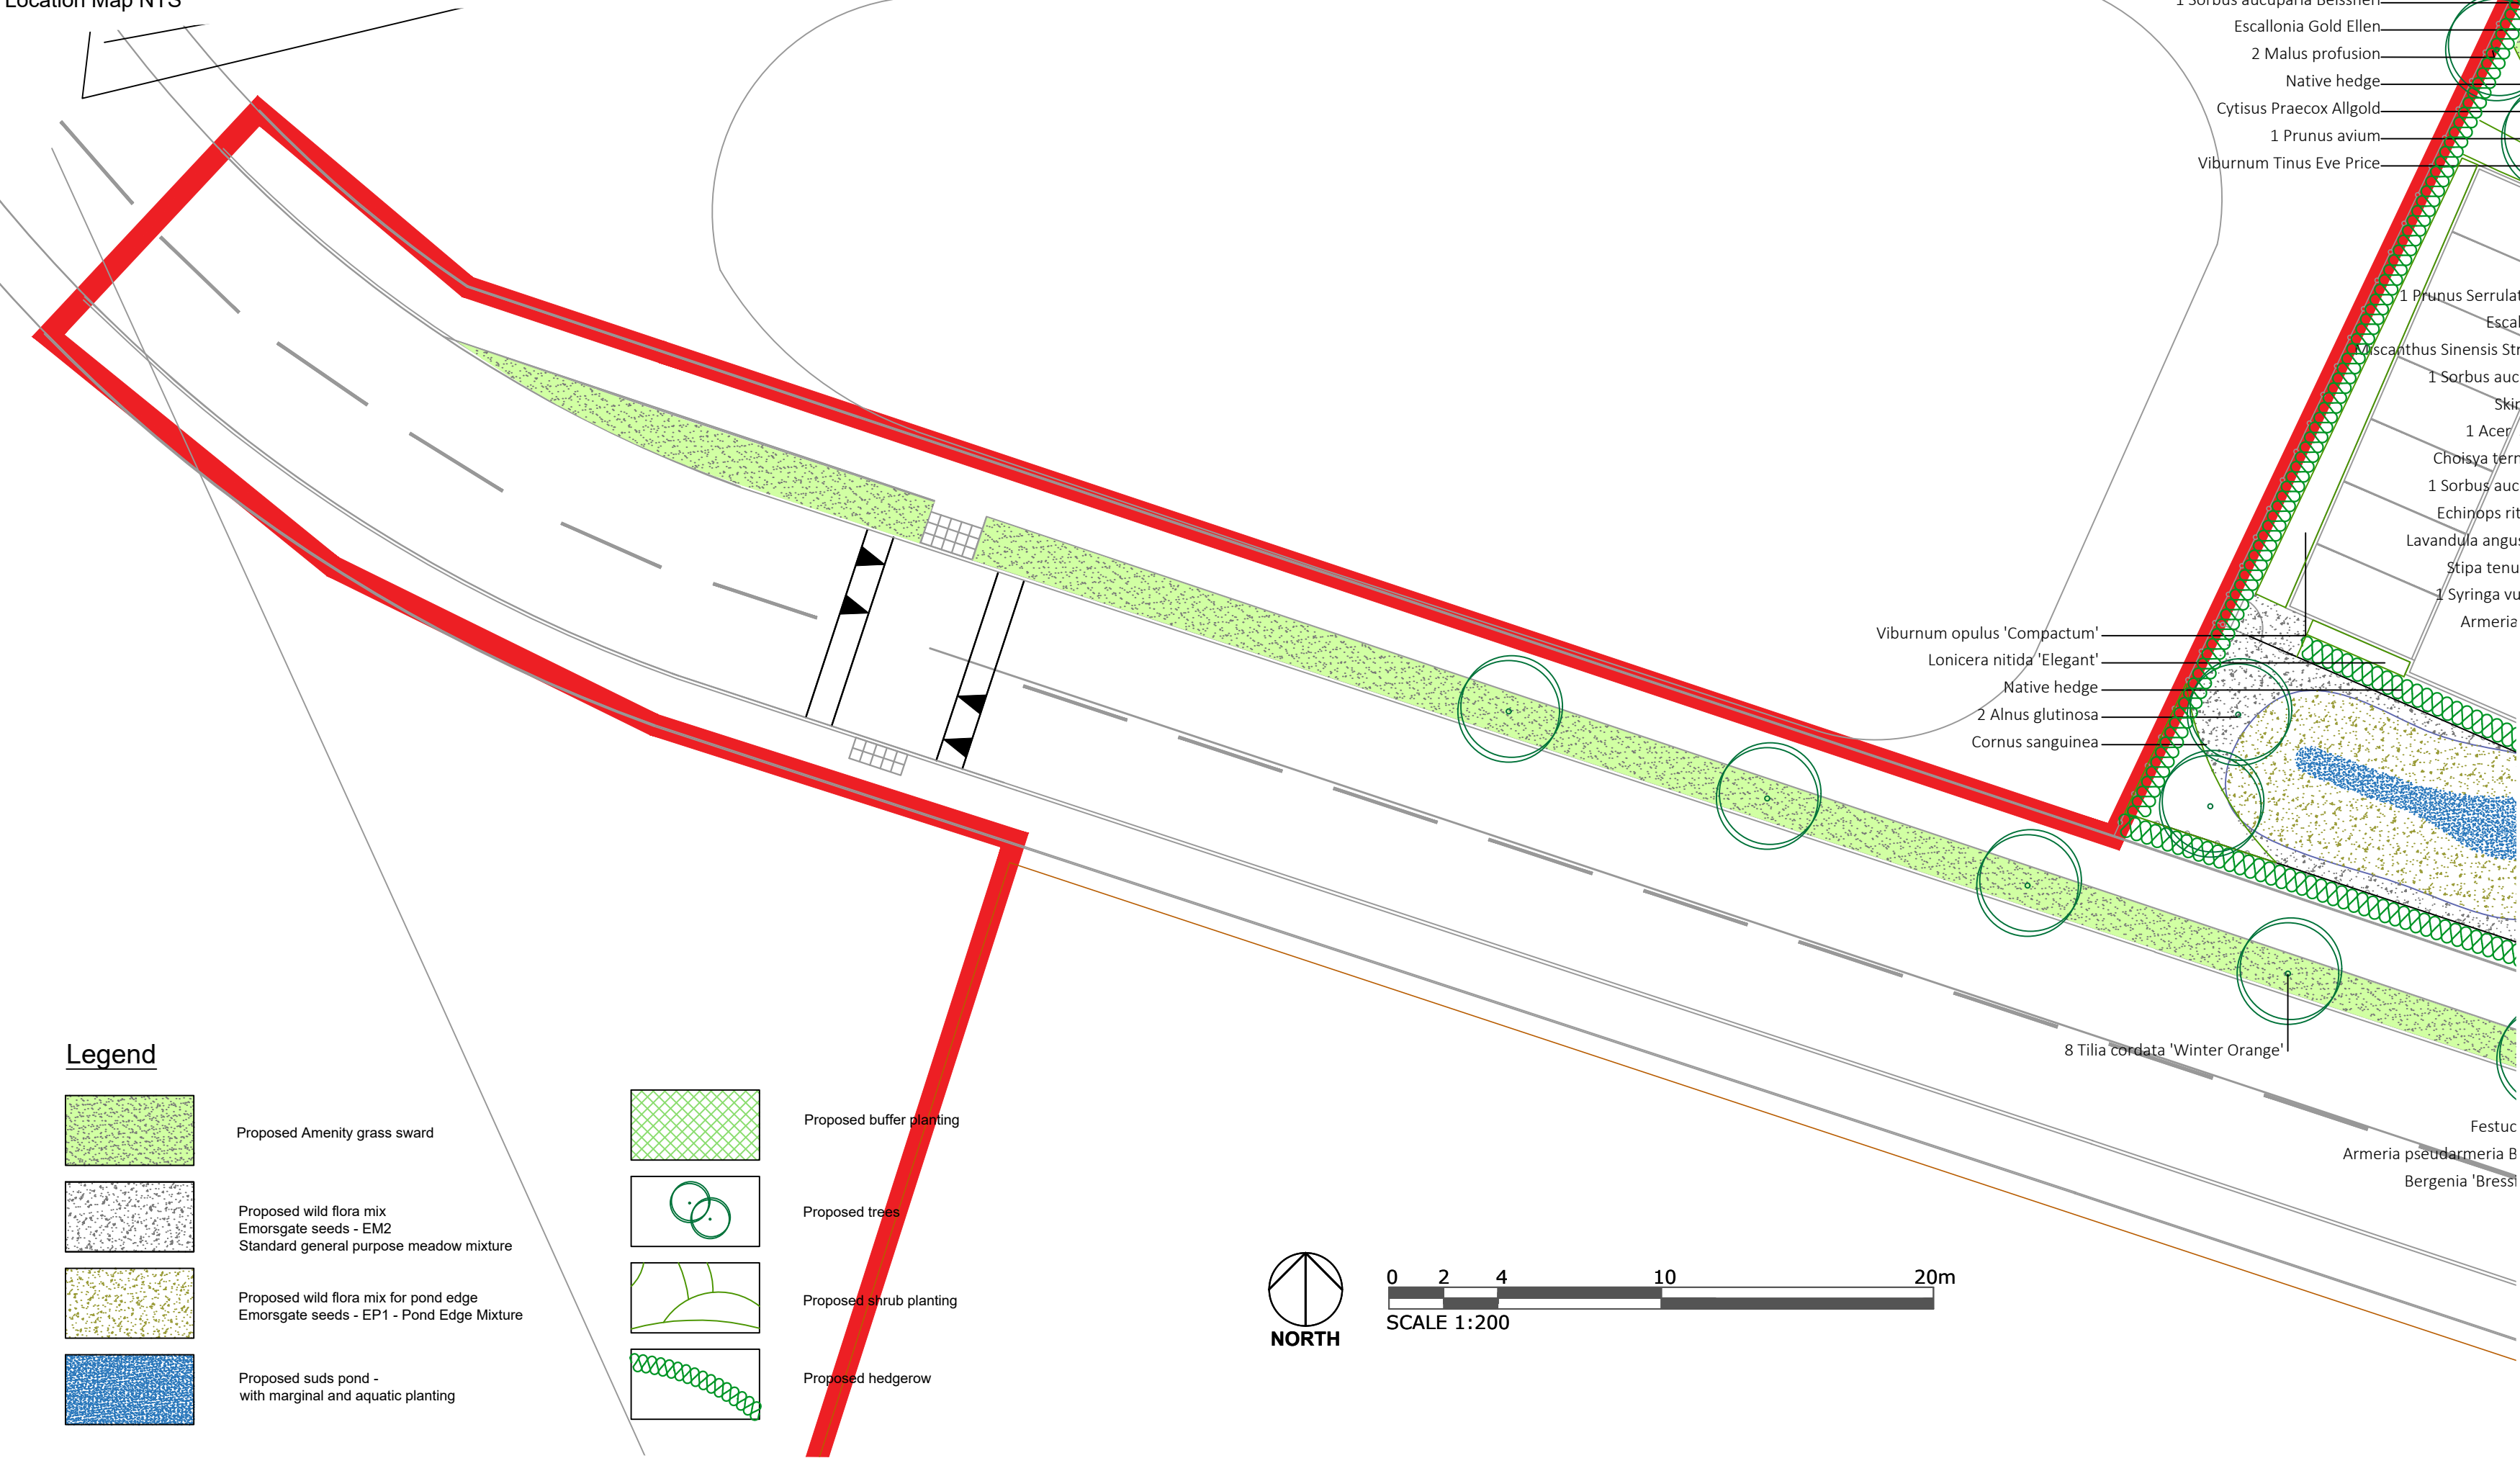

Legend

- Proposed Amenity grass sward
- Proposed wild flora mix
Emorsgate seeds - EM2
Standard general purpose meadow mixture
- Proposed wild flora mix for pond edge
Emorsgate seeds - EP1 - Pond Edge Mixture
- Proposed suds pond -
with marginal and aquatic planting

- Proposed buffer planting
- Proposed trees
- Proposed shrub planting
- Proposed hedgerow



0 2 4 10 20m
SCALE 1:200

- 1 Acer campestre
- 2 Prunus avium
- 1 Acer campestre
- 1 Syringa vulgaris Sen
- 2 Acer x freemanii 'Autumn Blaze'
- Ceanothus 'Blue Sapphire'
- 1 Sorbus aucuparia Beissneri
- Escallonia Gold Ellen
- 2 Malus profusion
- Native hedge
- Cytisus Praecox Allgold
- 1 Prunus avium
- Viburnum Tinus Eve Price
- Skimmia 'Fragrans'
- 1 Acer Skeeters Broom
- Choisya ternata 'Aztec Pearl'
- 1 Sorbus aucuparia Beissneri
- Pittosporum tobira
- 2 Magnolia Stellata
- Heuchera Lime Marmalade
- Heuchera 'Fire Chief'
- 1 Prunus Serrulata 'Amanogawa'
- Escallonia Gold Ellen
- 1 Sorbus aucuparia Beissneri
- Skimmia 'Fragrans'
- 1 Acer Skeeters Broom
- Choisya ternata 'Aztec Pearl'
- 1 Sorbus aucuparia Beissneri
- Echinops ritro Veitch's Blue
- Lavandula angustifolia 'Hidcote'
- Stipa tenuissima Ponytails
- 1 Syringa vulgaris Sensation
- Armeria Pallens White
- Viburnum opulus 'Compactum'
- Lonicera nitida 'Elegant'
- Native hedge
- 2 Alnus glutinosa
- Cornus sanguinea
- 8 Tilia cordata 'Winter Orange'
- Festuc
- Armeria pseudarmeria B
- Bergenia 'Bressi'

P01	02.11.2021	First issue	ME
Mark	Date	Details	By
REVISIONS			

Client:
Hanbury Properties

Project Title:
Pagham Community Hub

Scale : 1/200 for the original size of : A1

Drawn by : MG Checked by : MG Passed by : MG Date 02.11.2021

Drawing Status :
Planning

Drawing Originator :
DAVIESLANDSCAPE
ARCHITECTS
Suite F1, Stroud House, Russell Street, Stroud, Gloucestershire, GL5 3AN
t. 01453 760380 e. info@d-la.co.uk w. www.d-la.co.uk

Drawing Title:
Proposed Soft Landscape Sheet 1 of 3

Job No.	Drawing Project	Origin	Volume	Level	Type	Discp	Number	Revision
2068	2068	DLA	-	-	-	L	06	P01

DO NOT SCALE FROM THIS DRAWING
Y:\Server\DATA\PROJECT FILES\2068 Pagham Community Hub
RML\landscape\Drawings\Planning\DLA-2068-L-02, 03 and 06-RevP01-Proposed Soft
Landscape.dwg