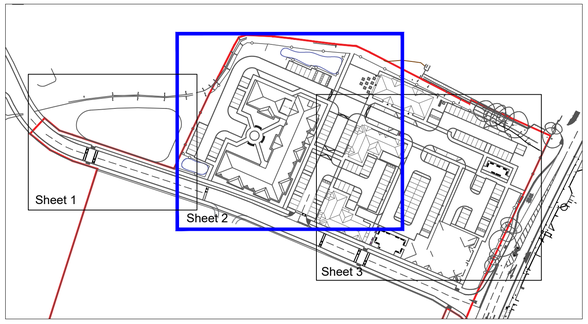

Location Map NTS

PLANTING SCHEDULE

Trees	Size	Spec	Density
Acer campestre	14-16cm girth	Bare root	As shown
Acer campestre 'Streetwise'	18-20cm girth	Root balled	As shown
Acer griseum	20-25cm girth	Container grown	As shown
Acer x freemanii 'Autumn Blaze'	18-20cm girth	Root balled	As shown
Alnus glutinosa	18-20cm girth	Root balled	As shown
Alnus incana 'Laciniata'	18-20cm girth	Root balled	As shown
Amelanchier Ballerina	18-20cm girth	Container grown	As shown
Betula pendula	18-20cm girth	Container grown	As shown
Betula pubescens	16-18cm girth	Container grown	As shown
Betula utilis 'Grayswood Ghost'	20-25cm girth - multi stem	Container grown	As shown
Ginkgo biloba Emperor's Garden	20-25cm girth	Root balled	As shown
Malus profusion	14-16cm girth	Bare root	As shown
Pinus sylvestris	3.0m high	Container grown	As shown
Prunus avium	16-18cm girth	Root balled	As shown
Prunus Serrulata 'Amanogawa'	20-25cm girth	Root balled	As shown
Prunus Snow Goose	18-20cm girth	Root balled	As shown
Pyrus chanticleer	20-25cm girth	Root balled	As shown
Quercus ilex	18-20cm girth	Container grown	As shown
Quercus robur	12-14cm girth	Bare root	As shown
Sorbus aucuparia	12-14cm girth	Bare root	As shown
Sorbus aucuparia Beissneri	18-20cm girth	Root balled	As shown
Tilia cordata 'Winter Orange'	25-30cm girth	Root balled	As shown
Accent plants			
Acer palmatum dissectum Garnet	1.5-1.8m high	Container grown	As Shown
Acer palmatum Skeeters Broom	1.5-1.8m high	Container grown	As shown
Cornus kousa	2.2-2.5m high	Container grown	As shown
Magnolia Stellata	1.2-1.5m high	Container grown	As shown
Philadelphus coronaries	1.5-1.8m high	Container grown	As shown
Syringa vulgaris Sensation	1.2-1.5m high	Container grown	As shown
Viburnum burkwoodii 'Anne Russell'	1.2-1.5m high	Container grown	As shown
Hedge			
Elaeagnus x ebbingeii	80-90cm high	Root balled	3 per lin m double staggered rows
Euonymus japonicus 'Green Spire'	40-60cm high	5Lt	4 per lin m double staggered rows
Fagus sylvatica	1.2-1.5m high	Bare root	5 per lin m double staggered rows
Photinia fraseri Camilvy	60-80cm high	10Lt	3 per lin m double staggered rows
Pittosporum tobira	60-80cm high	10Lt	4 per lin m double staggered rows
Lavandula angustifolia 'Hidcote'	20-30cm high	3Lt	5 per lin m double staggered rows
Native hedge			5 per lin m double staggered rows
Acer campestre	60-90cm high	Bare root	12.5%
Corylus avellana	60-90cm high	Bare root	30%
Crategus monogyna	60-90cm high	Bare root	20%
Ilex aquifolium	60-90cm high	Bare root	10%
Lonicera periclymenum	60-90cm high	3Lt	2.5%
Prunus spinose	60-90cm high	Bare root	10%
Viburnum opulus	60-90cm high	Bare root	5%
Cornus sanguinea	60-90cm high	Bare root	10%
Climbers			
Cestrum parqui	1.5-1.8m high - on trellis	15Lt	As shown
Trachelospermum jasminoides	1.5-1.8m high - on trellis	15Lt	As shown
Ferns / grasses / herbaceous			
Heuchera 'Fire Chief'	20-30cm high	3 Lt	6 per sq.m.
Heuchera Lime Marmalade	20-30cm high	3 Lt	6 per sq.m.
Miscanthus 'Morning Light'	N/A	3 Lt	3 per sq.m.
Miscanthus Sinensis Porcupine	N/A	3 Lt	per sq.m.
Matteuccia struthiopteris	30-40cm high	3 Lt	3 per sq.m.
Pennisetum alopecuroides 'Hameln'	N/A	3 Lt	4 per sq.m.
Stipa Golldiocks	N/A	3 Lt	3 per sq.m.
Stipa tenuissima Ponytails	N/A	3 Lt	4 per sq.m.
Sanguisorba Tanna	N/A	3 Lt	4 per sq.m.
Echinops nitro Veitch's Blue	N/A	3 Lt	5 per sq.m.
Eryngium 'Blue Steel'	N/A	3 Lt	3 per sq.m.
Nemesia Wisley Vanilla	20-30cm high	2 Lt	6 per sq.m.
Festuca Intense Blue	20-30cm high	3 Lt	5 per sq.m.
Panicum virgatum 'Heavy Metal'	N/A	3 Lt	3 per sq.m.
Shrubs			
Allium Serendipity	15-30cm high	3 Lt	5 per sq.m.
Armeria Ballerina White	10-15cm high	2 Lt	6 per sq.m.
Berberis thunbergii 'Admiration'	20-30cm high	3 Lt	4 per sq.m.
Bergenia 'Bressingham White'	10-15cm high	3 Lt	5 per sq.m.
Berberis Thunbergii Golden Ring	30-40cm high	3 Lt	3 per sq.m.
Ceanothus 'Blue Sapphire'	30-40cm high	3 Lt	2 per sq.m.
Choisya ternata 'Sundance'	50-60cm high	5 Lt	2 per sq.m.
Choisya ternata 'Aztec Pearl	50-60cm high	5 Lt	2 per sq.m.
Choisya ternata 'White Dazzler	50-60cm high	5 Lt	2 per sq.m.
Cornus alba 'Baton Rouge'	60-90cm high	5 Lt	2 per sq.m.
Cornus sanguinea 'Winter Flame'	60-90cm high	5 Lt	2 per sq.m.
Cornus sanguinea	60-90cm high	Bare root	2 per sq.m.
Cornus sericea 'Yellow Buds'	60-90cm high	5 Lt	2 per sq.m.
Cytisus Praecox Allgold	40-60cm high	3 Lt	3 per sq.m.
Daphne Eternal Fragrance	30-40cm high	3 Lt	3 per sq.m.
Escallonia Gold Ellen	30-40cm high	3 Lt	3 per sq.m.
Euonymus 'Dart's Carpet'	20-30cm high	3 Lt	3 per sq.m.
Euonymus Emerald 'n' Gold	20-30cm high	3 Lt	4 per sq.m.
Euonymus Silver Queen	20-30cm high	3 Lt	4 per sq.m.
Euonymus Silver King	30-40cm high	3 Lt	3 per sq.m.
Hebe 'Red Edge'	20-30cm high	3 Lt	3 per sq.m.
Hebe 'Emerald Gem'	20-30cm high	3 Lt	5 per sq.m.
Ilex crenata 'Dark Green'	40-60cm high	3 Lt	2 per sq.m.
Lavandula Hidcote Mustard Dwarf	20-30cm high	3 Lt	4 per sq.m.
Lonicera nitida 'Elegant'	30-40cm high	3 Lt	3 per sq.m.
Rosmarinus Miss Jessops Upright	40-60cm high	3 Lt	3 per sq.m.
Rosmarinus Green Ginger	40-60cm high	3 Lt	3 per sq.m.
Skimmia japonica 'Fragrans'	30-40cm high	3 Lt	3 per sq.m.
Skimmia japonica 'Rubella'	30-40cm high	3 Lt	3 per sq.m.
Viburnum davidii	40-60cm high	5 Lt	3 per sq.m.
Viburnum opulus 'Compactum'	40-60cm high	Bare root	2 per sq.m.
Viburnum Tinus Eve Price	40-60cm high	5 Lt	3 per sq.m.
Buffer planting			Planted on a 0.75m grid
Acer campestre	60-90cm high	Bare root	10%
Alnus glutinosa	1.5-1.8m high fthd	Bare root	10%
Betula pubescens	1.5-1.8m high fthd	10Lt	5%
Corylus avellana	60-90cm high	Bare root	20%
Crategus monogyna	60-90cm high	Bare root	12.5%
Cornus sanguinea	60-90cm high	Bare root	5%
Ilex aquifolium	60-90cm high	5Lt	15%
Lonicera periclymenum	60-90cm high	3Lt	2.5%
Prunus spinose	60-90cm high	Bare root	5%
Rosa canina	60-90cm high	Bare root	2.5%
Sorbus aria	1.5-1.8m high fthd	Bare root	3%
Sorbus torminalis	1.5-1.8m high fthd	Bare root	4%
Viburnum lantana	60-90cm high	Bare root	2%
Viburnum opulus	60-90cm high	Bare root	2.5%
Marginal			Planting in groups of 20-30
Carex elata 'Aurea'	N/A	2Lt	5 per sq.m.
Cyperus papyrus	N/A	2Lt	5 per sq.m.
Juncus effusus	N/A	2Lt	5 per sq.m.
Juncus inflexus	N/A	2Lt	5 per sq.m.
Pontederia cordata	N/A	2Lt	5 per sq.m.
Ranunculus flammula	N/A	2Lt	5 per sq.m.

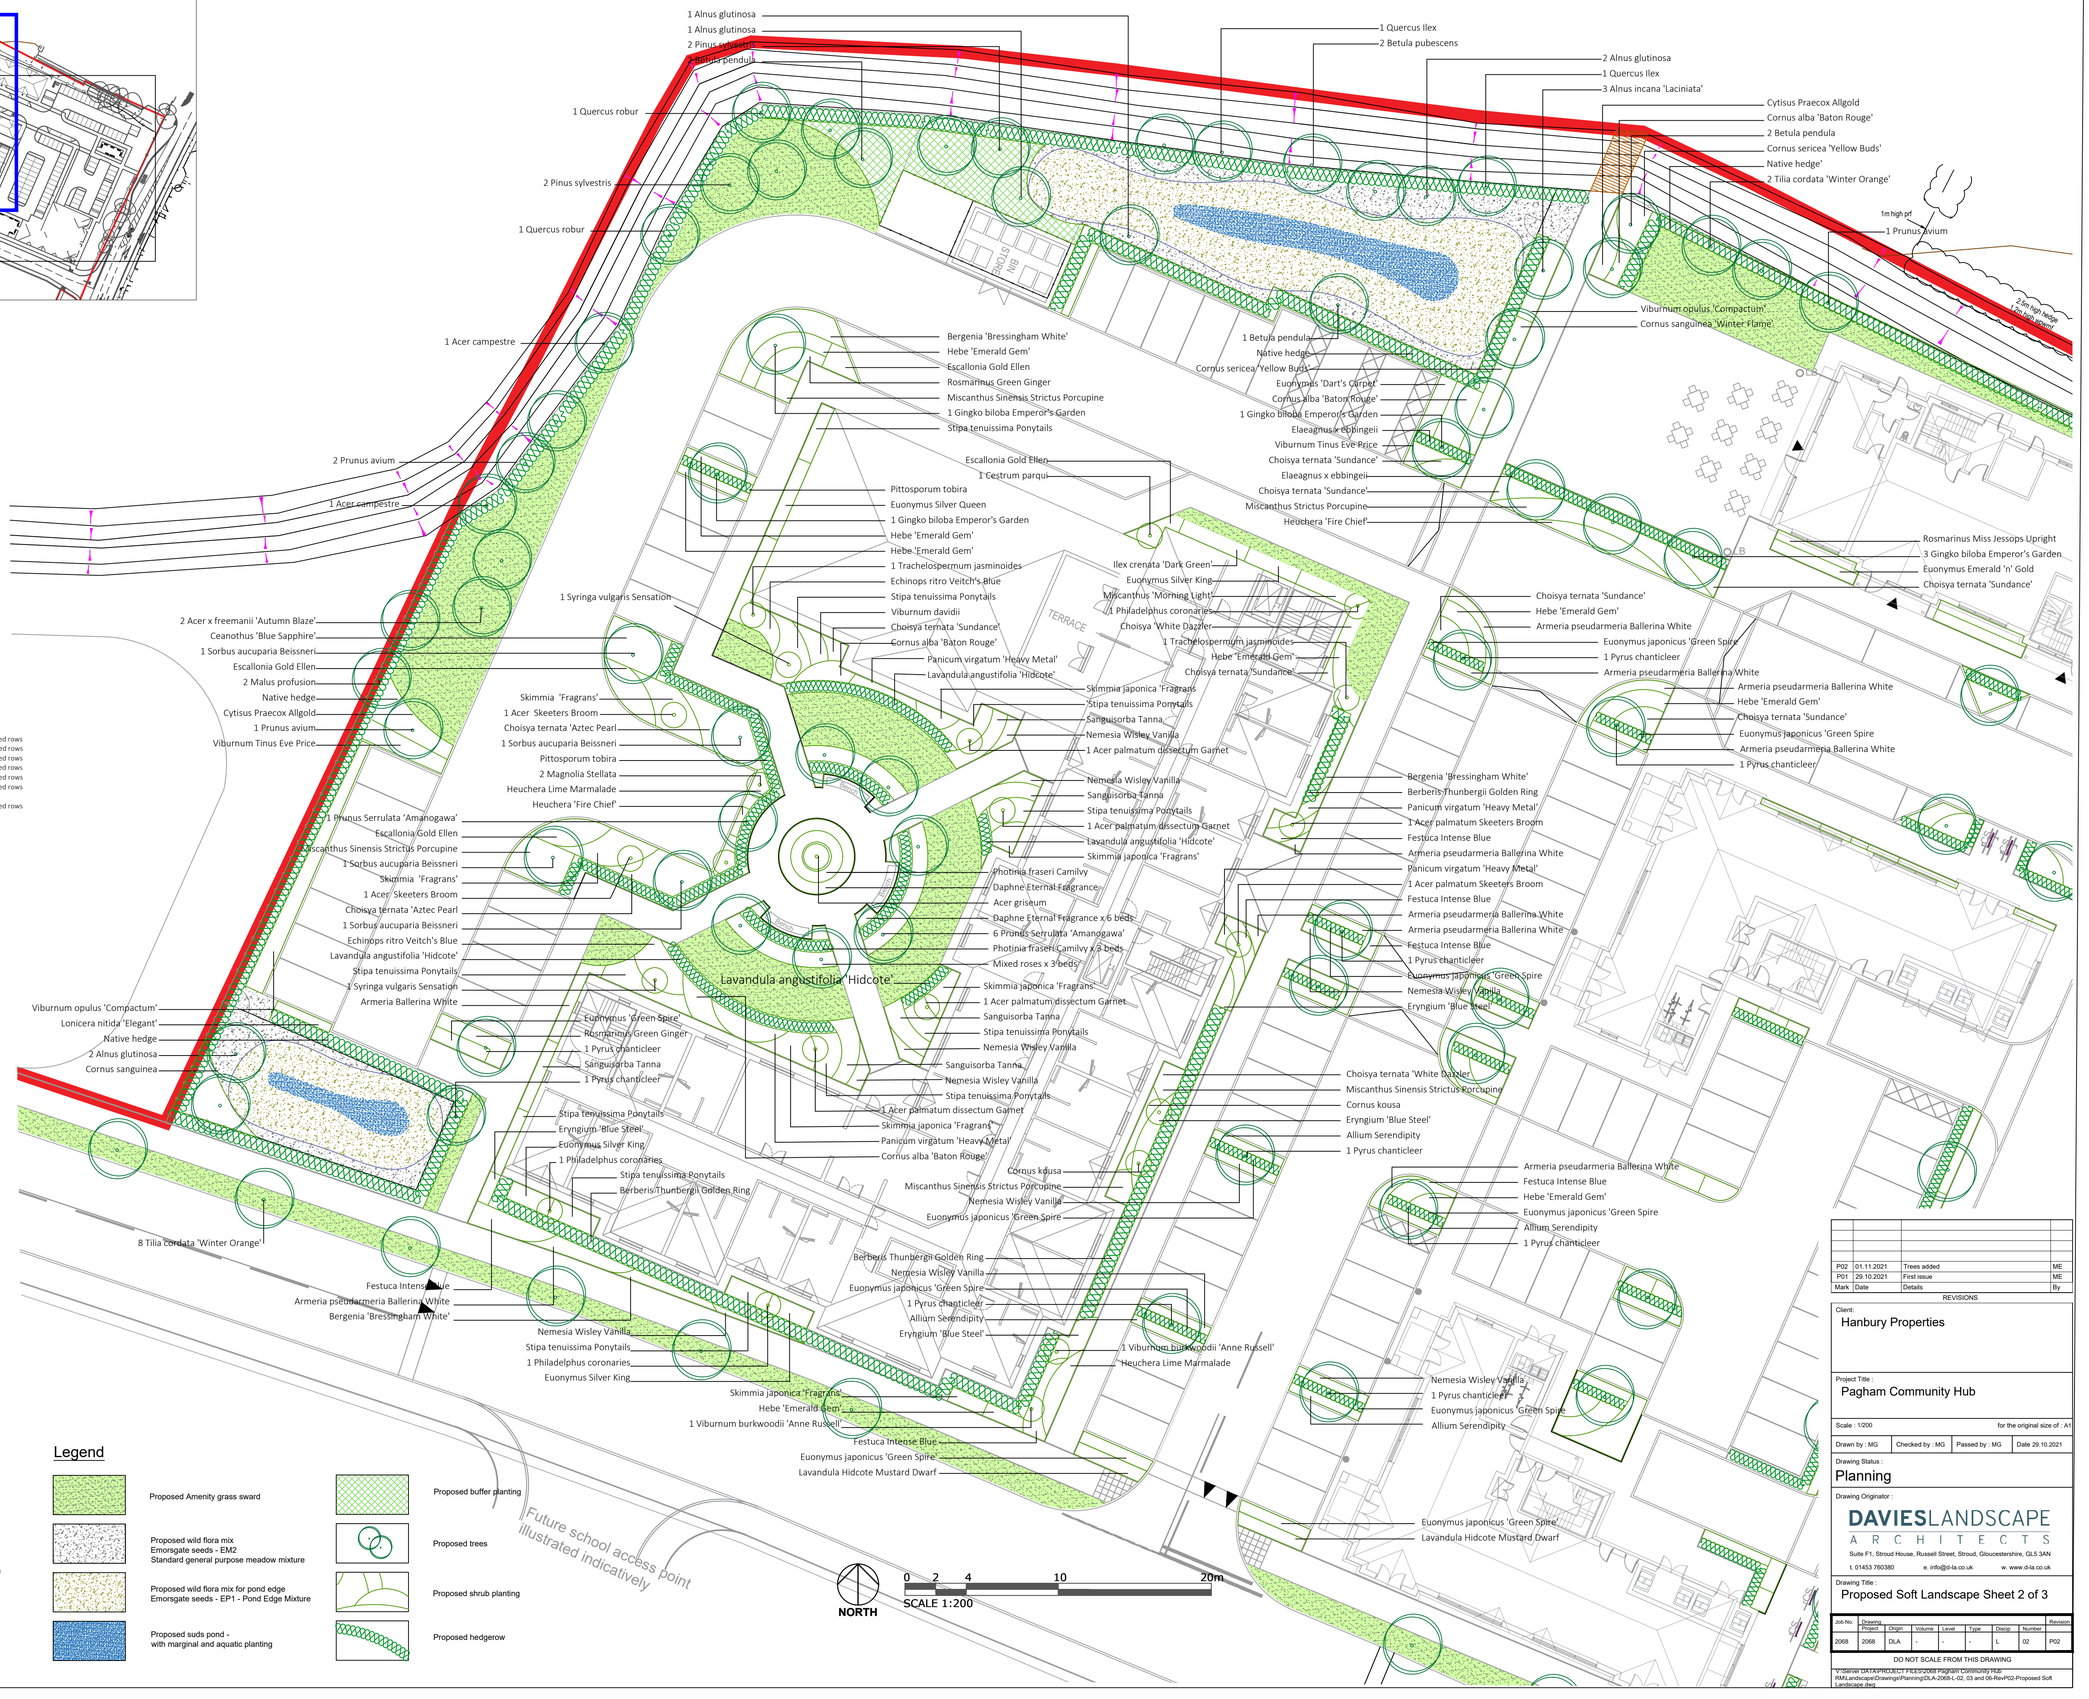

Legend

- Proposed Amenity grass sward
- Proposed wild flora mix Emorsgate seeds - EM2 Standard general purpose meadow mixture
- Proposed wild flora mix for pond edge Emorsgate seeds - EP1 - Pond Edge Mixture
- Proposed suds pond - with marginal and aquatic planting
- Proposed buffer planting
- Proposed trees
- Proposed shrub planting
- Proposed hedgerow

Mark	Date	Details	By
P02	01.11.2021	Trees added	ME
P01	29.10.2021	First issue	ME

REVISIONS

Client:
Hanbury Properties

Project Title :
Pagham Community Hub

Scale : 1:200 — for the original size of : A1

Drawn by : MG | Checked by : MG | Passed by : MG | Date 29.10.2021

Drawing Status :
Planning

Drawing Originator :
DAVIESLANDSCAPE ARCHITECTS
Suite F1, Stroud House, Russell Street, Stroud, Gloucestershire, GL5 3AN
t. 01453 760380 e. info@dla-co.uk w. www.dla-co.uk

Drawing Title :
Proposed Soft Landscape Sheet 2 of 3

Job No.	Drawing							Revision
	Project	Origin	Volume	Level	Type	Discip	Number	
2068	2068	DLA	-	-	-	L	02	P02

DO NOT SCALE FROM THIS DRAWING

V:\Server DATA\PROJECT FILES\2068 Pagham Community Hub RM\Landscape\Drawings\Planning\DLA-2068-L-02, 03 and 06-Rev\P02-Proposed Soft Landscape.dwg