



NOTES:
© Crown copyright and database rights 2021 OS Licence
100056454.



B	Overview sheet added and pages renumbered	B	28.10.21
A	Scale bar updated	A	26.10.21
ISSUE	REASON FOR REVISION	BY	DATE

PROJECT:

PAGHAM PHASE C RM

CLIENT:

HANBURY (PM) LIMITED

PROJECT REF:	DRAWING NUMBER:	SCALE (AT A3):
2152	07	1:1,000


SHEET NUMBER:
SHEET NUMBER 1 OF 3

SCALE BAR:
0m 10m 20m 30m 40m 50m

Highgate*Transportation*
www.highgatetransportation.co.uk
First Floor, 43-45 Park Street
Bristol BS1 5NL
01179 349 121
© Highgate Transportation Limited

TITLE:
SPINE ROAD AND
LOCAL CENTRE ACCESS

DATE:	DRAWN BY:	CHECKED:
25.10.21	BL	DT

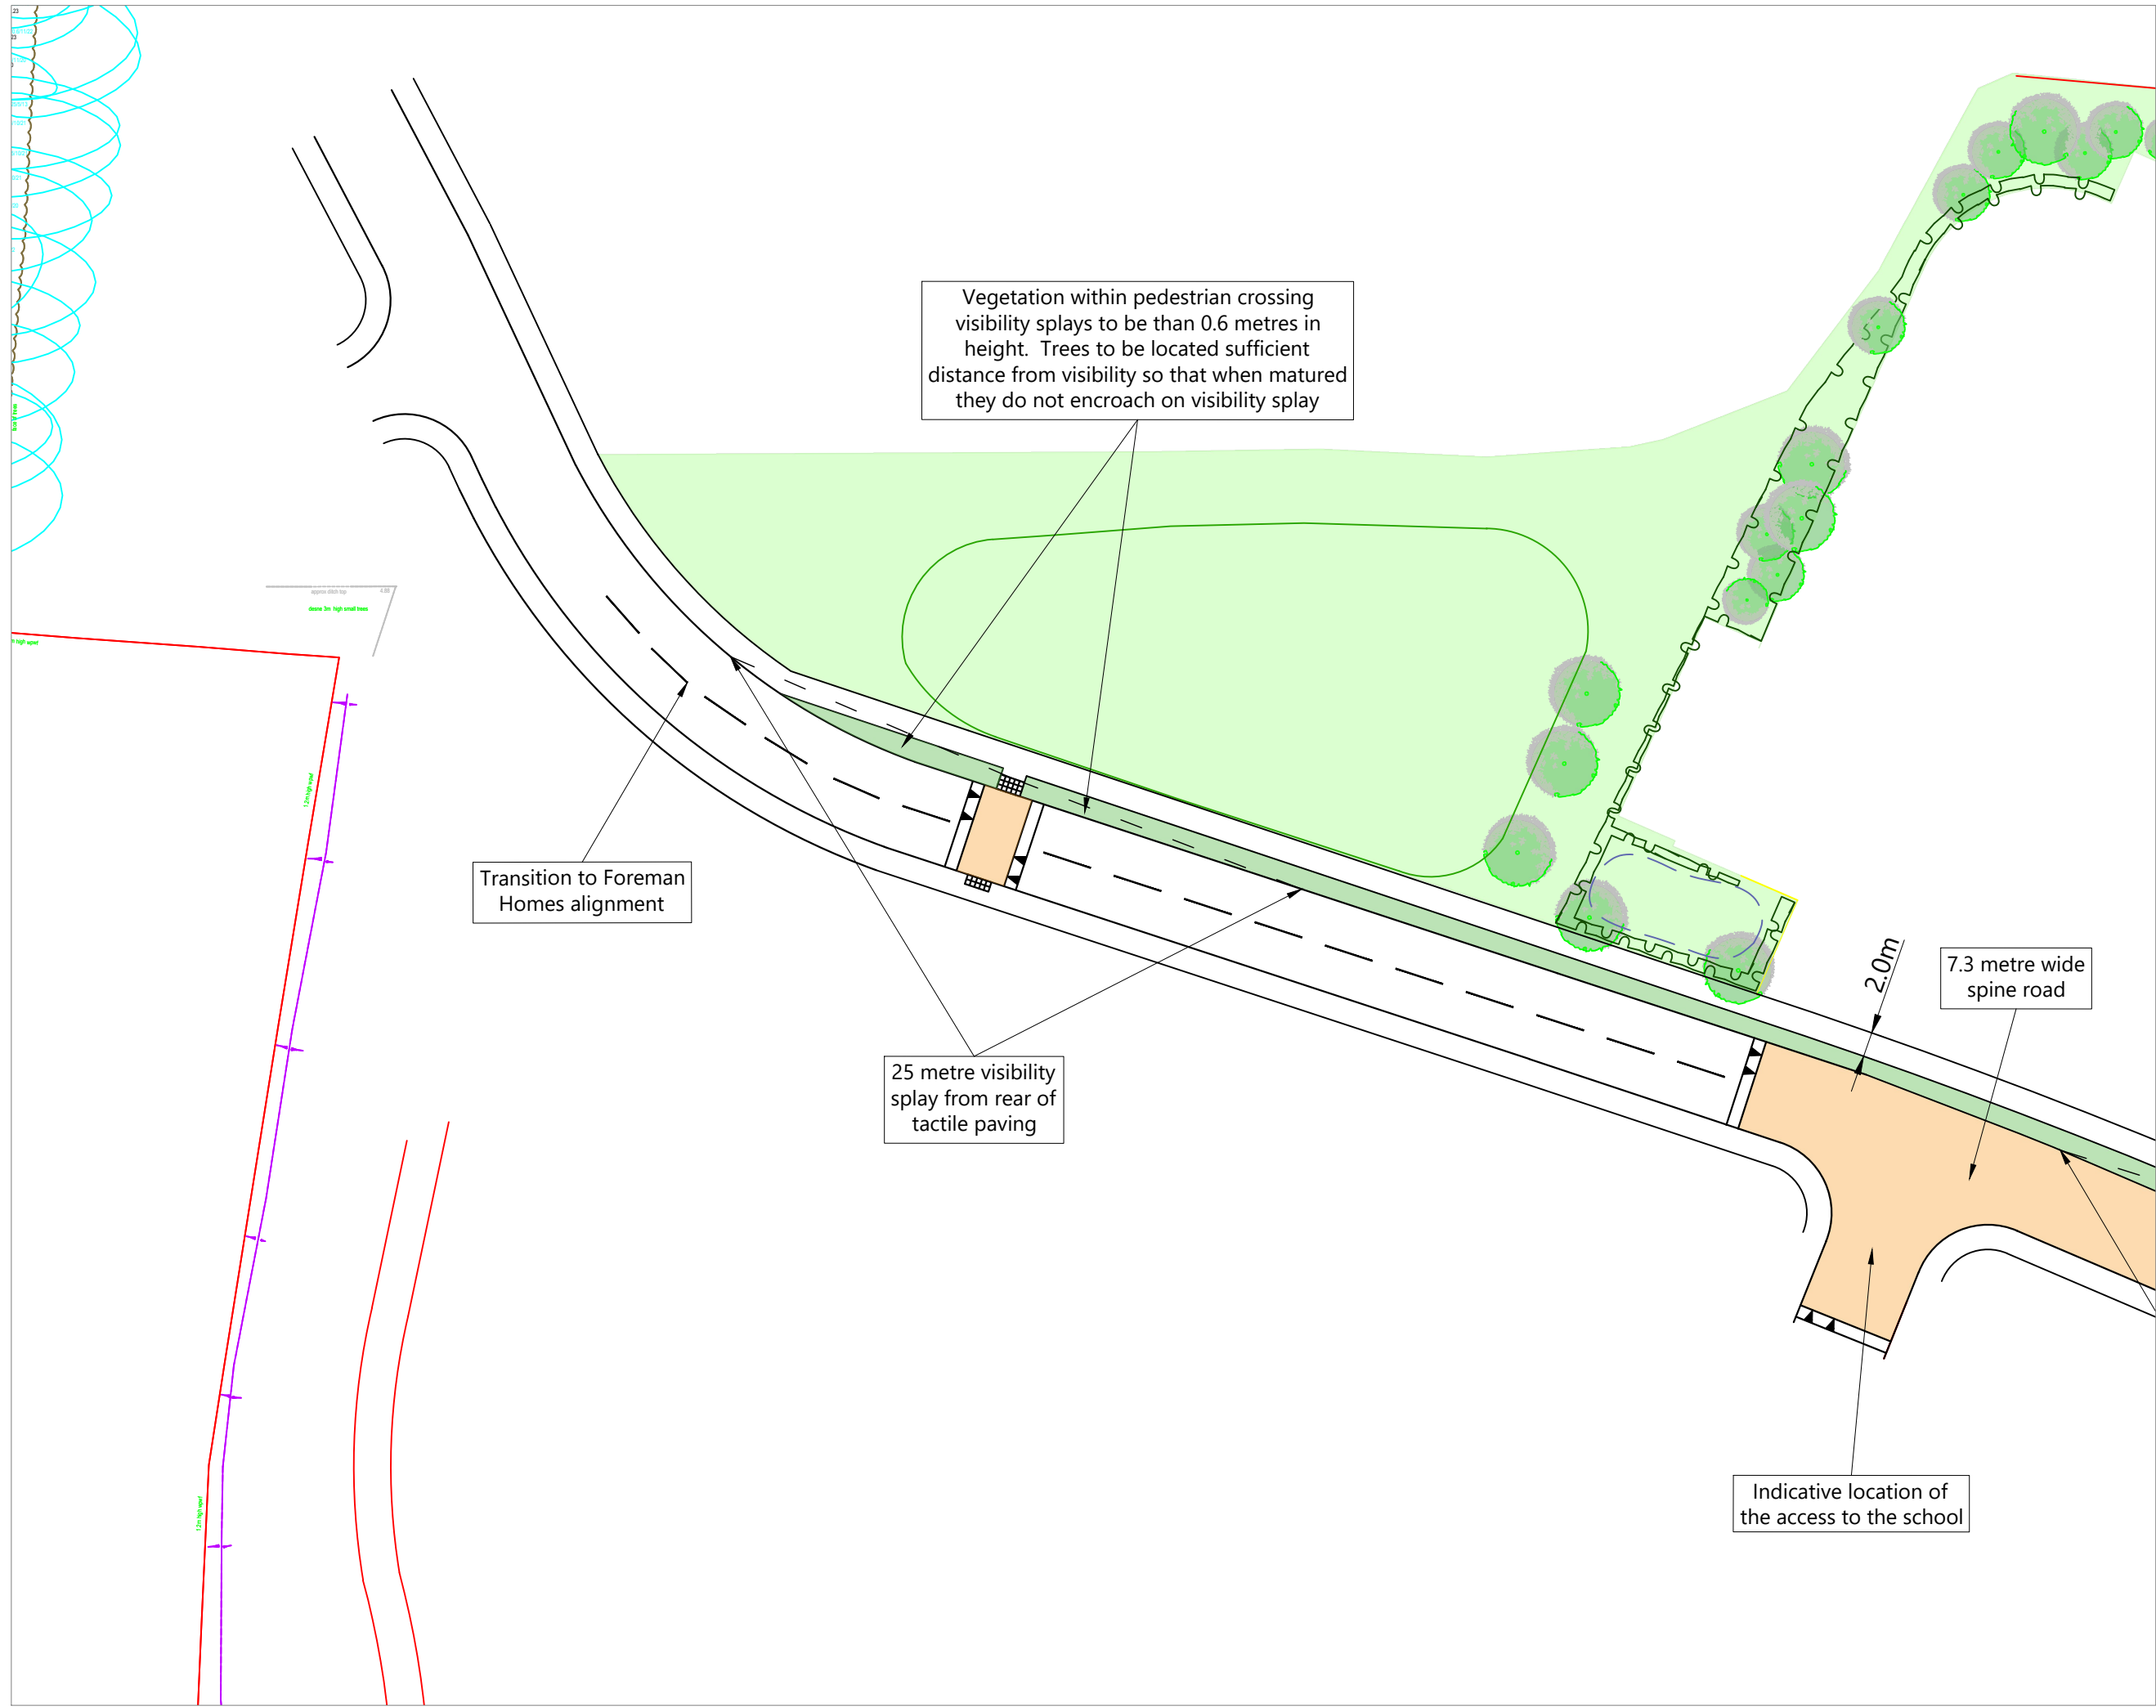

NOTES:
© Crown copyright and database rights 2021 OS Licence 100056454.

ISSUE

ISSUE	REASON FOR REVISION	BY	DATE
B	Overview sheet added and pages renumbered	B	28.10.21
A	Scale bar updated	A	26.10.21

PROJECT:
PAGHAM PHASE C RM

CLIENT:
HANBURY (PM) LIMITED

PROJECT REF:	DRAWING NUMBER:	SCALE (AT A3):
2152	07	1:500


SHEET NUMBER:
SHEET NUMBER 2 OF 3

SCALE BAR:
0m 5m 10m 15m 20m

HighgateTransportation
www.highgatetransportation.co.uk
First Floor, 43-45 Park Street
Bristol BS1 5NL
01179 349 121
© Highgate Transportation Limited

TITLE:
SPINE ROAD AND LOCAL CENTRE ACCESS

DATE:	DRAWN BY:	CHECKED:
25.10.21	BL	DT

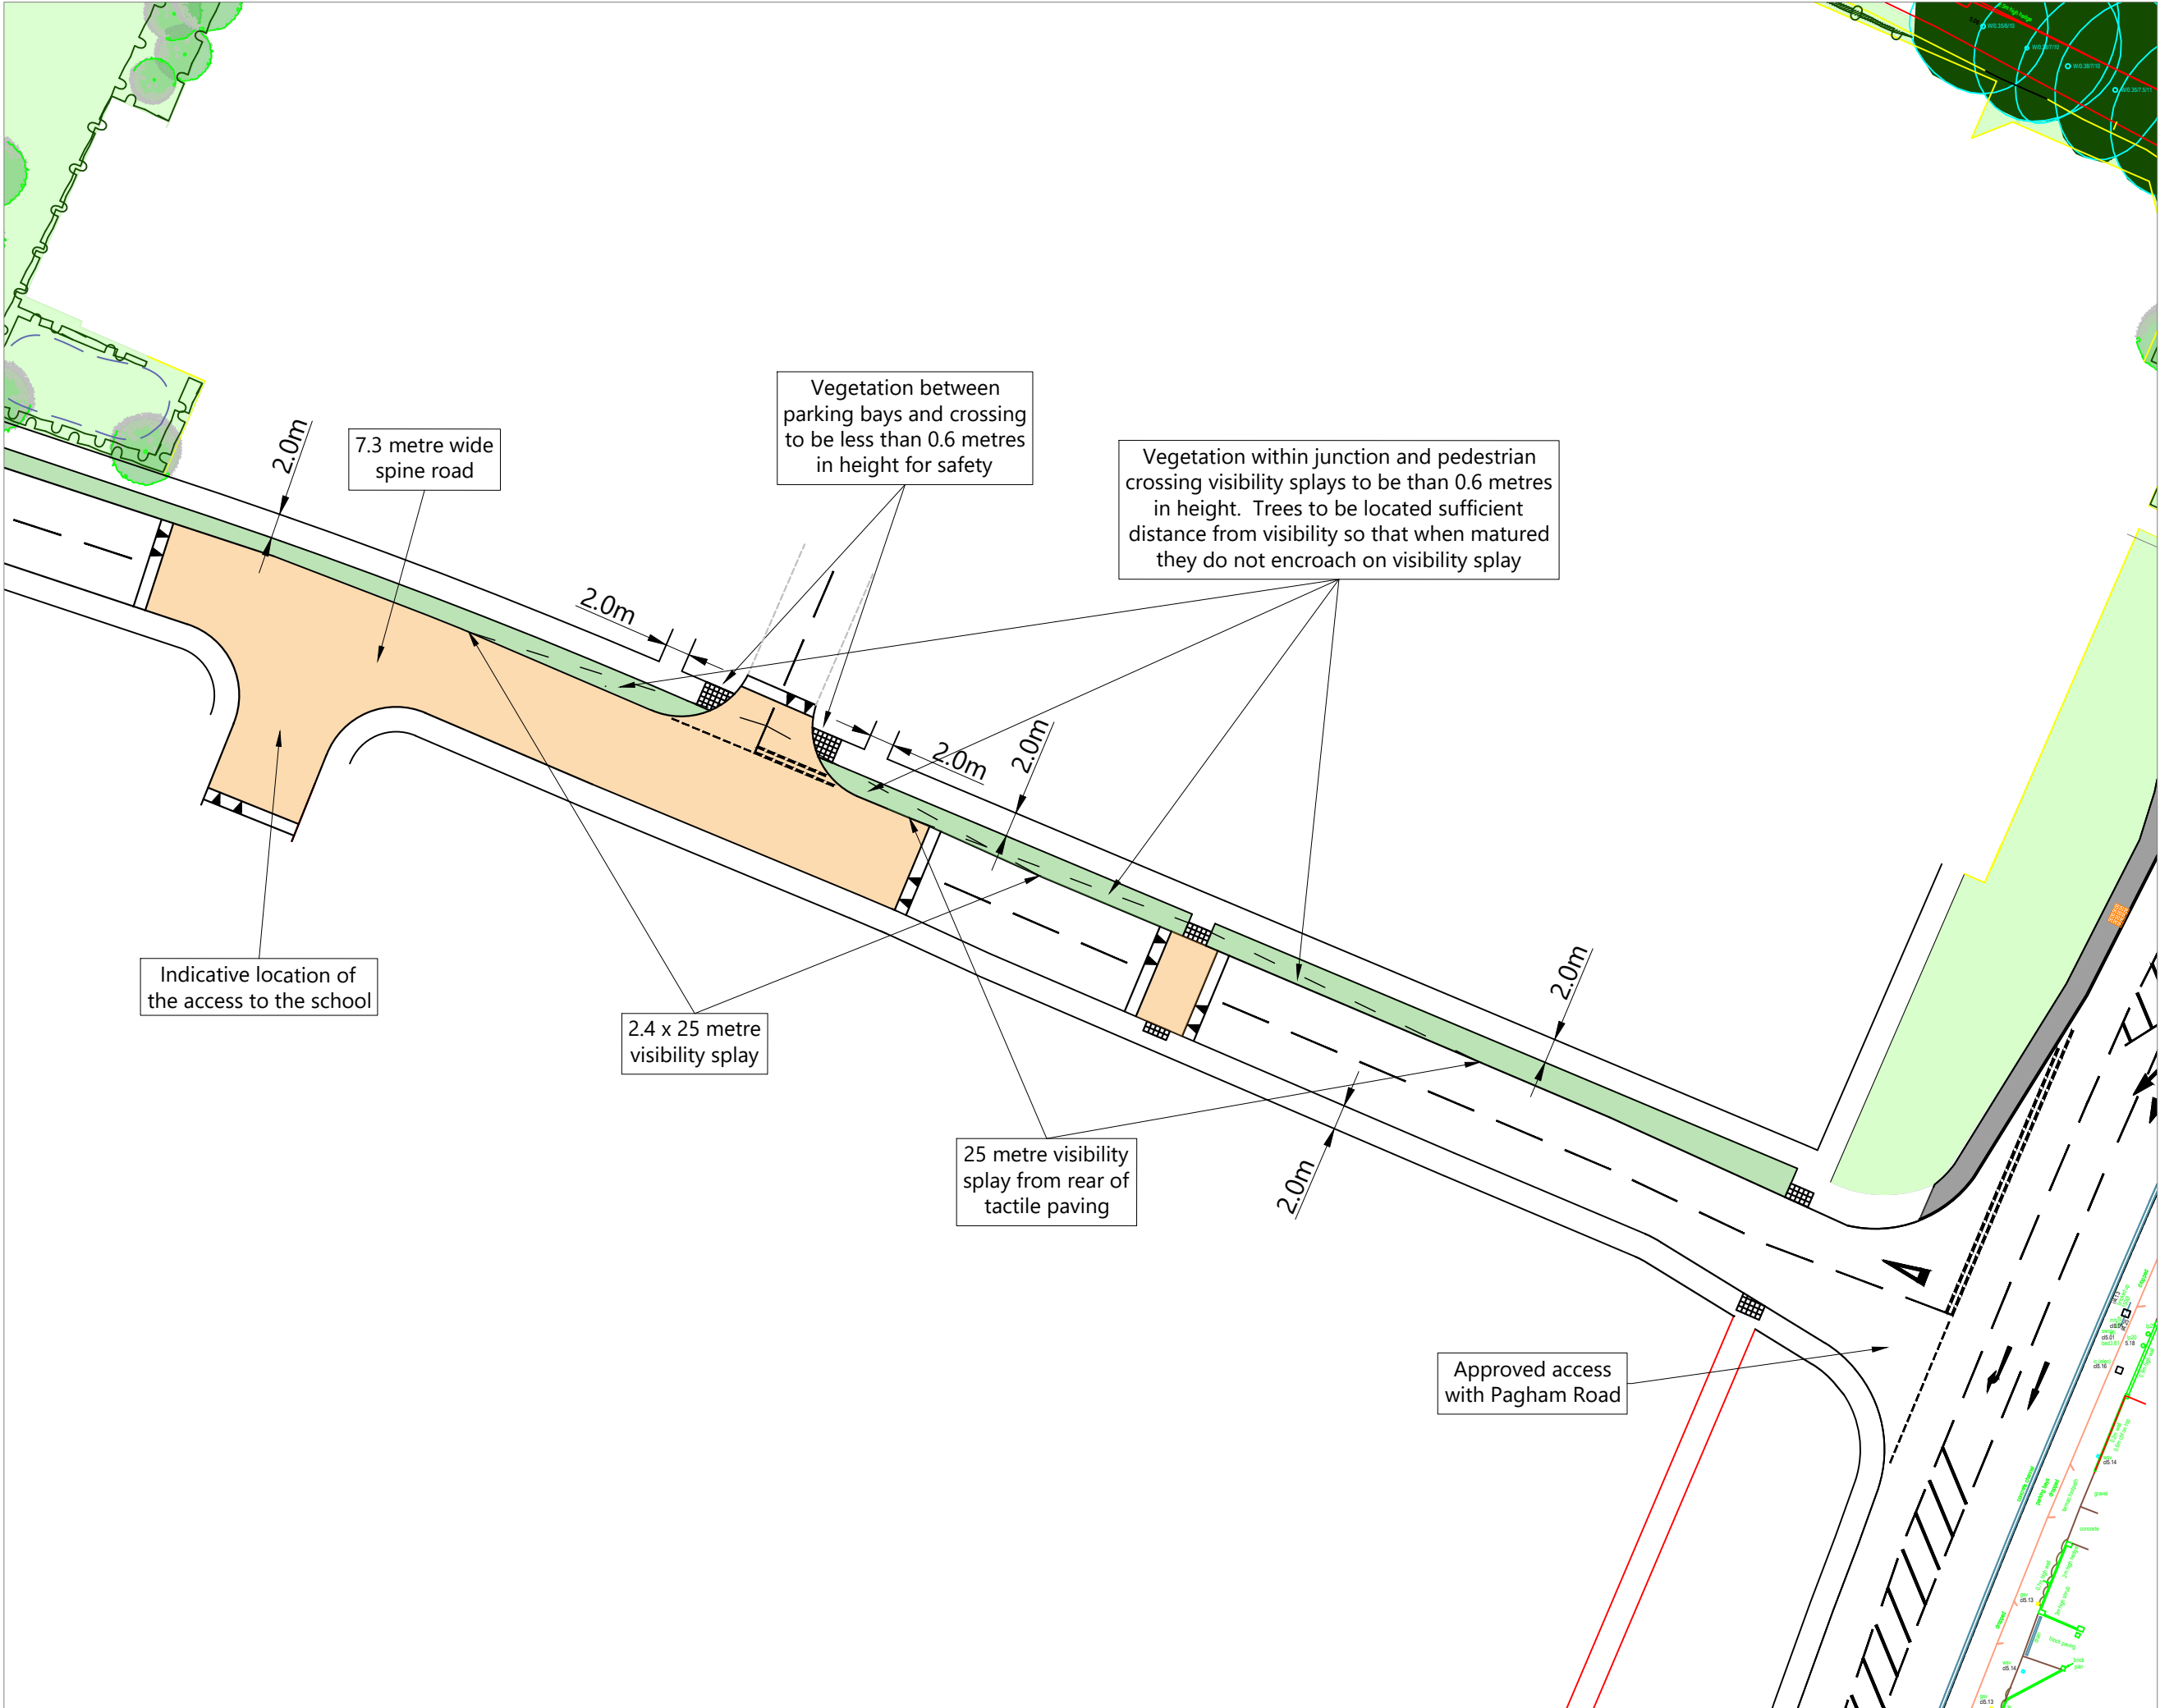

NOTES:
© Crown copyright and database rights 2021 OS Licence
100056454.



B	Overview sheet added and pages renumbered	B	28.10.21
A	Scale bar updated	A	26.10.21
ISSUE	REASON FOR REVISION	BY	DATE

PROJECT:

PAGHAM PHASE C RM

CLIENT:

HANBURY (PM) LIMITED

PROJECT REF:	DRAWING NUMBER:	SCALE (AT A3):
2152	07	1:500

SHEET NUMBER:
SHEET NUMBER 3 OF 3

SCALE BAR:
0m 5m 10m 15m 20m

Highgate*Transportation*
www.highgatetransportation.co.uk
First Floor, 43-45 Park Street
Bristol BS1 5NL
01179 349 121
© Highgate Transportation Limited

TITLE:
SPINE ROAD AND
LOCAL CENTRE ACCESS

DATE:	DRAWN BY:	CHECKED:
25.10.21	BL	DT