Legend

- Marshalls Modal 200x100mm paving blocks - laid to Herringbone Mix of Oatmeal / Indian granite / Indian granite 40% / 30% / 30% or equivalent approved
- Vehicular Coloured aspalt Colour Light Buff Tarmac Ultracolour or equivalent approved
- Marshalls Modal 300x200mm paving blocks - laid to 1/2 stretched bound Colour - Oatmeal / Indian granite 60 / 40% mix or equivalent approved
- Marshalls Modal 300x100mm paving blocks - laid to 1/3 stretched bound Colour - Oatmeal or equivalent approved
- Wet rolled self binding gravel - colour Buff Breedon Gravel or equivalent approved
- Asphalt surface
- Marshalls Modal 600x200mm paving blocks - laid to 1/3 stretched bound Colour - Oatmeal granite - smooth or equivalent approved
- Building margin - Marshalls Modal 400x400mm paving slabs Colour - Light cream granite or equivalent approved
- Brushed finish in-situ concrete slab.
- Proposed tactile blister block paving
- Concrete kerb, including radius, drop and quadrant units.
- Concrete square channel kerb.
- 50x150mm conctere flat top edgings lain flush with grass and 100mm upstand to planting.
- EV charger
- L316 stainless steel Sheffield cycle hoops
- Proposed litter bin - timber vertical slat
- Bespoke curved bench with timber slats / back and arm rests
- Timber slatted bench with backs and arm rests
- Post and 3 rail timber fence 1.2m high
- 2.1m Timber screen fence and matching gates to bin and bike stores
- Application boundary
- Timber pedestrian bridge

0 5 10 20m
SCALE 1:250

NORTH

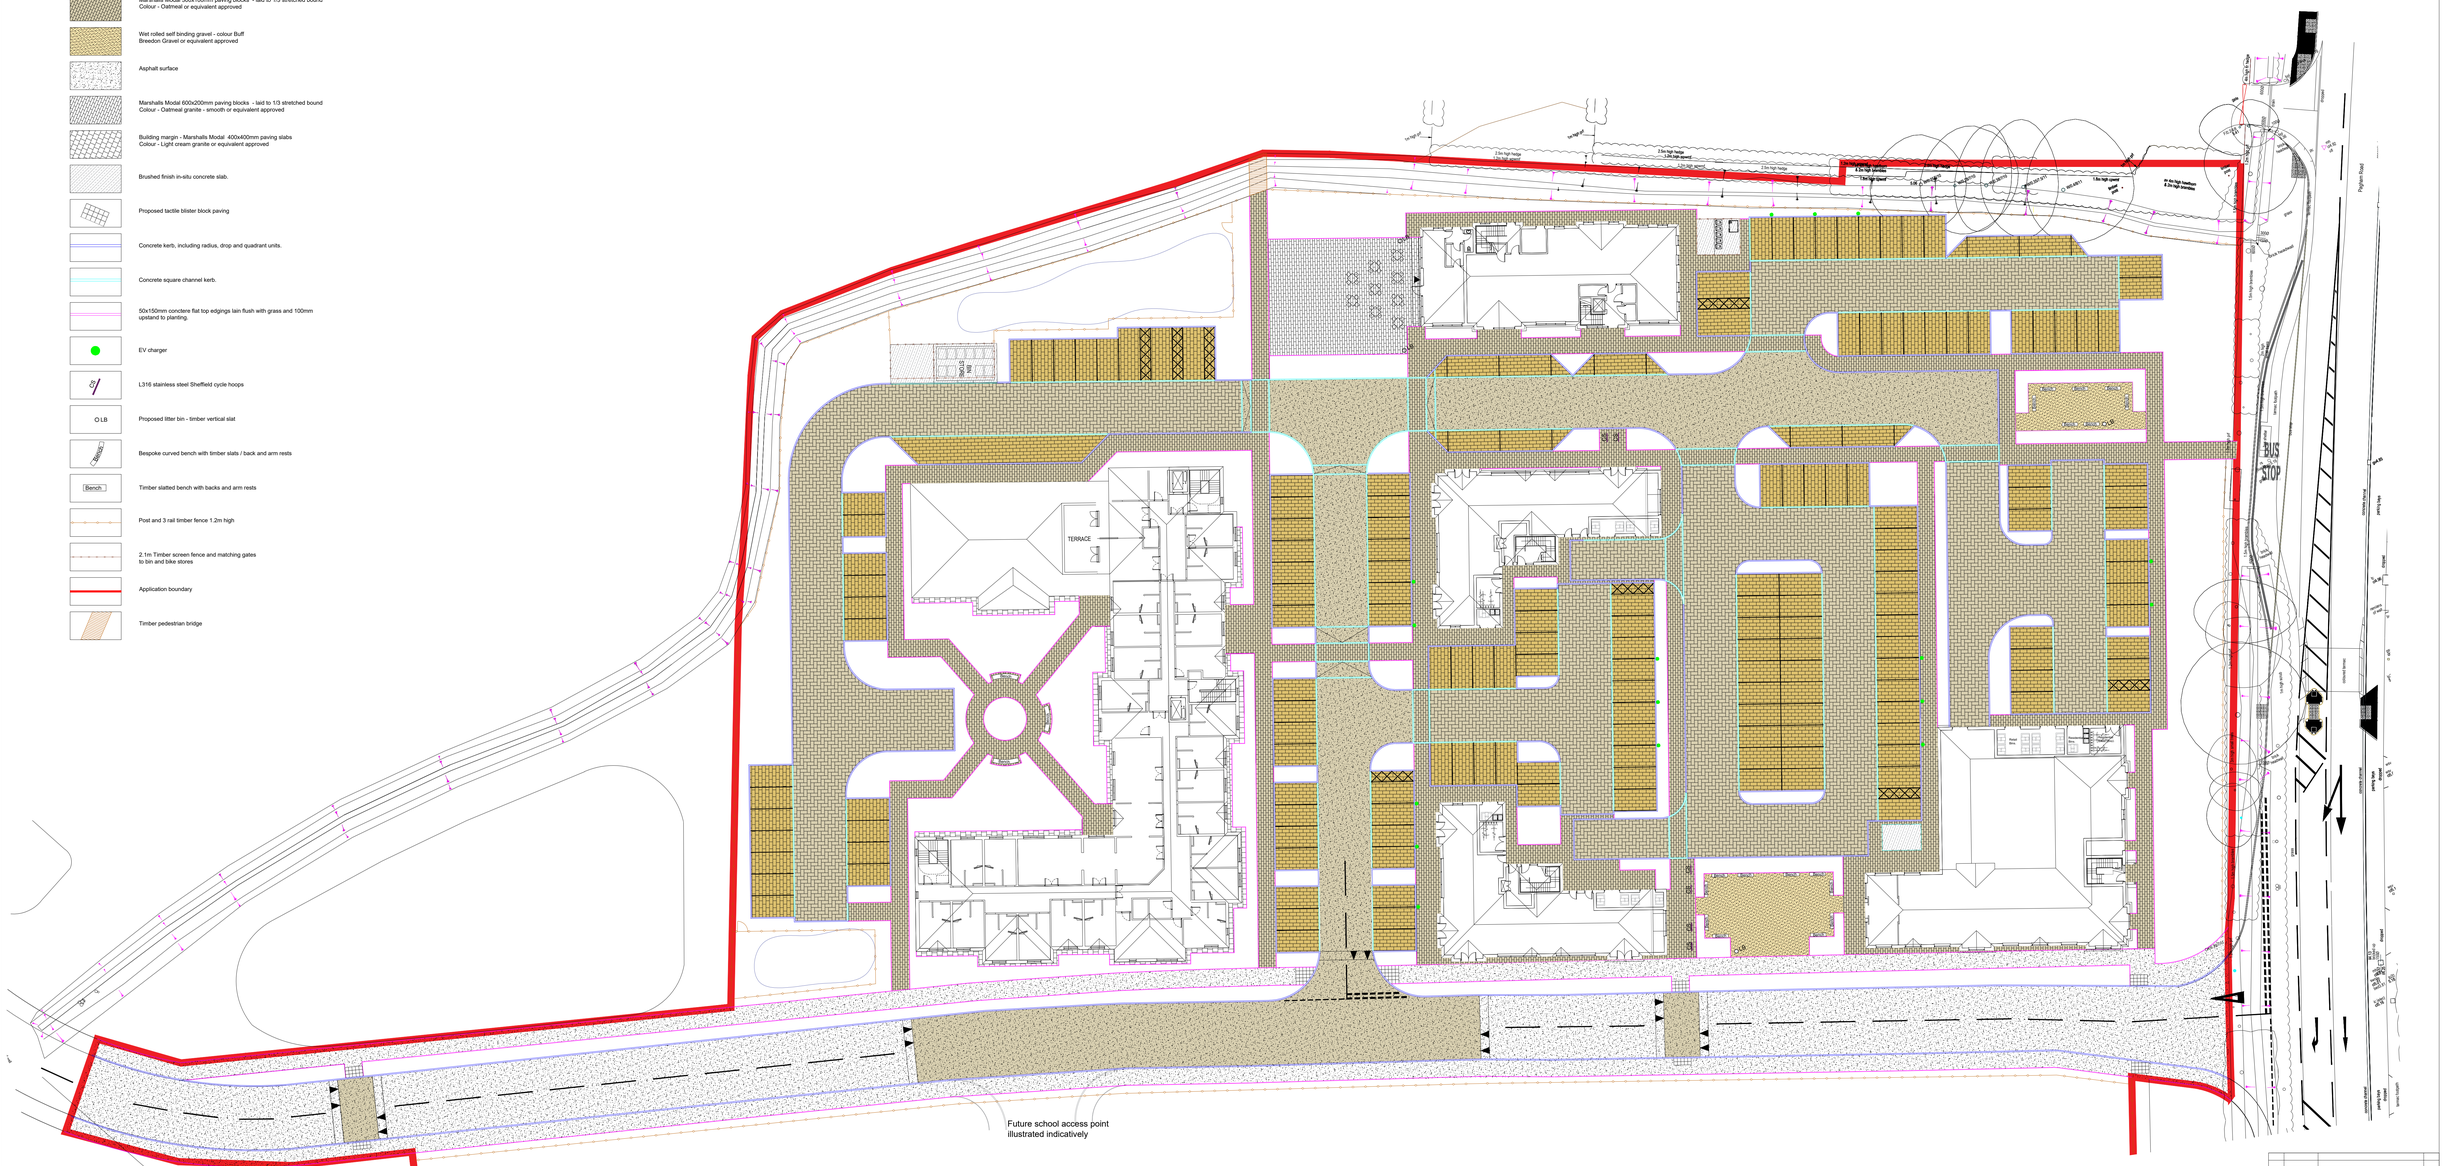

Mark	Date	Details	By
P02	02.11.2021	Red Line amended	MG
P01	29.10.2021	First issue	MG

REVISIONS

Client:
Hanbury Properties

Project Title :
Pagham Community Hub

Scale : 1:250 for the original size of : A0

Drawn by : MG | Checked by : MG | Passed by : MG | Date : 26.10.2021

Drawing Status :
Planning

Drawing Originator :

DAVIESLANDSCAPE ARCHITECTS
Suite F1, Stroud House, Russell Street, Stroud, Gloucestershire, GL5 3AN
t: 01453 760080 e: info@d-la.co.uk w: www.d-la.co.uk

Drawing Title :
Proposed Hard Landscape

Job No.	Drawing Project	Originator	Volume	Level	Type	Role	Number	Revision
2068	2068	DLA	-	-	-	L	01	P02

DO NOT SCALE FROM THIS DRAWING

V:\Server DATA\PROJECT FILES\2068 Pagham Community Hub
Revit\Landscape\Drawings\Planning\DLA-2068-L-01-Rev\P02-Proposed Hard Landscape.dwg

ANALYSIS PRINT LICENCE - 01/08/2013