



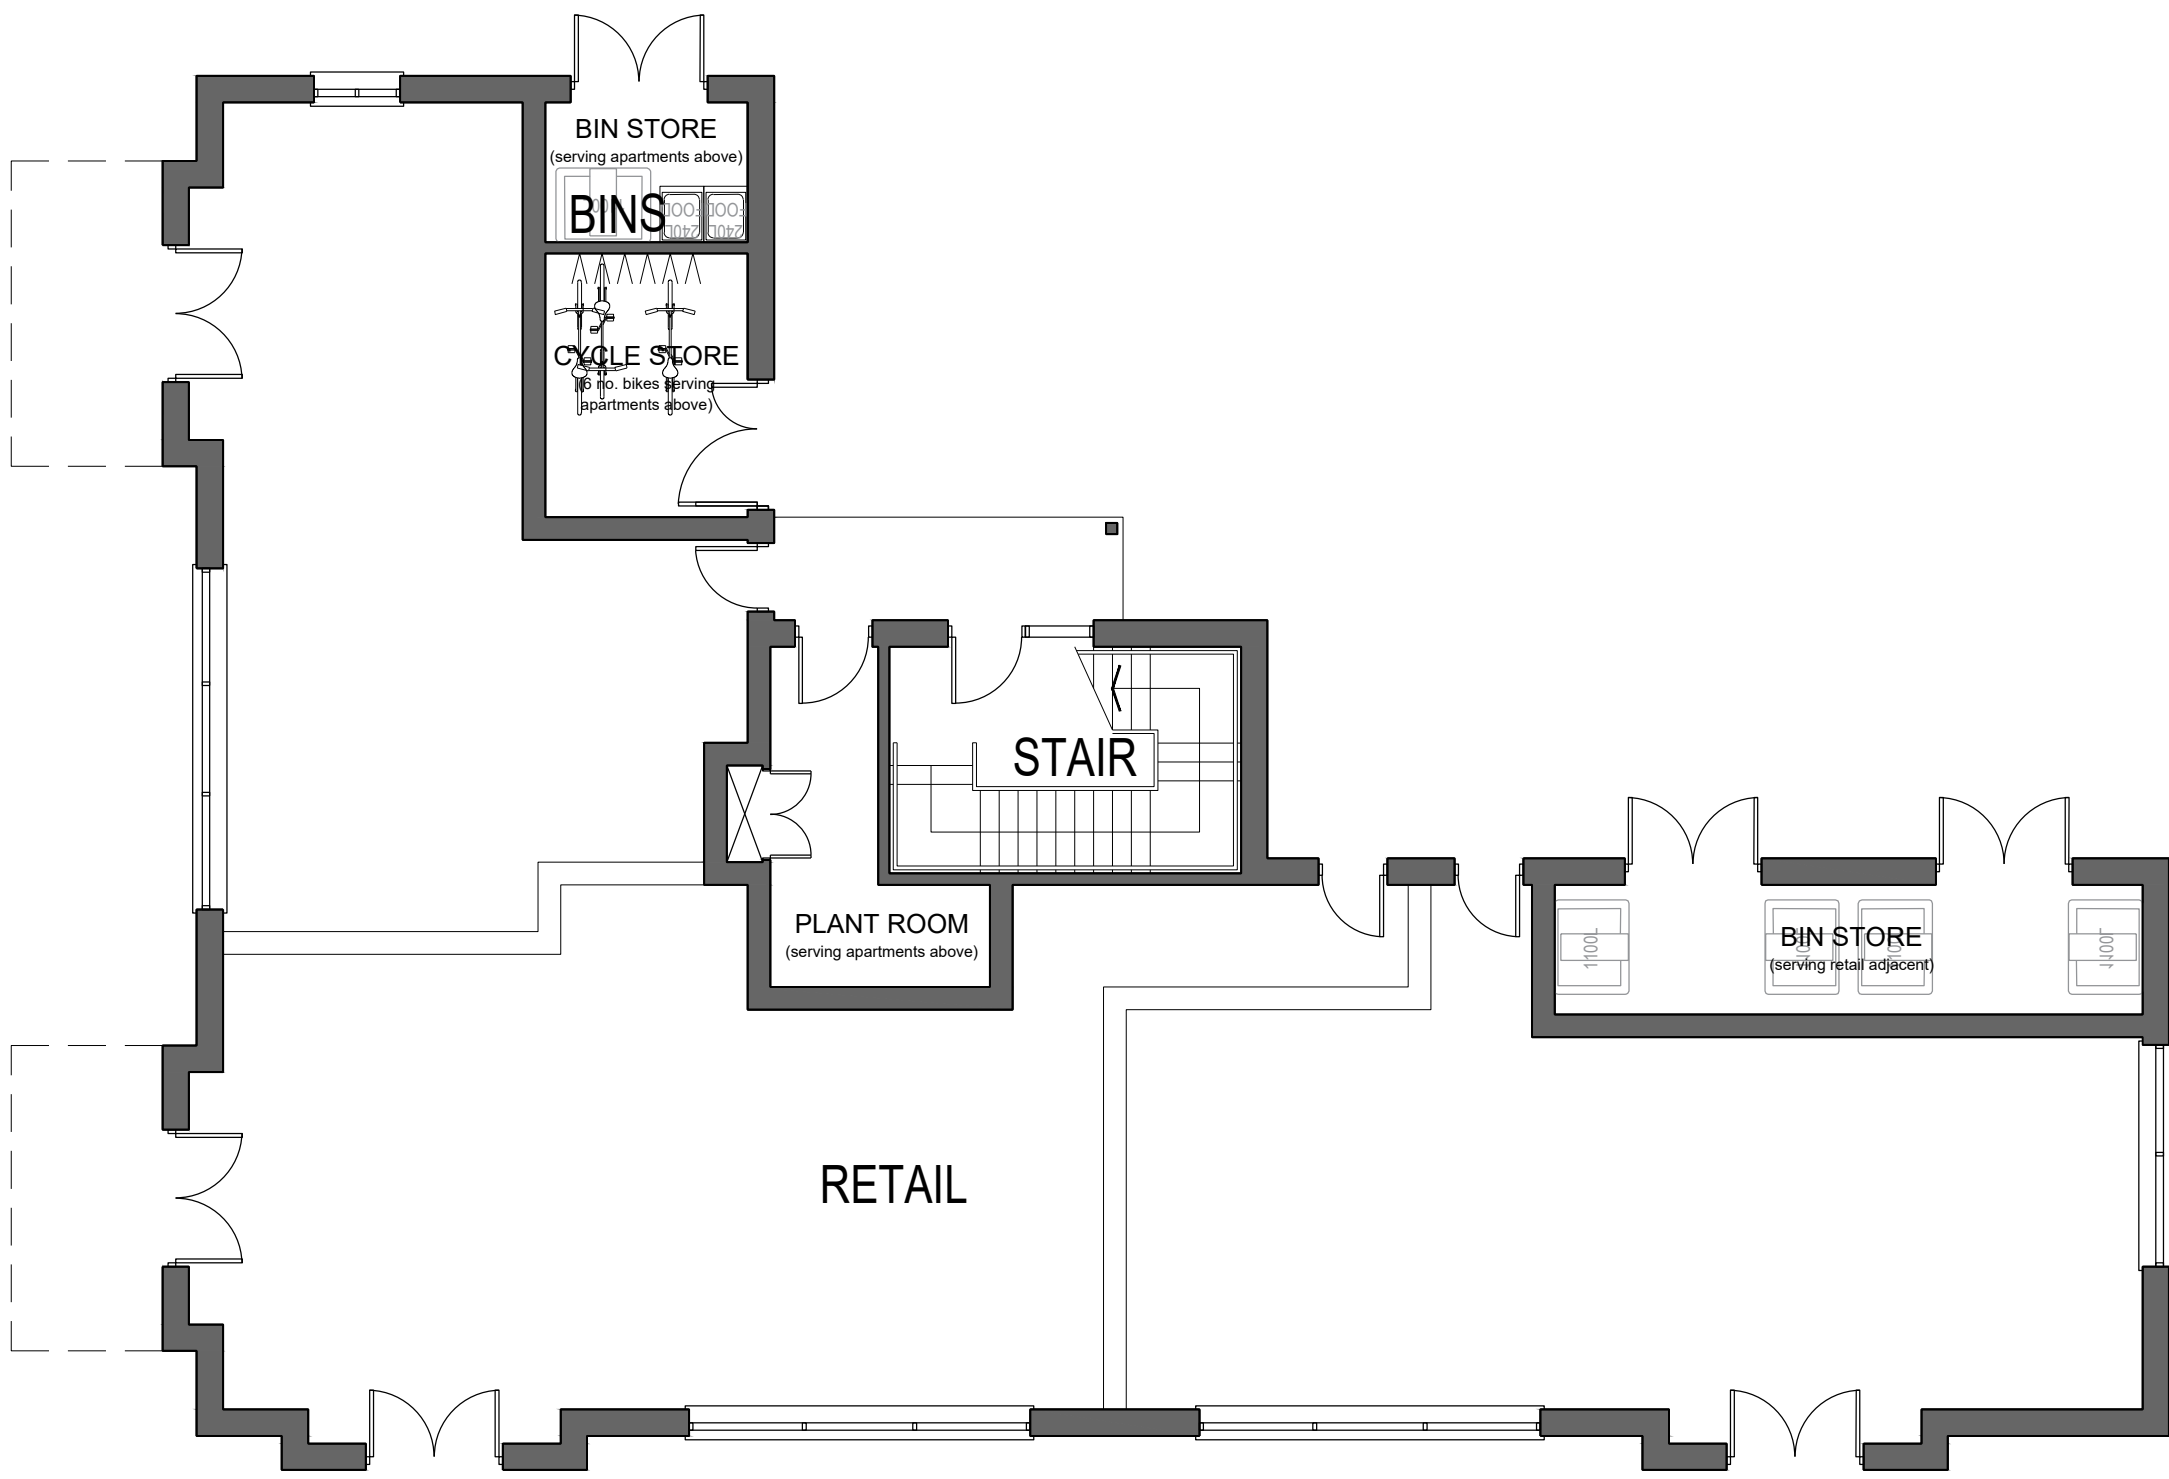


GROUND FLOOR PLAN

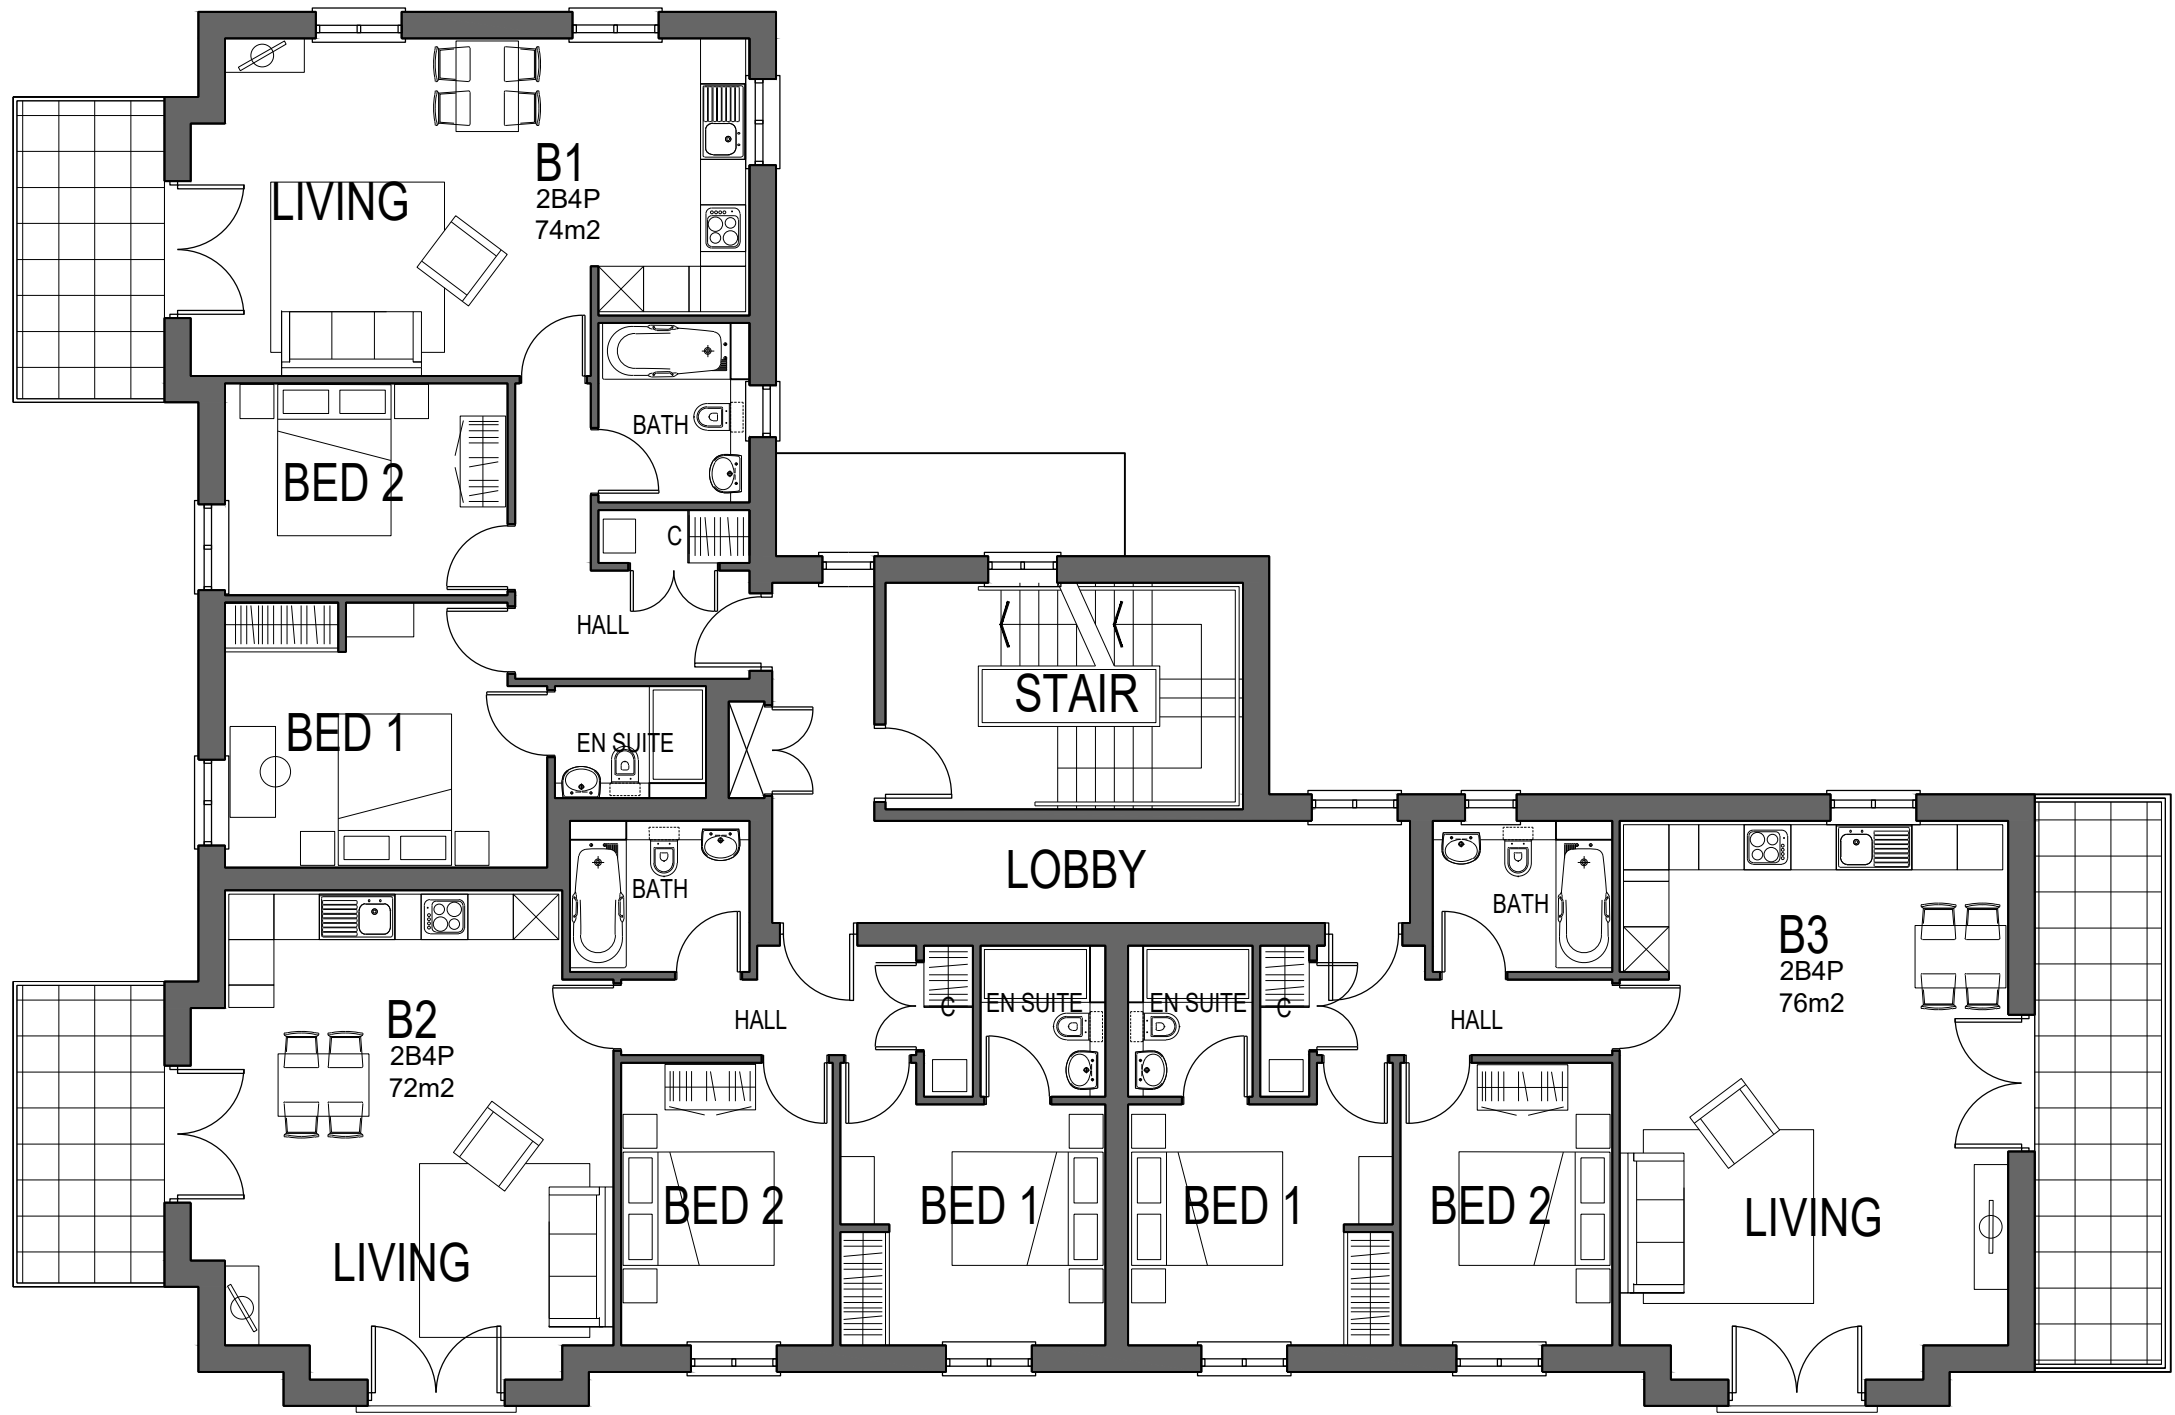


FIRST FLOOR PLAN

Block B
Schedule of Areas

FLAT N.	SIZE	SQFT	SQM
B1	2B4P	796	74
B2	2B4P	775	72
B3	2B4P	818	76
B4	2B4P	796	74
B5	2B4P	775	72
B6	2B4P	818	76

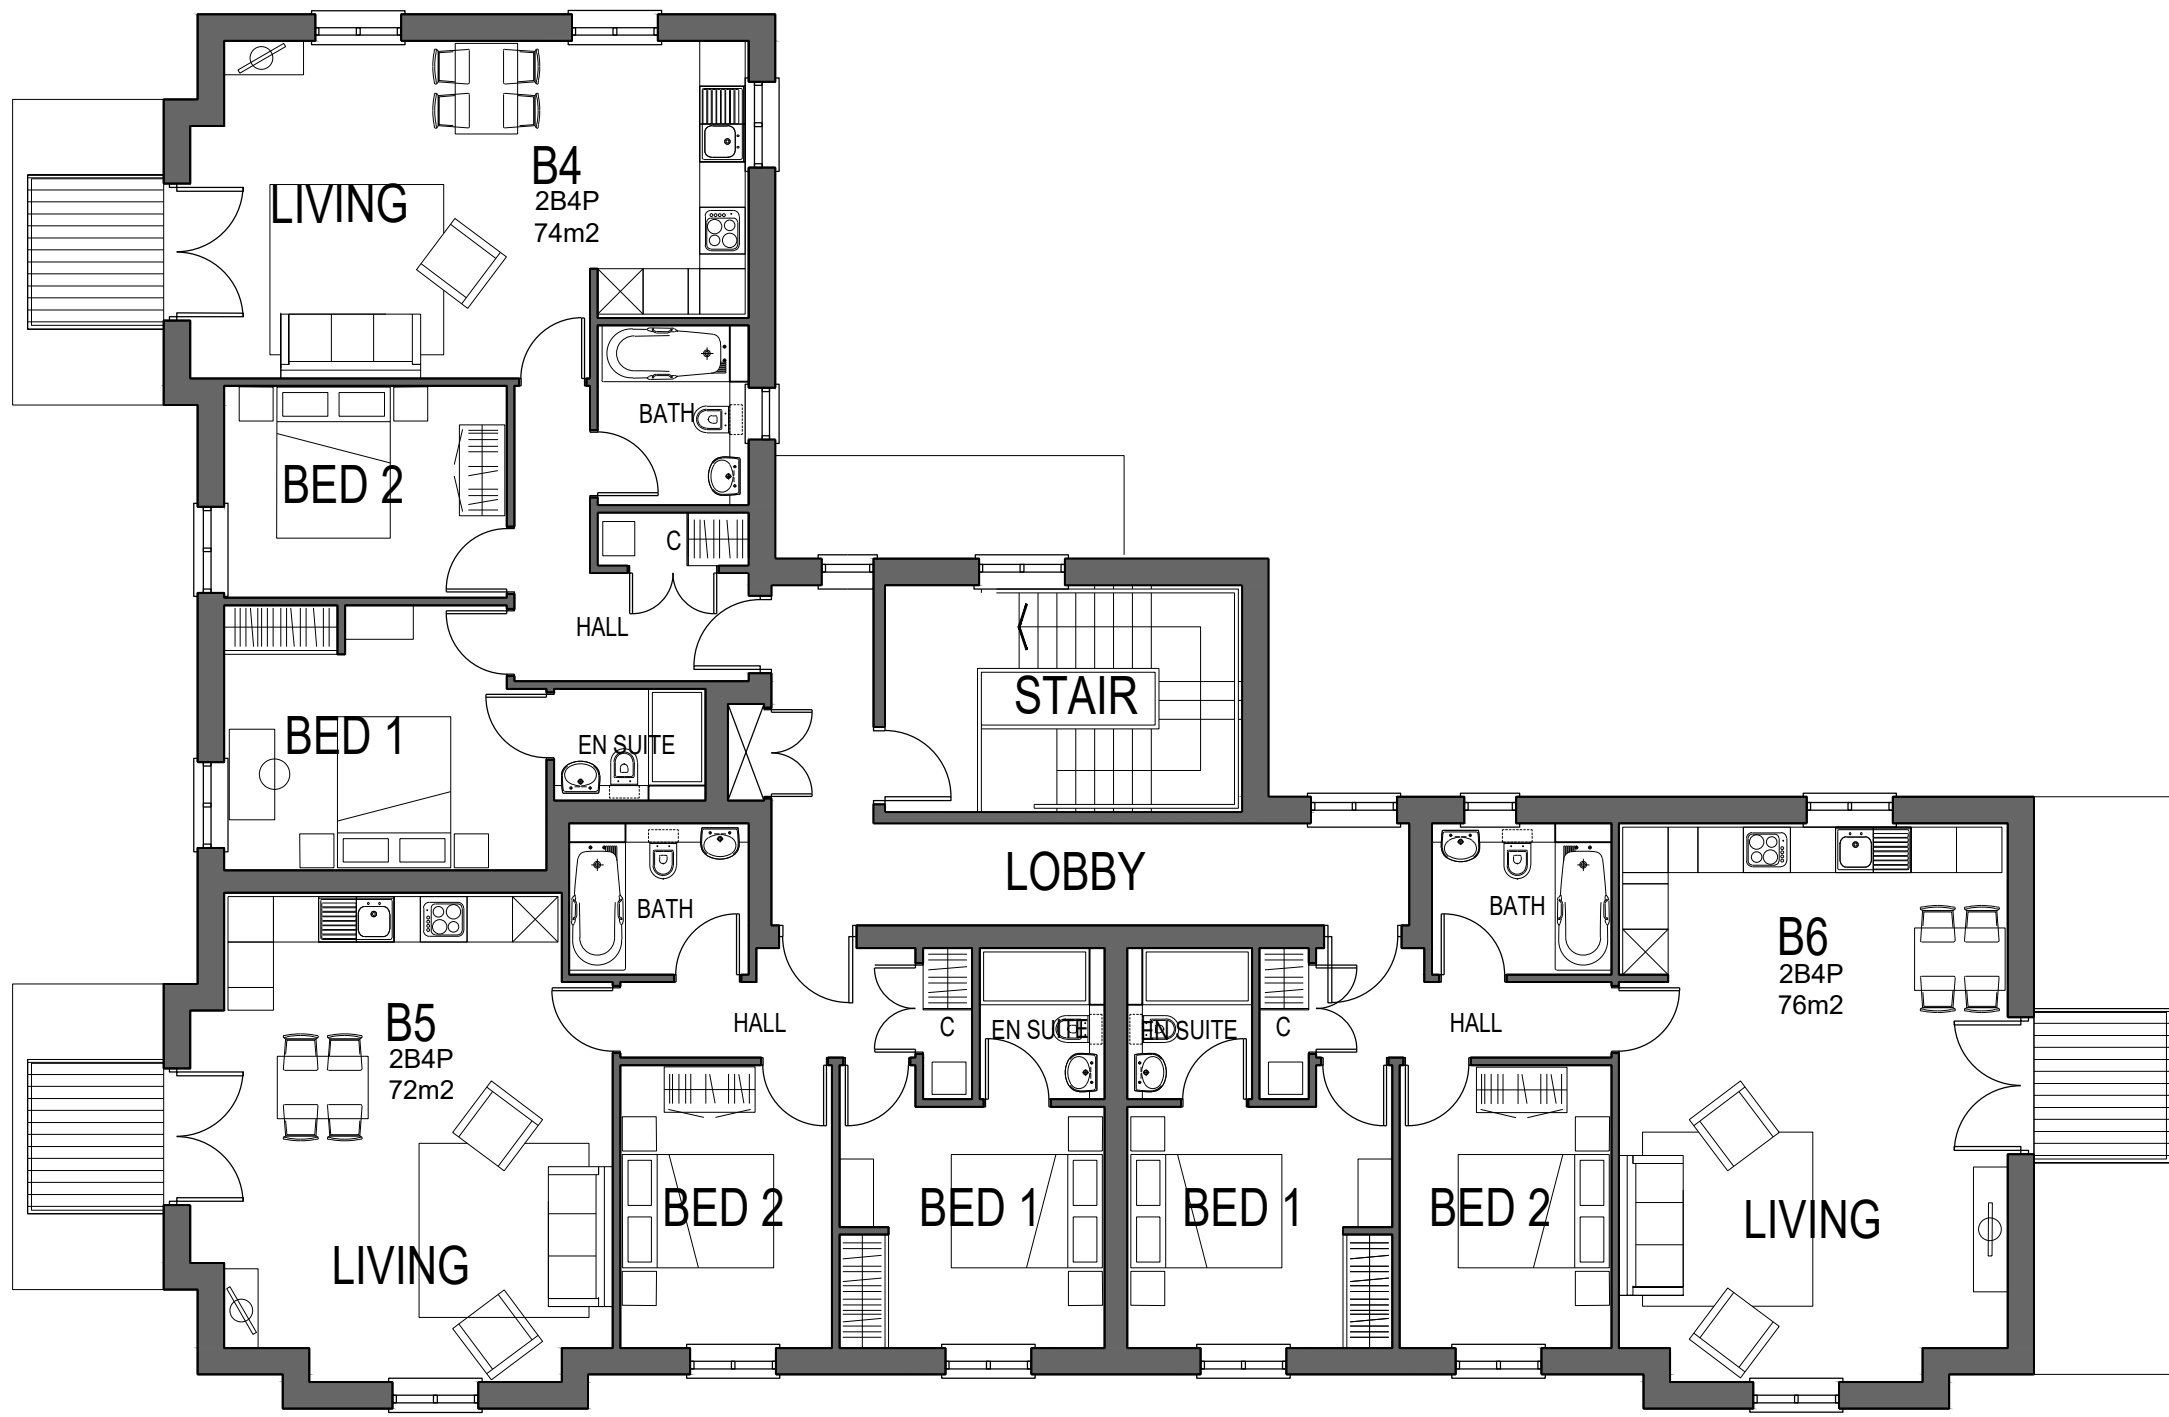

SECOND FLOOR PLAN

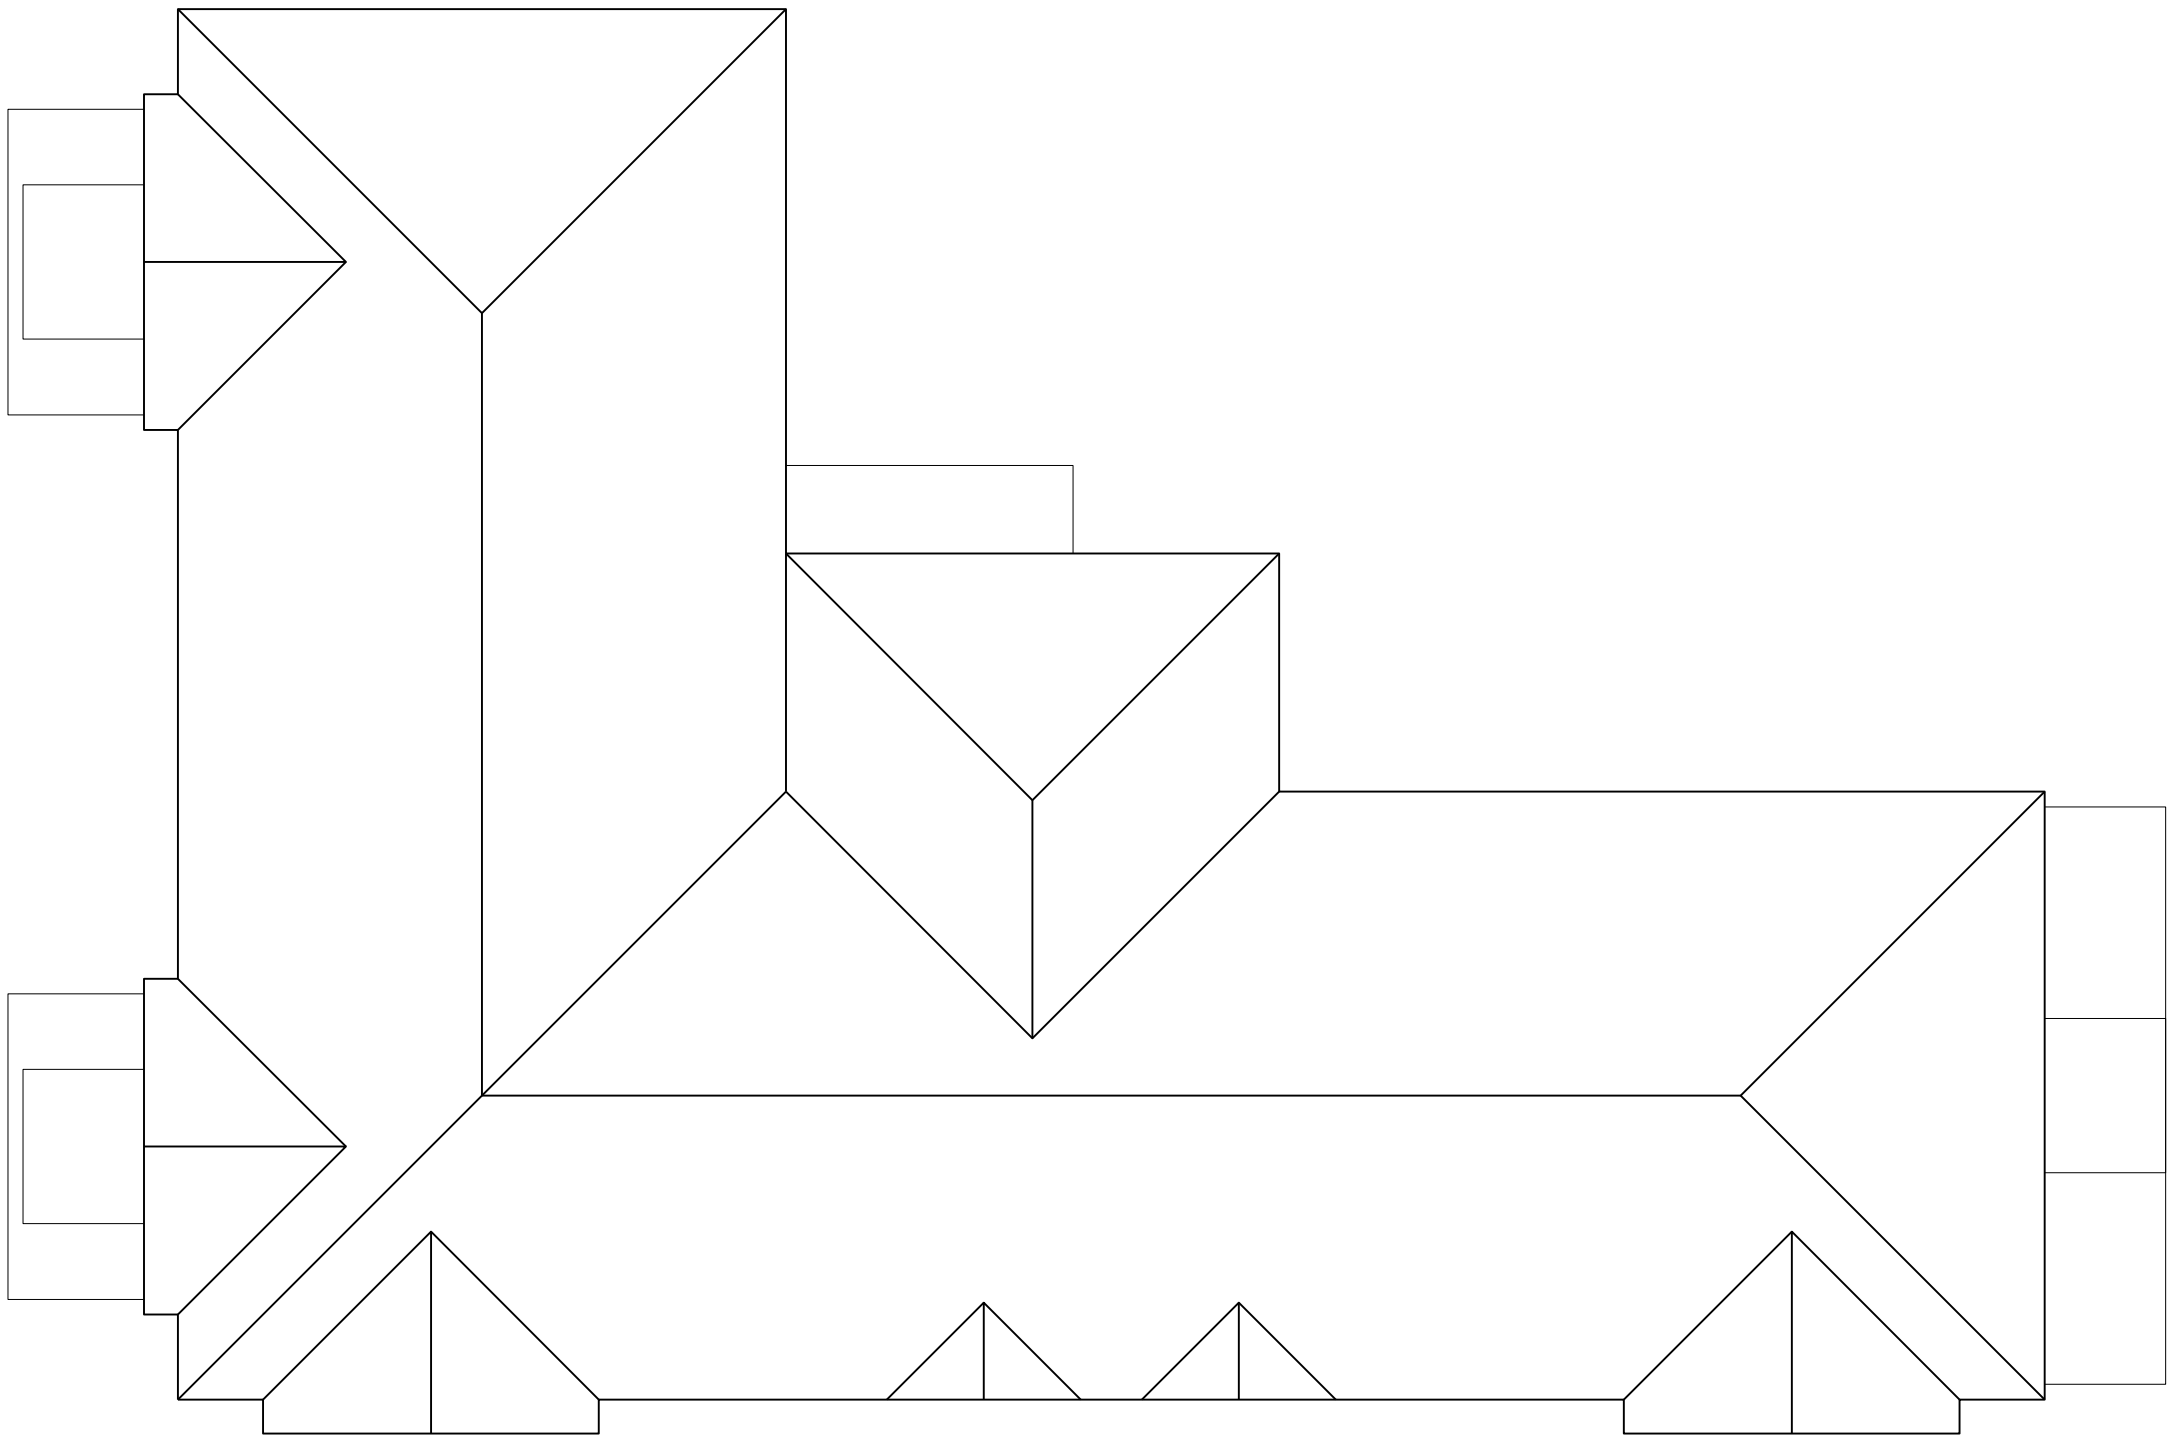

ROOF PLAN

