


rev.	date	description
------	------	-------------



SOUTH ELEVATION



WEST ELEVATION

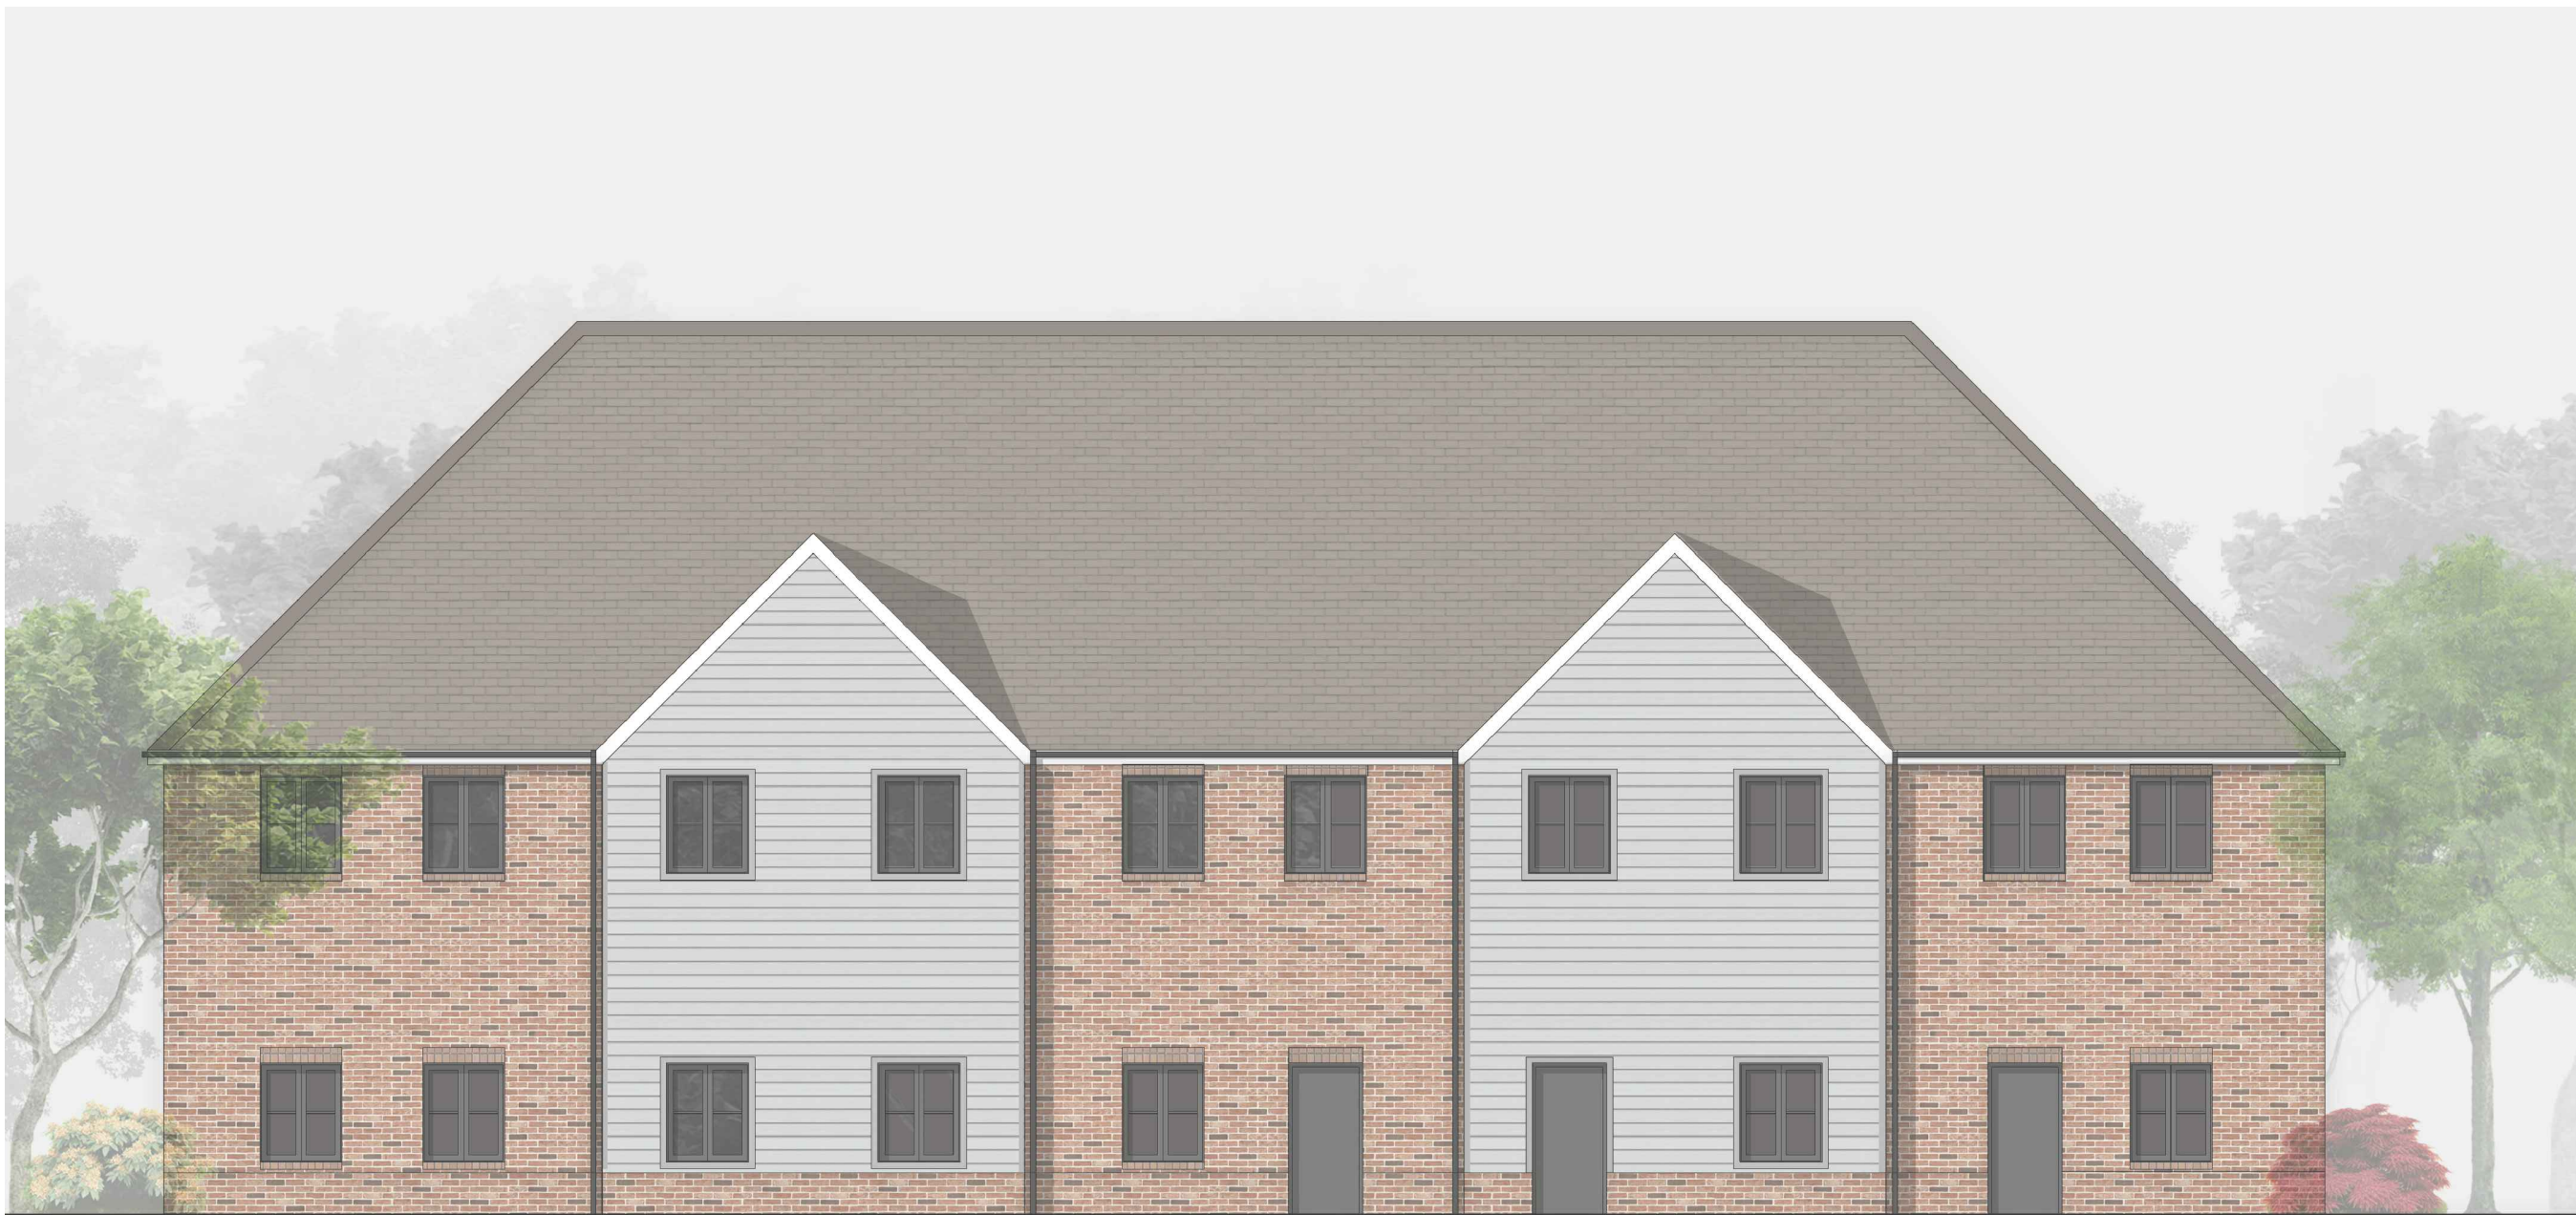

NORTH ELEVATION



EAST ELEVATION

