This drawing is the copyright of Roberts Limbrick Ltd and should not be reproduced in whole or in part or used in any manner whatsoever without their written permission.

Do Not scale off this drawing, use only figured dimensions and report any discrepancies or omissions to the Architect immediately.

rev.	date	description
A	10.03.22	Block A roof height reduced

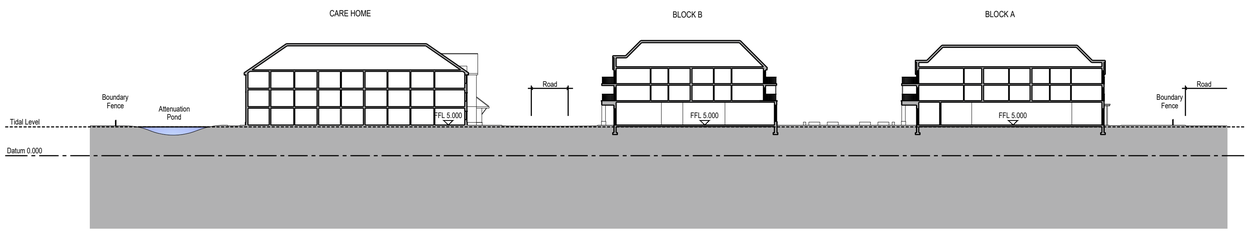

SITE SECTION A-A
1:500

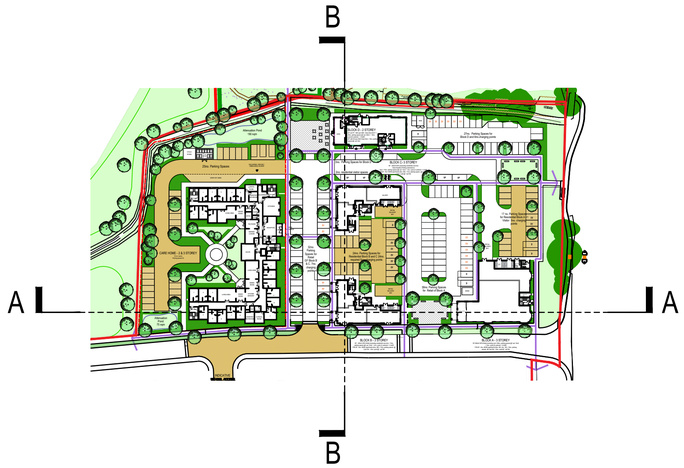

PROPOSED SITE PLAN
1:1250

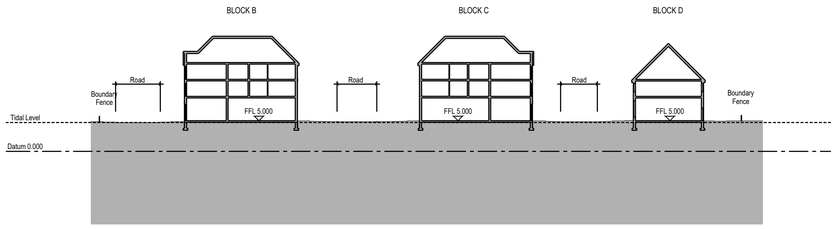

SITE SECTION B-B
1:500

Roberts Limbrick ARCHITECTS

project
Pagham Community Hub RM

client
Hanbury Properties

drawing
Proposed Site Sections

status

ROBERTS LIMBRICK LTD
The Carriage Building, Bruton Way, Gloucester, GL1 1DG
The Estates Office, 25 - 26 Gold Tops, Newport, NP20 4PG
T. 03333 405 500
mail@robertslimbrick.com
www. robertslimbrick.com
Registered Office : England No. 06658029

scale 1:500 1:1250 @ A1

date 04/10/2021 **author** RH

project	drg no.	rev.
10165	PL 15	A