


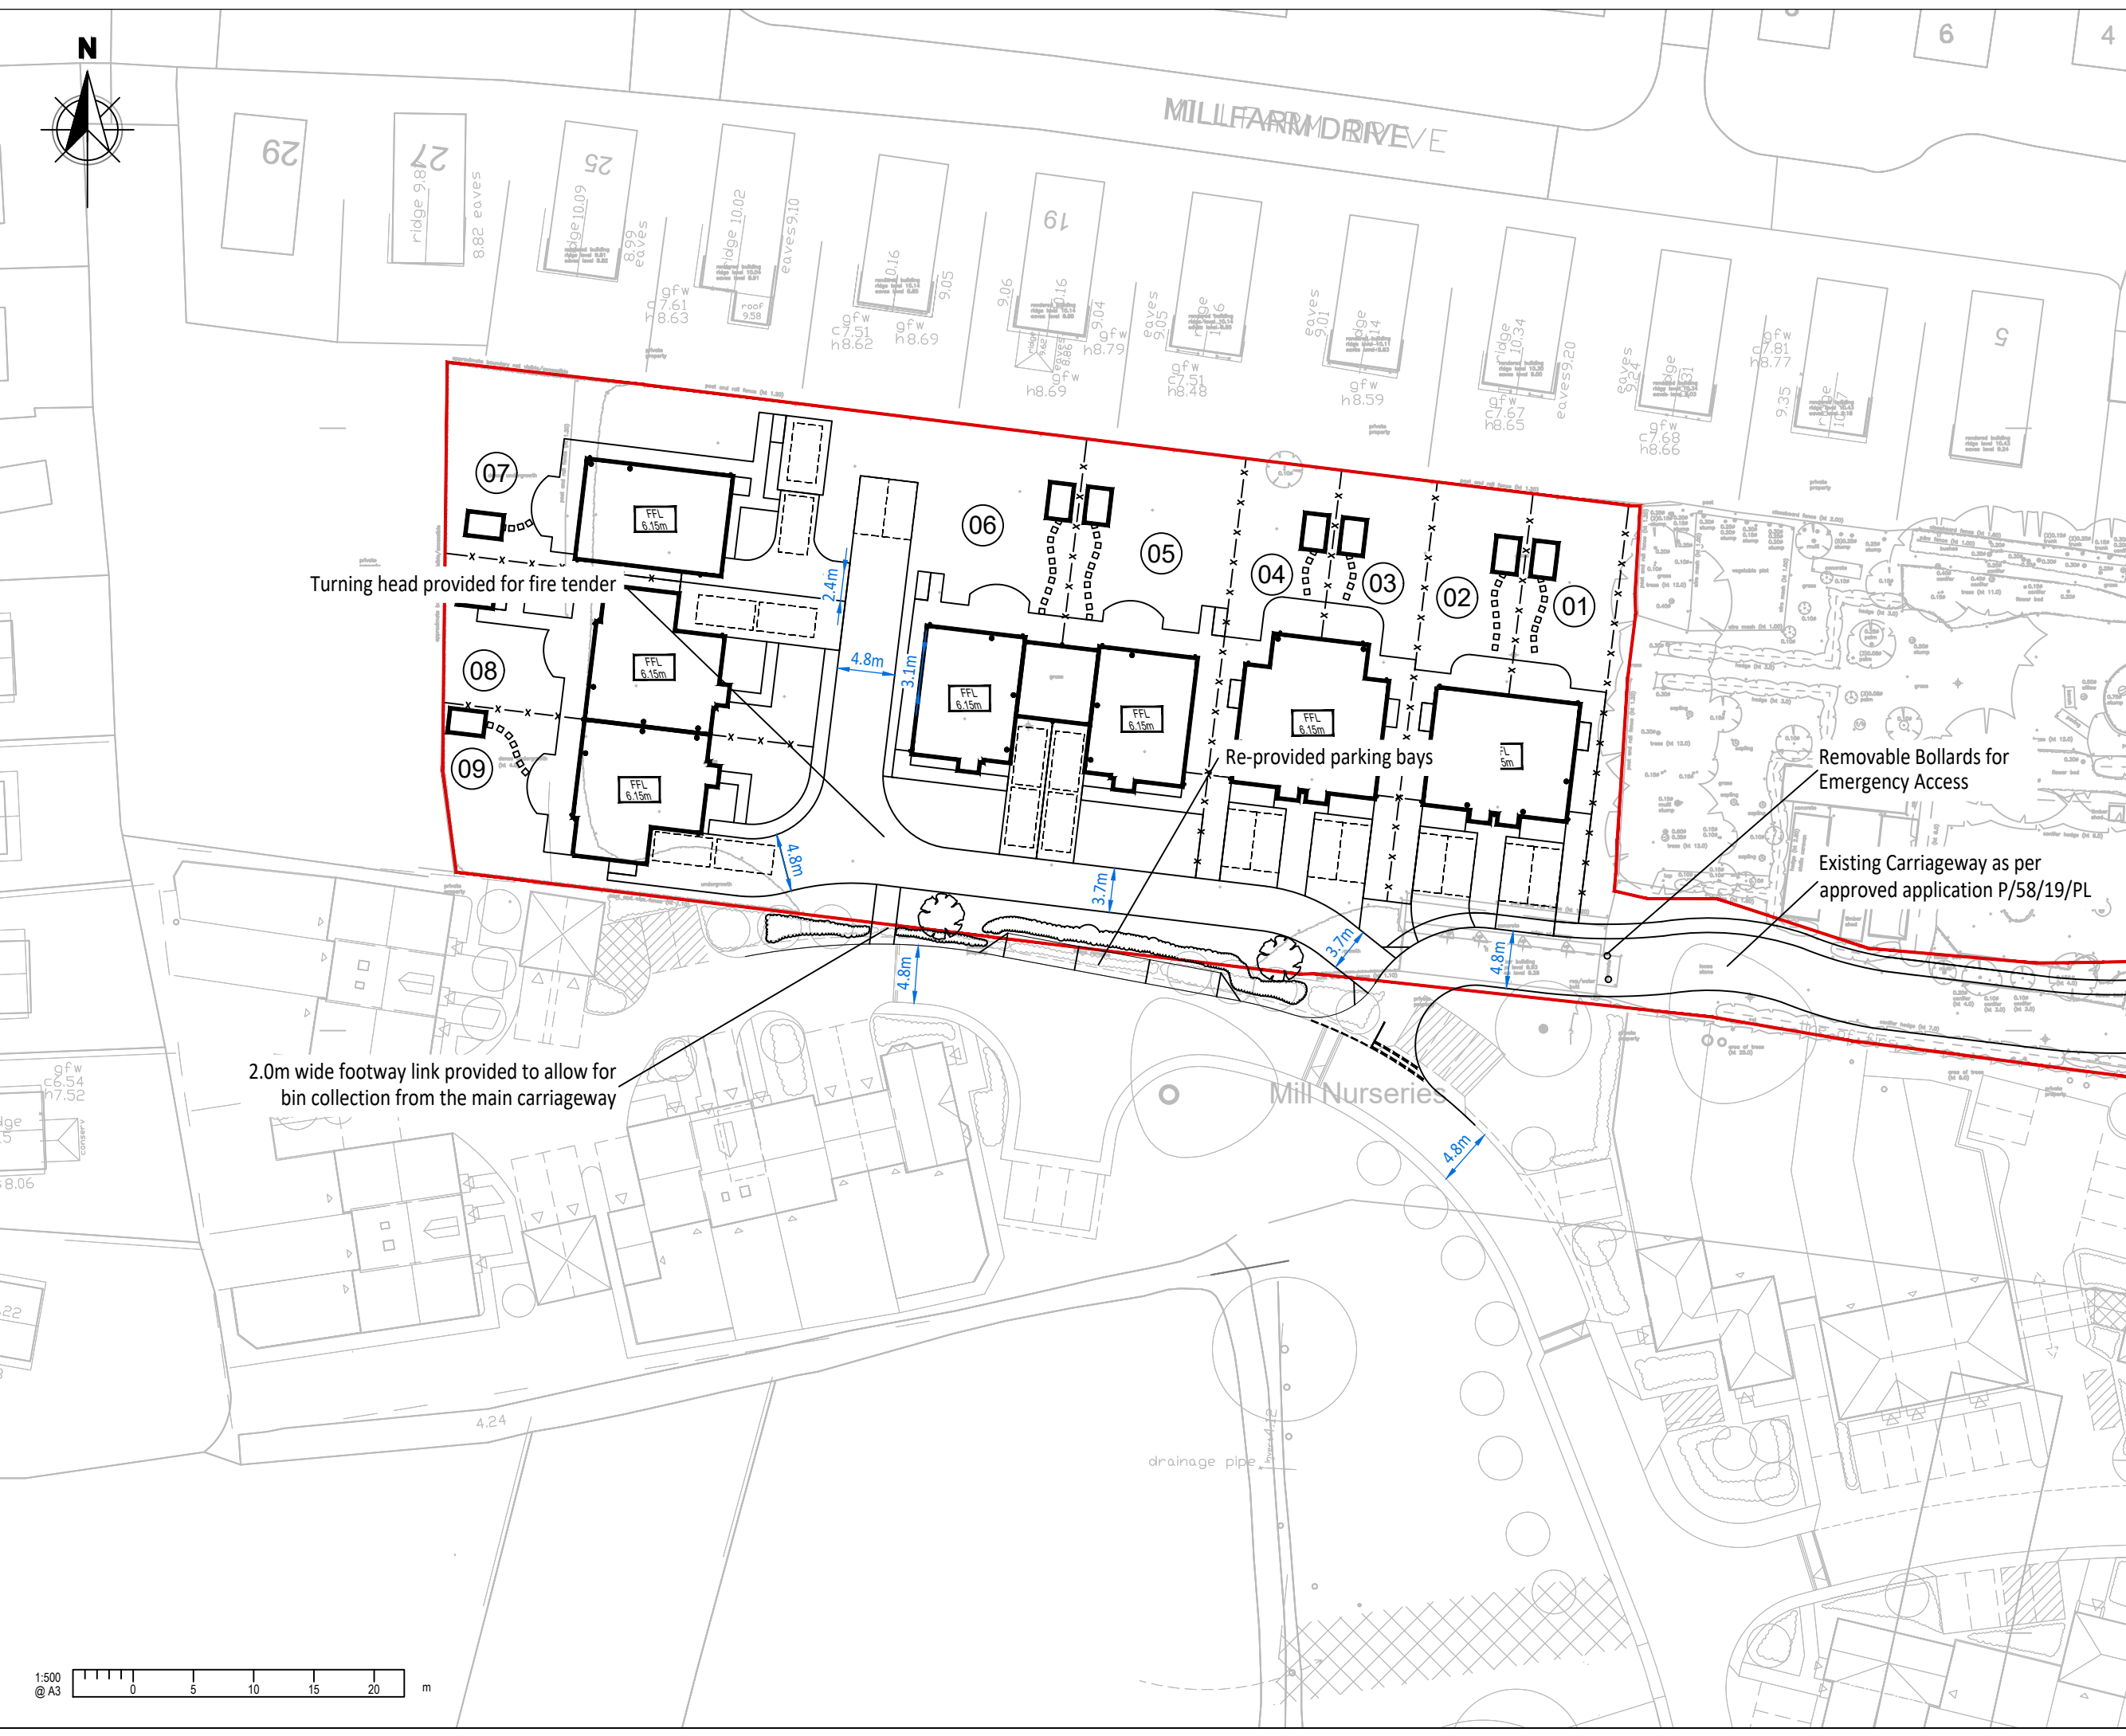

NOTES

1.

This drawing is to be read in conjunction with all other Bright Plan drawings, and with all relevant Architect's and Engineer's drawings and specification. Any discrepancies found are to be reported immediately to the Engineer.

2.

Bright Plan accepts no responsibility for inaccuracies in data provided by third parties such as topographic surveys or Ordnance Survey mapping.

3.

Do not scale, work to figured dimensions only. All dimensions are in millimeters unless noted otherwise and all levels are in metres from the topographic survey datum.

4.

Any information given regarding existing underground services is given in good faith after consultation with the relevant authority, however accuracy is not certain.

-LEGEND-

Site Boundary

Existing Road Markings

B	Revised Layout	30/06/2021
A	Revised Layout	29/06/2021
-	Original Issue	11/06/2021
Rev.	Amendments	Date

BRIGHT PLAN

Transport Planning and Civil Engineering Consultants

2 West Barn, Norton Lane, Chichester, West Sussex PO20 3AF

Tel: 01243 210418 Email: enquiries@bpcivils.co.uk www.bpcivils.co.uk

Drawing Status	Draft
Client	ADM Architects
Project	Inglenook Hotel, Pagham
Drawing Title	Site Overview
Scale	1:500
Date	June 21
Drawn By	SMO
Checked	ALB
Drawing No.	2020-6289-001
Rev.	B

APIN DISTRICT COUNCIL P/159/21/PL