


PLANNING NOTES
 NO BOUNDARY ENCROACHMENT
 WALLS RENDER TO MATCH EXTG
 FLAT ROOF TO MATCH EXTG
 RE-USE WINDOW FROM EXTG

PROPOSED ELEVATIONS

Keith Chandler MRCS, FCABE, MPPWS
 Chartered Surveyor, Building Engineer & Party Wall Surveyor
 3 Duxford Close
 Tangmere
 West Sussex
 PO20 2JH

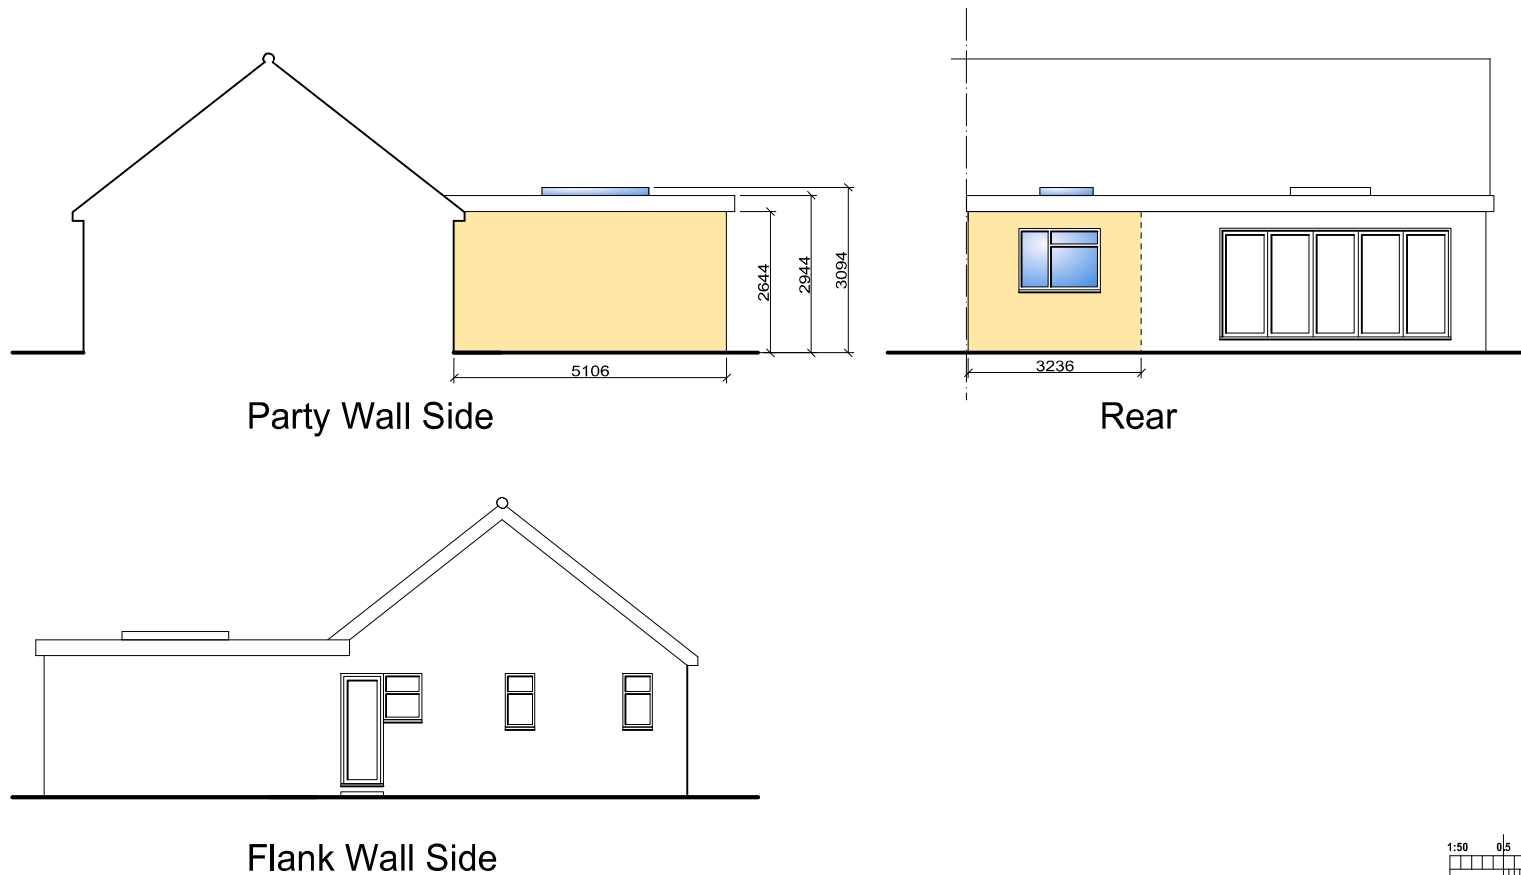

Tel: 07764 576781
 email: keith@keithchandler.co.uk

Client:

Mr & Mrs Flemming

At:

19 Cardinals Drive
 Bognor Regis
 Sussex
 PO21 4QF

Project:

Proposed Elevations

Date:

November 2025

Drg. No.

TP/BR/05

Scale: (At A3 Plot)

1:100