


Boundary

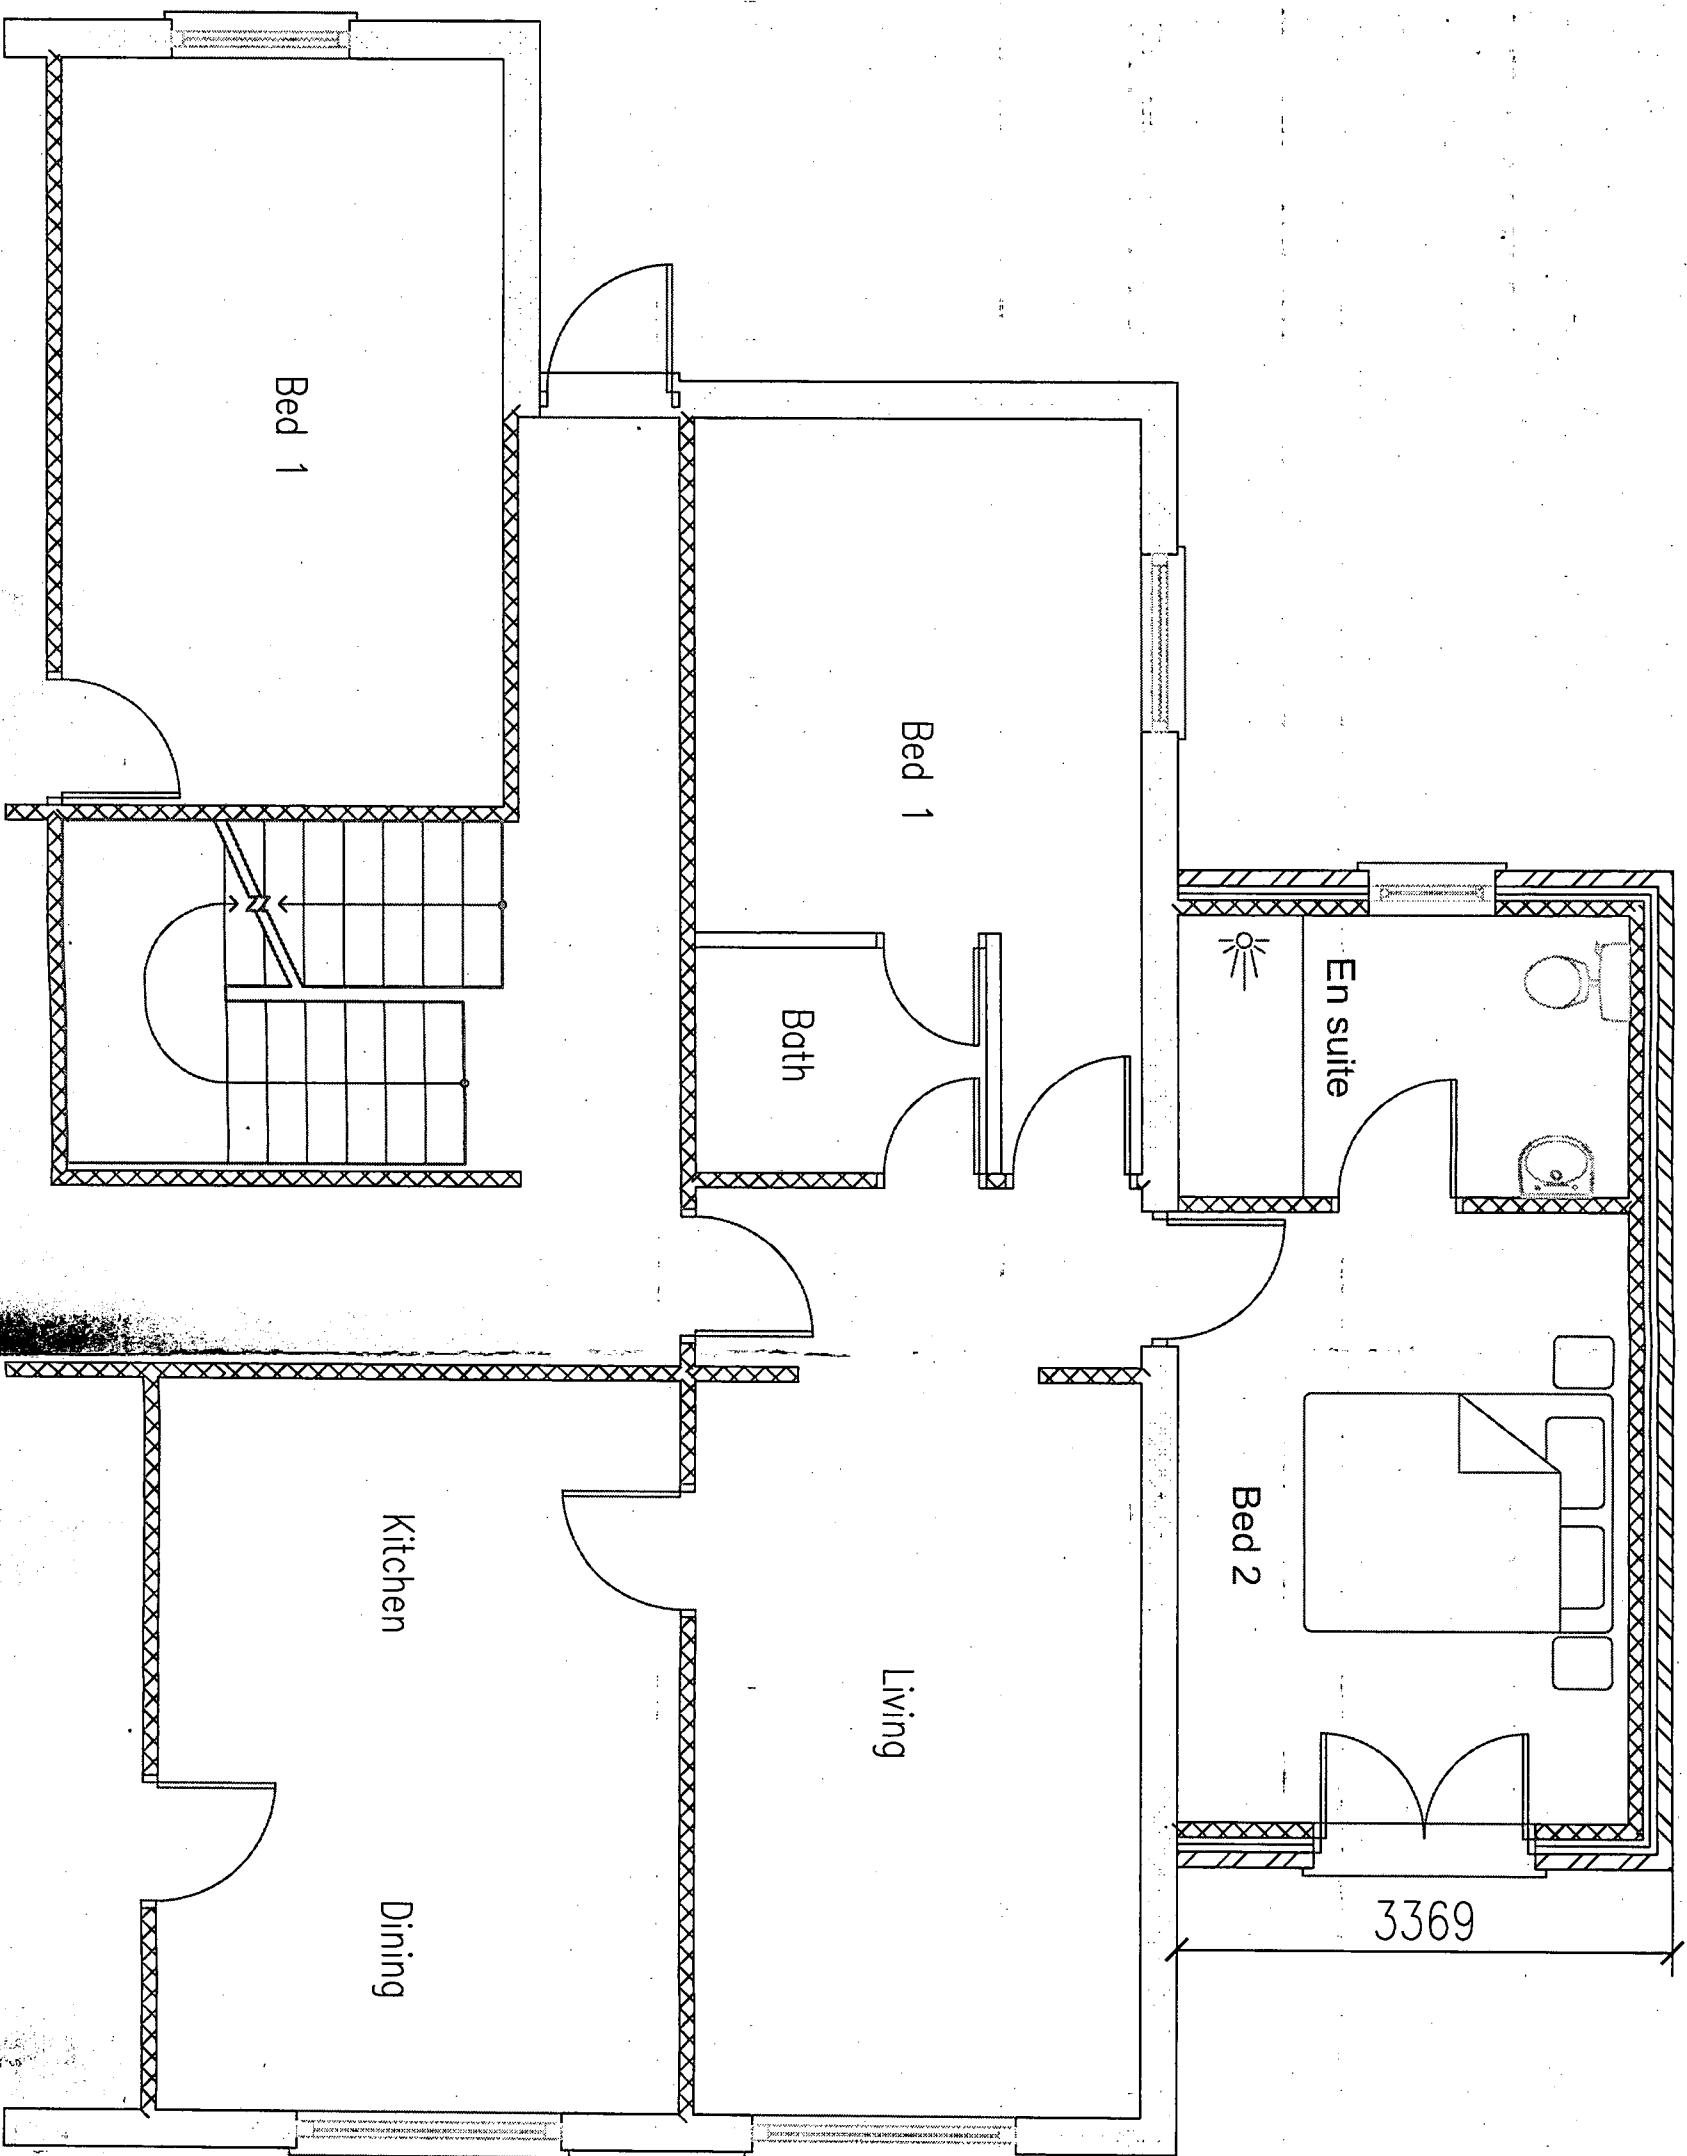

General Notes

ARUN DISTRICT COUNCIL

No. P 163 07 L

RECEIVED

No.	Revision/Issue	Date

For Name and Address
STEPHEN JUPP MRTPI
CHARTERED TOWN PLANNER
348 CHICHESTER ROAD
BOGNOR REGIS
PO21 5BX
T: 01243 822113
E: steve@jupps-planning.co.uk

Project Name and Address
2 Storey Side Extension
Ground floor
Barton Manor
Nyetimber

Project
ADC/9/07
Date
23.11.2007
Scale
1:50 @ A3
Sheet
3