


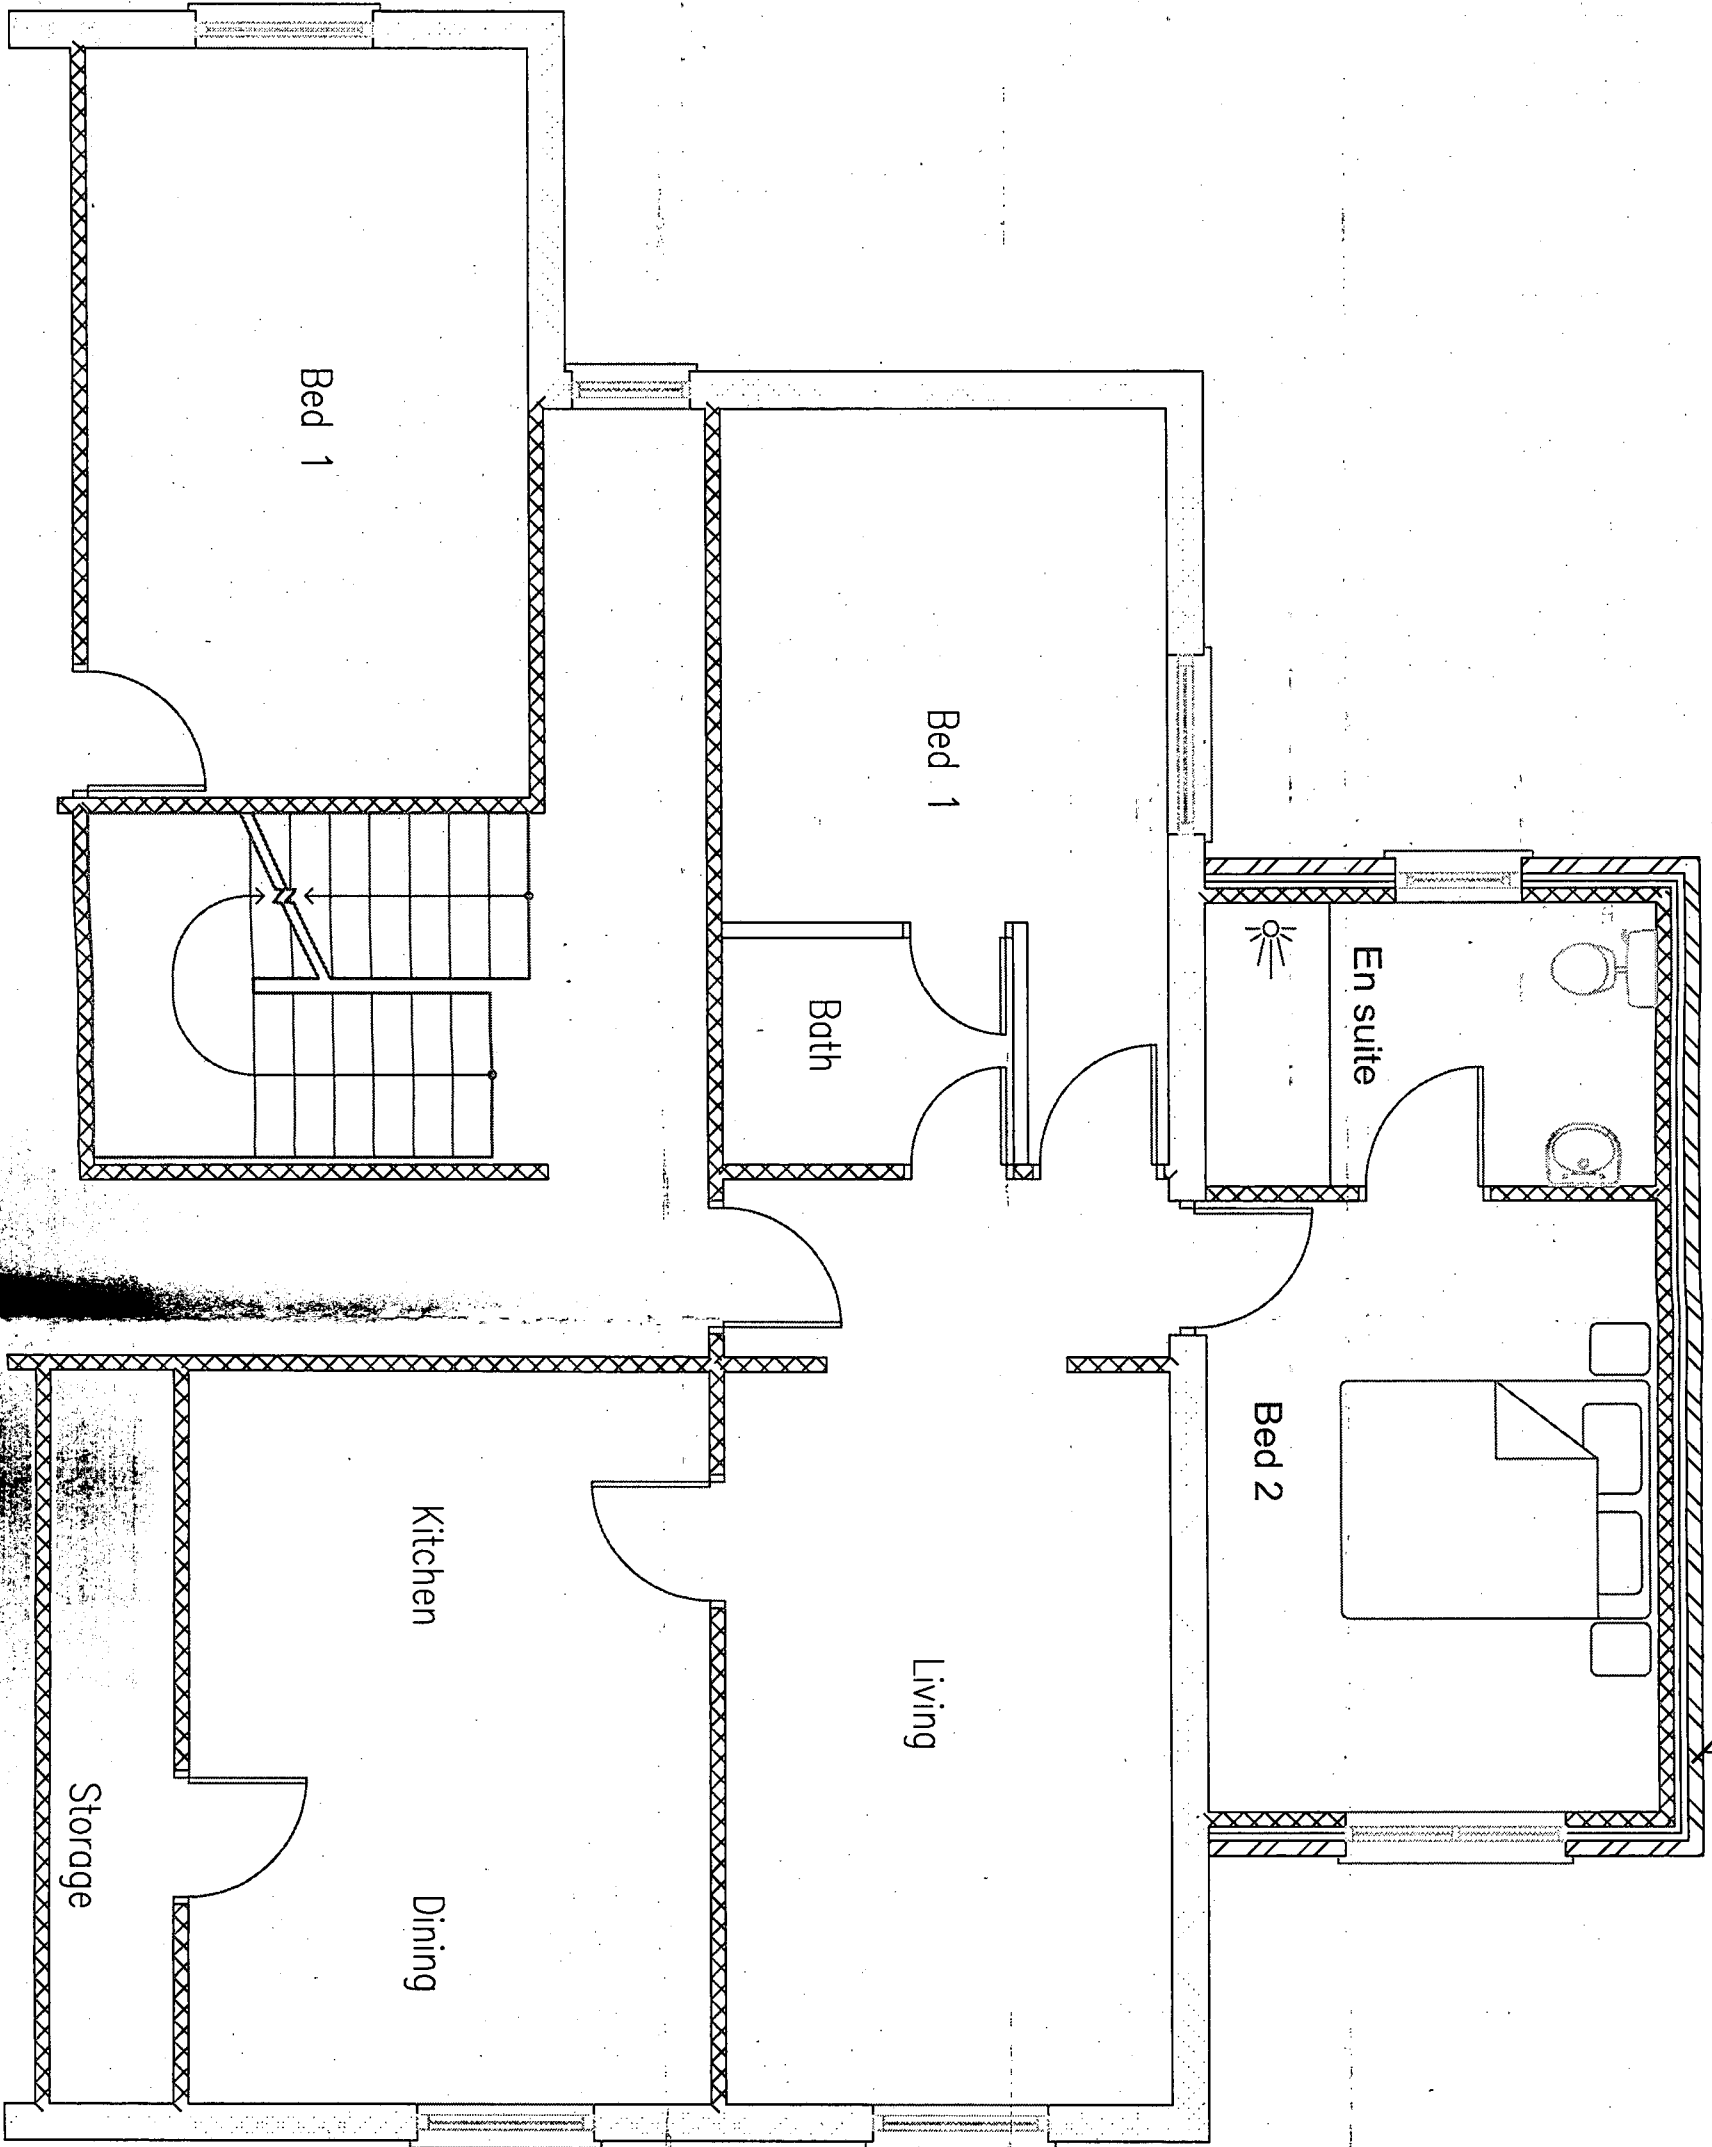

Boundary

998

ARUN DISTRICT COUNCIL			
No.	P 163	G	L
RECEIVED			

Project Name and Address	
2 Storey Side Extension First Floor Barton Manor Nyetimber	
From Name and Address	
STEPHEN JUPP MRTPI CHARTERED TOWN PLANNER 348 CHICHESTER ROAD BOGNOR REGIS PO21 5BX T: 01243 822113 E: s.jupp@planning-solutions.co.uk	
Project	Date
ADC/9/07	23.11.2007
Scale	Sheet
1:50 @ A3	4