



ARUN DISTRICT COUNCIL			
No.	P	163	07 L
RECEIVED			

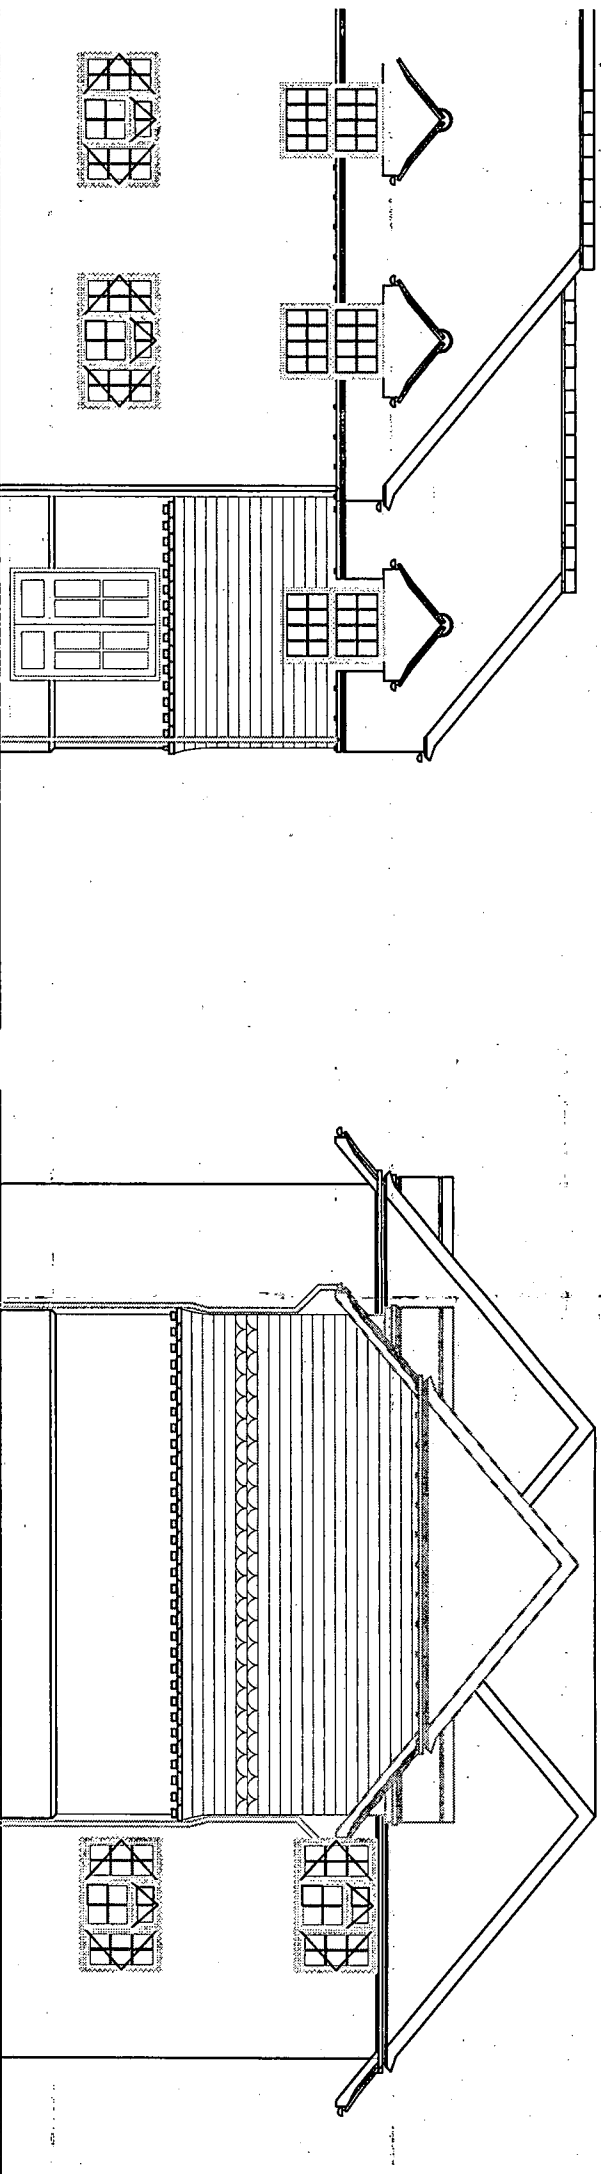

South

East

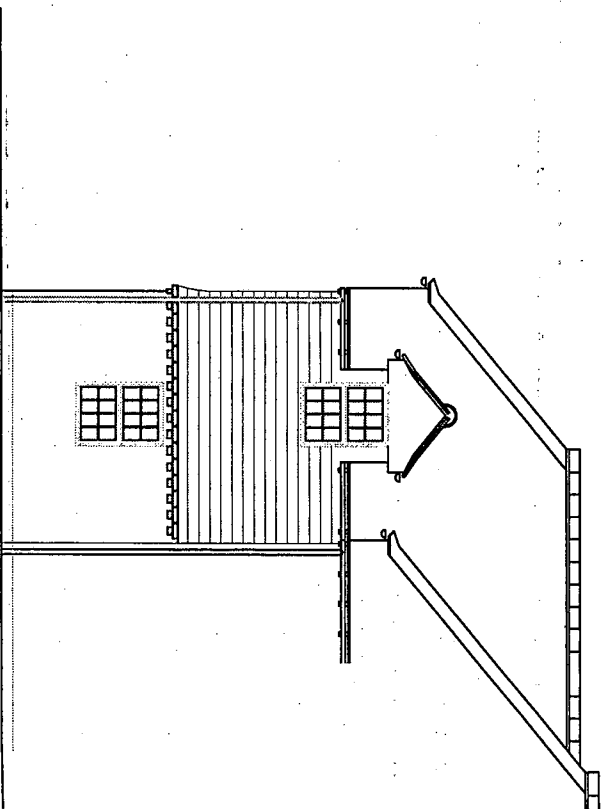

North

General Notes

No.	Revision/Issue	Date

From Name and Address
STEPHEN JUPP MRTPI
CHARTERED TOWN PLANNER
348 CHICHESTER ROAD
BOGNOR REGIS
PO21 5BX
T: 01243 823113
E: sj@stephenjuppplanning.co.uk

Project Name and Address
2 Storey Side Extension
Elevations
Barton Manor
Nyetimber

Project	ADC/9/07	Scale
Date	19.12.2007	5
Scale	1:100 @ A3	