


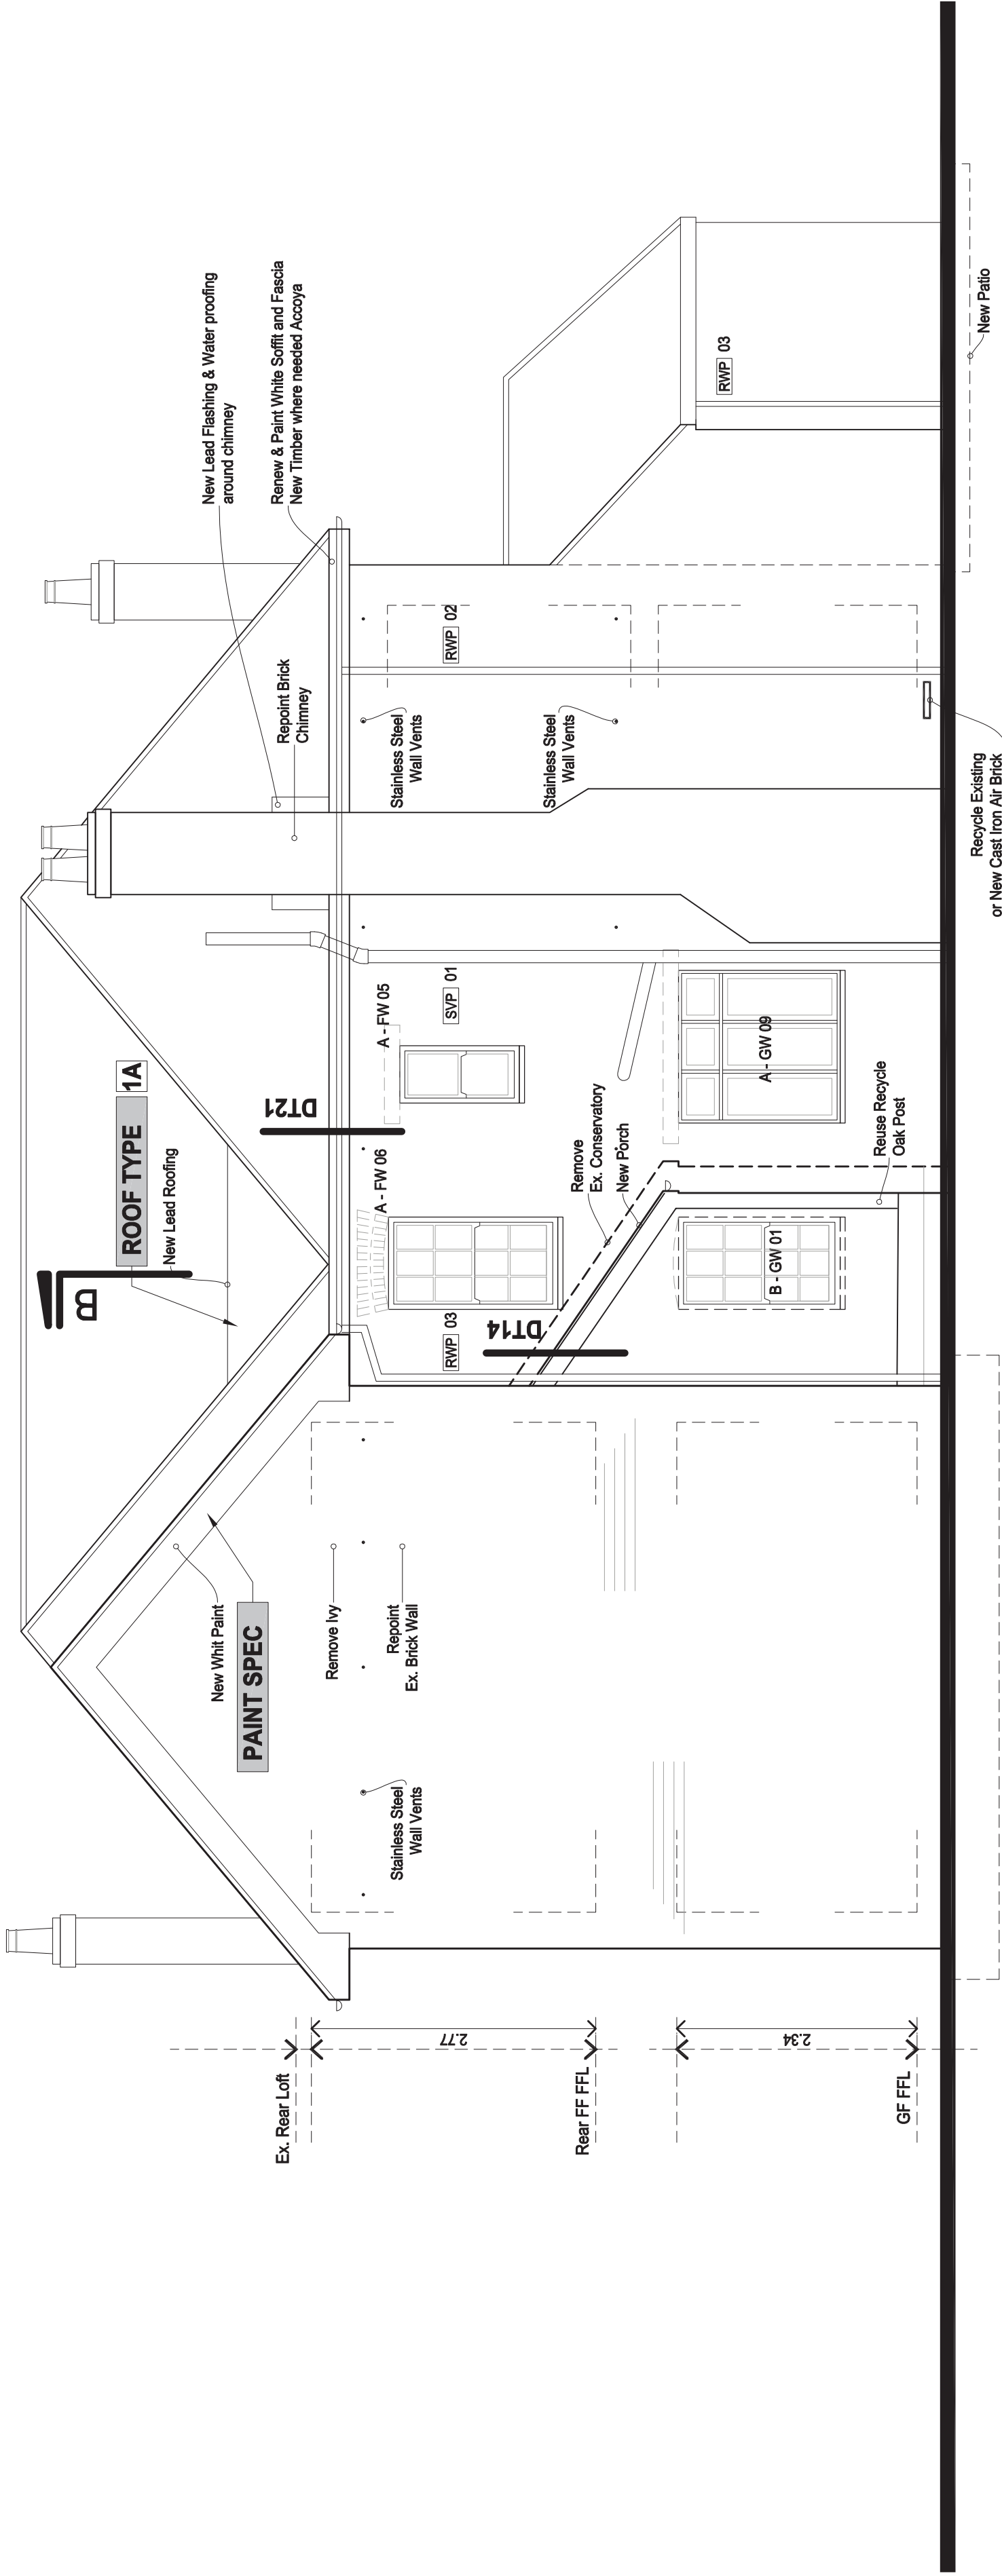

PAINT SPEC	
Black Gloss	1 Layer
Oil Based Under Coat	2 Layer
ROOF TYPE	
1A	
Lead Finish	1 Layer
Plywood or OSB	18mm
Batten & Tyvec	30mm
Trimmer Joists	150mm



Architect @
Buildingdoctors.co.uk
Office: 137, ENT 1QT
0208 363 5764

RIBA 

Disclaimer:
No Reproduction without Consent
Do not Scale from this Drawing
Only use Dimensions Shown
Dims & Areas accurate to 5%
© Copyright 2021 Building Doctors

Date	Amendments	Ve.	In.	Date	Amendments	Ve.	In.
05.05.21	Notes Added	A	FR				
14.07.21	Alterations added as Highlighted Notes	B	FR				
27.07.21	Floor Vents Altered, Notes Added	C	FR				
08.10.21	Roof notes changed, remove coal store	D	CA				
15.10.21	RWP added	E	CA				

Project

Pennicotts Farm
PO20 1LN

☐ Draft

☒ Planning

☐ Tender

☐ B. Control

☐ Constr.

☐ Other

Title

Client

Rear Elevation
PROPOSED

Mr. S.
Cox-Rusbridge

971 - B620 E

0 M0.5 M1 M1.5 M2 M

1:50

0 M1 M2 M3 M4 M

1:100

A2

1:50